


New roof over original bungalow @ 42 degrees
600mm above existing ridge

New roof over extended bungalow @ 38 degrees
1600mm higher than current ridge

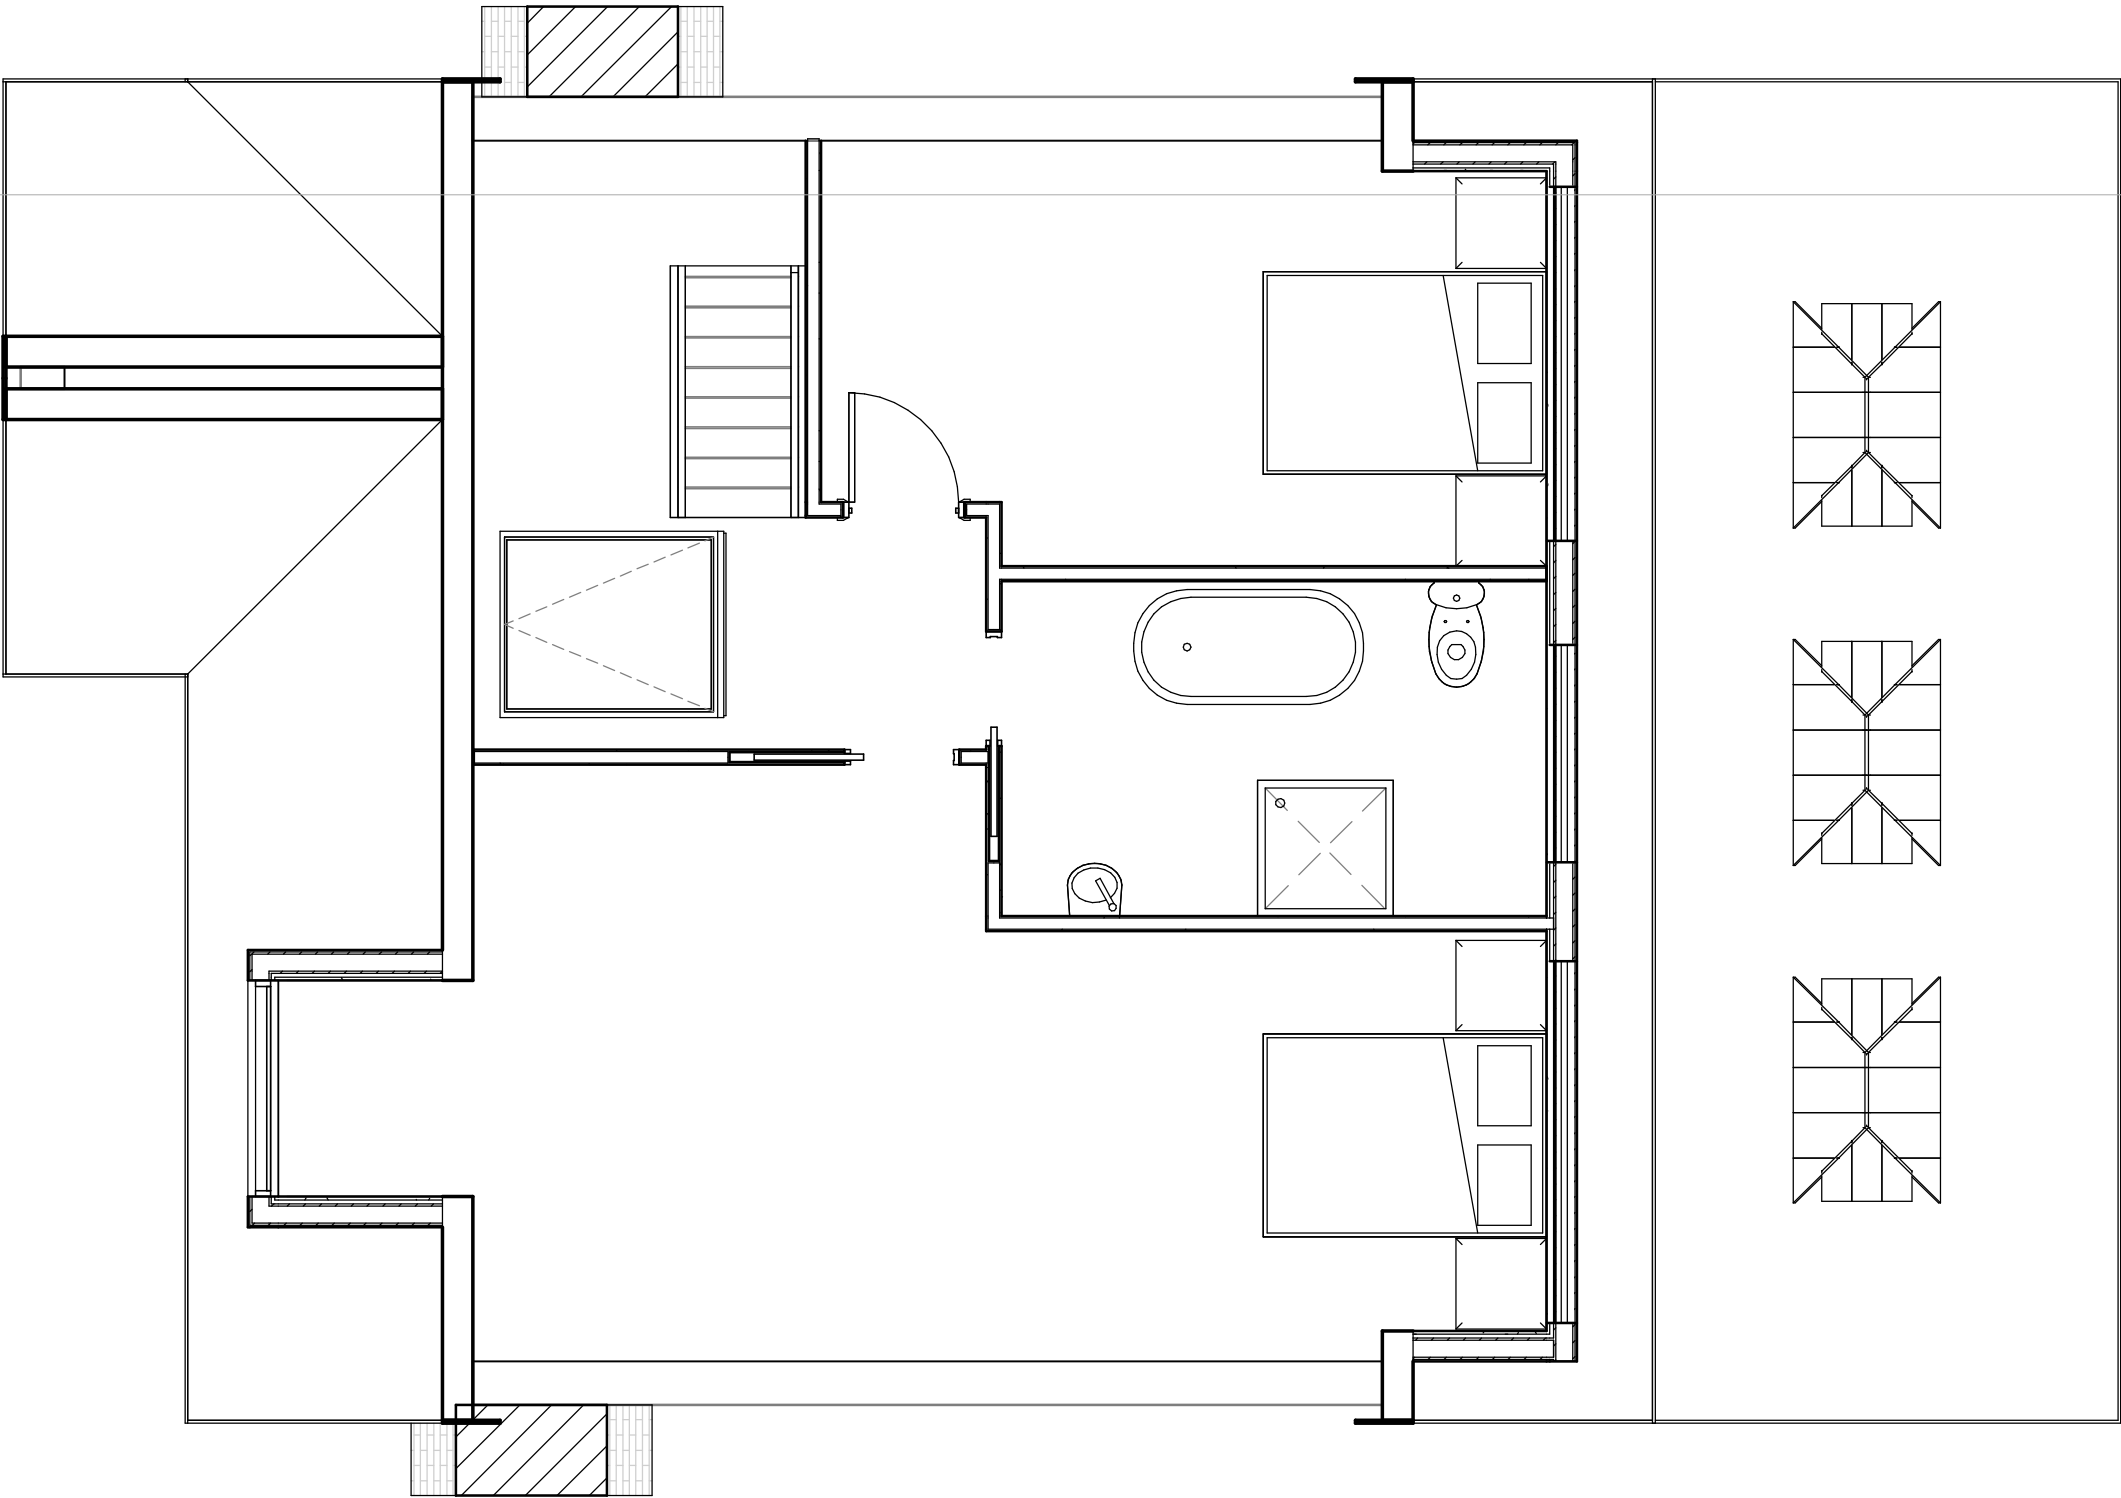

1:500								50
1:200								20
1:100								10
1:50								5

pd

parkers executive design

All measurement to be checked on site prior to any commenment (C) Copyright of Parkers Design (Southern) Limited. Any reproduction of these drawings will require written authority from the copyright owner. Parkers Design Limited - The Studio @ 90, PO9 2PR www.pexd.co.uk - info@pexd.co.uk - 07776 008822	PROJECT	87 Stakes Road PO7 5NR			CLIENT		Afshar	
	SHEET	Loft			Date	Issue Date	Scale (@ A3)	1 : 50
					Drawn by	SW	DRAWING NUMBER	
					Checked by	SR	P 1a	
							REV	