




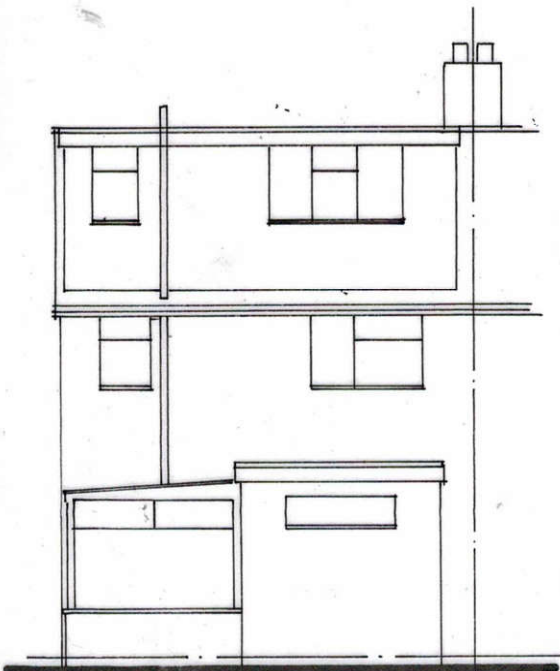


REAR

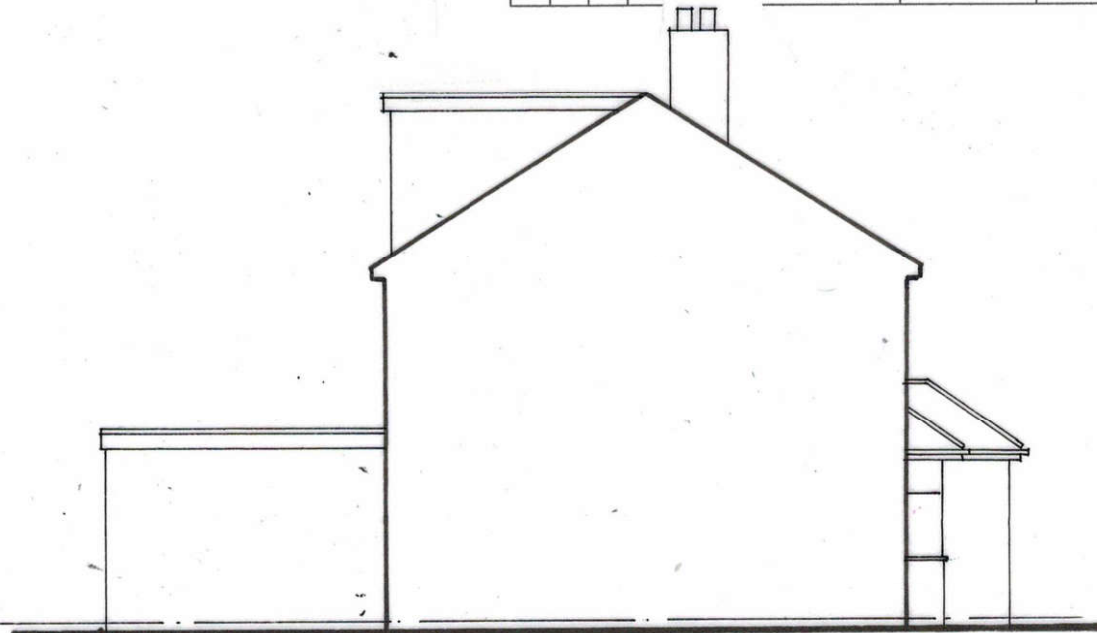



SIDE

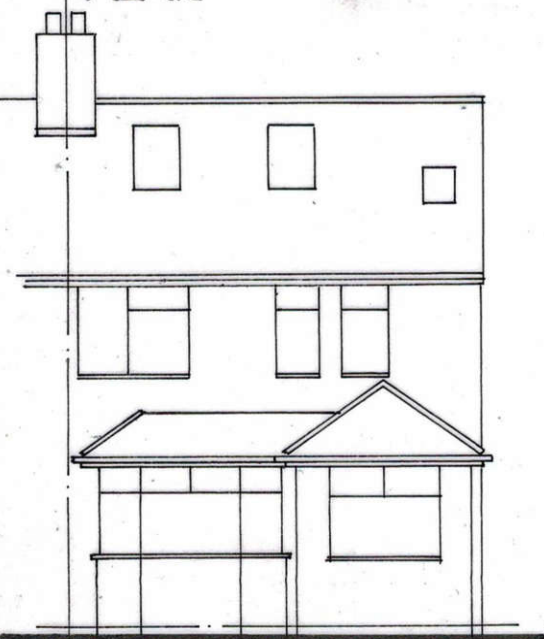


FRONT

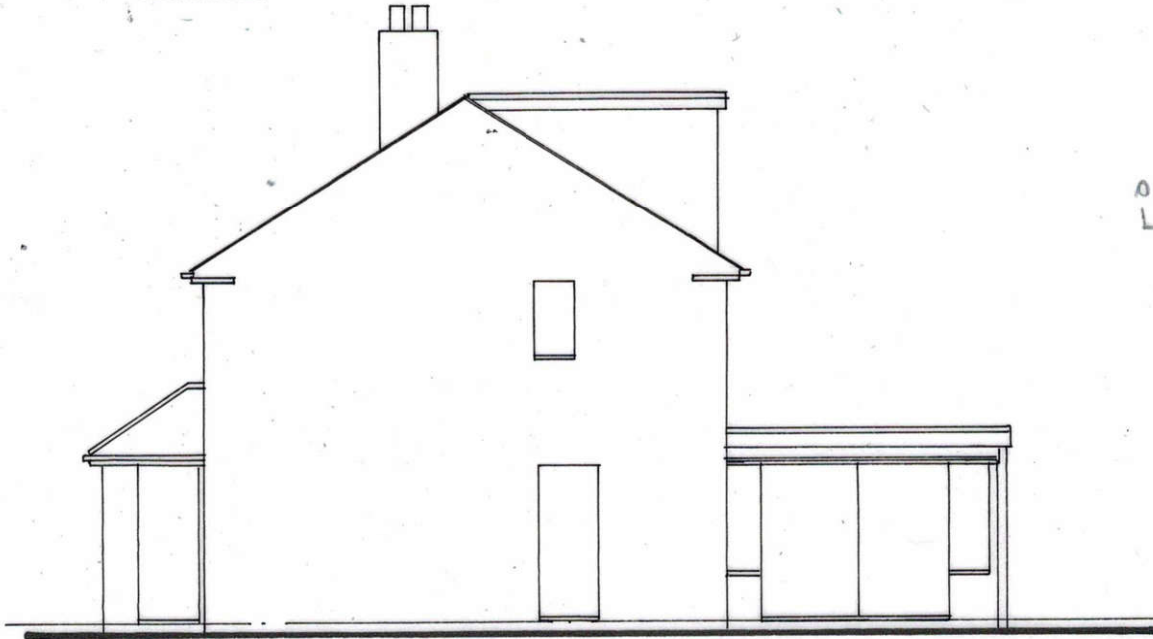


SIDE

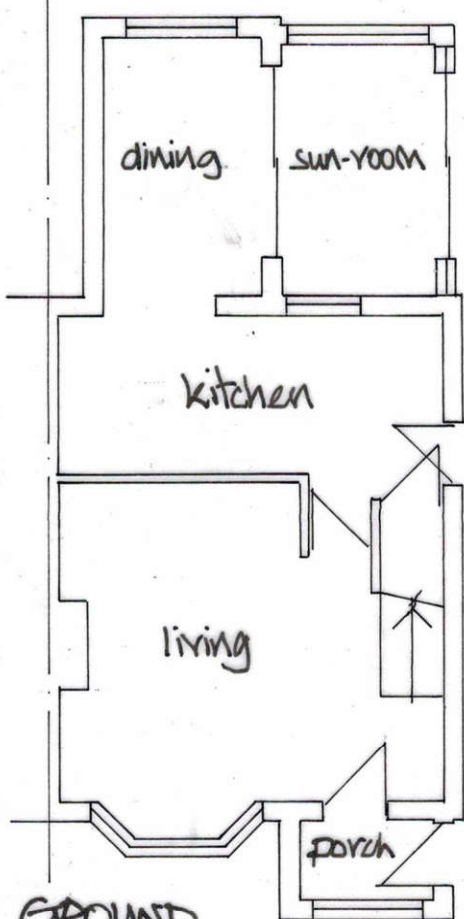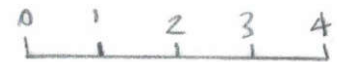

GROUND

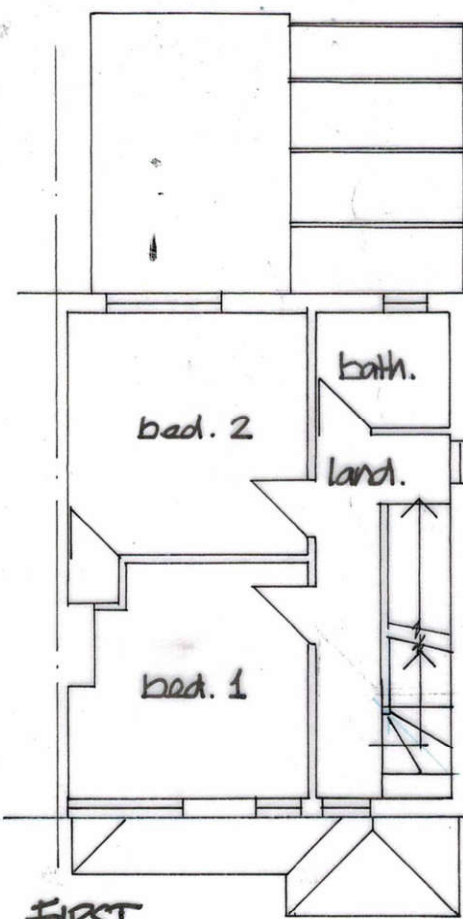

FIRST

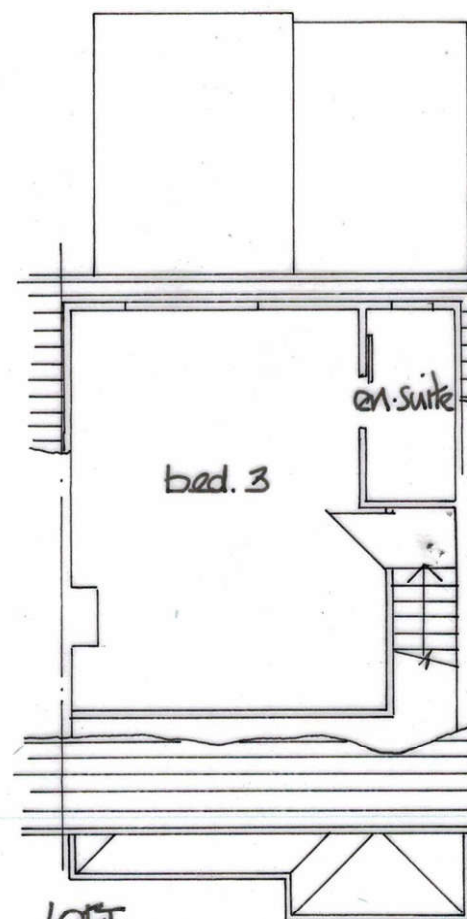

LOFT

Derek Treaqus Associates
ARCHITECTURAL SERVICES

Tel: 07956 624094
Email: derek.treaqus@gmail.com

Project	SIDE EXTENSION TO ANNEXE AT 19 WOODGREEN AVENUE, HAVANT, HAMPSHIRE.		
Client	Mr & Mrs R Hore		
Subject	Planning Drawing Existing Details		
Date:	Mar 2022	Scale: 1: 100, 1:1250 @ A3	
Rev:		Drg. No. 22/226/01	
• Copyright reserved. • All dimensions are to be site confirmed and should not be scaled unless for Planning purposes. • Verify all queries with the office.			