


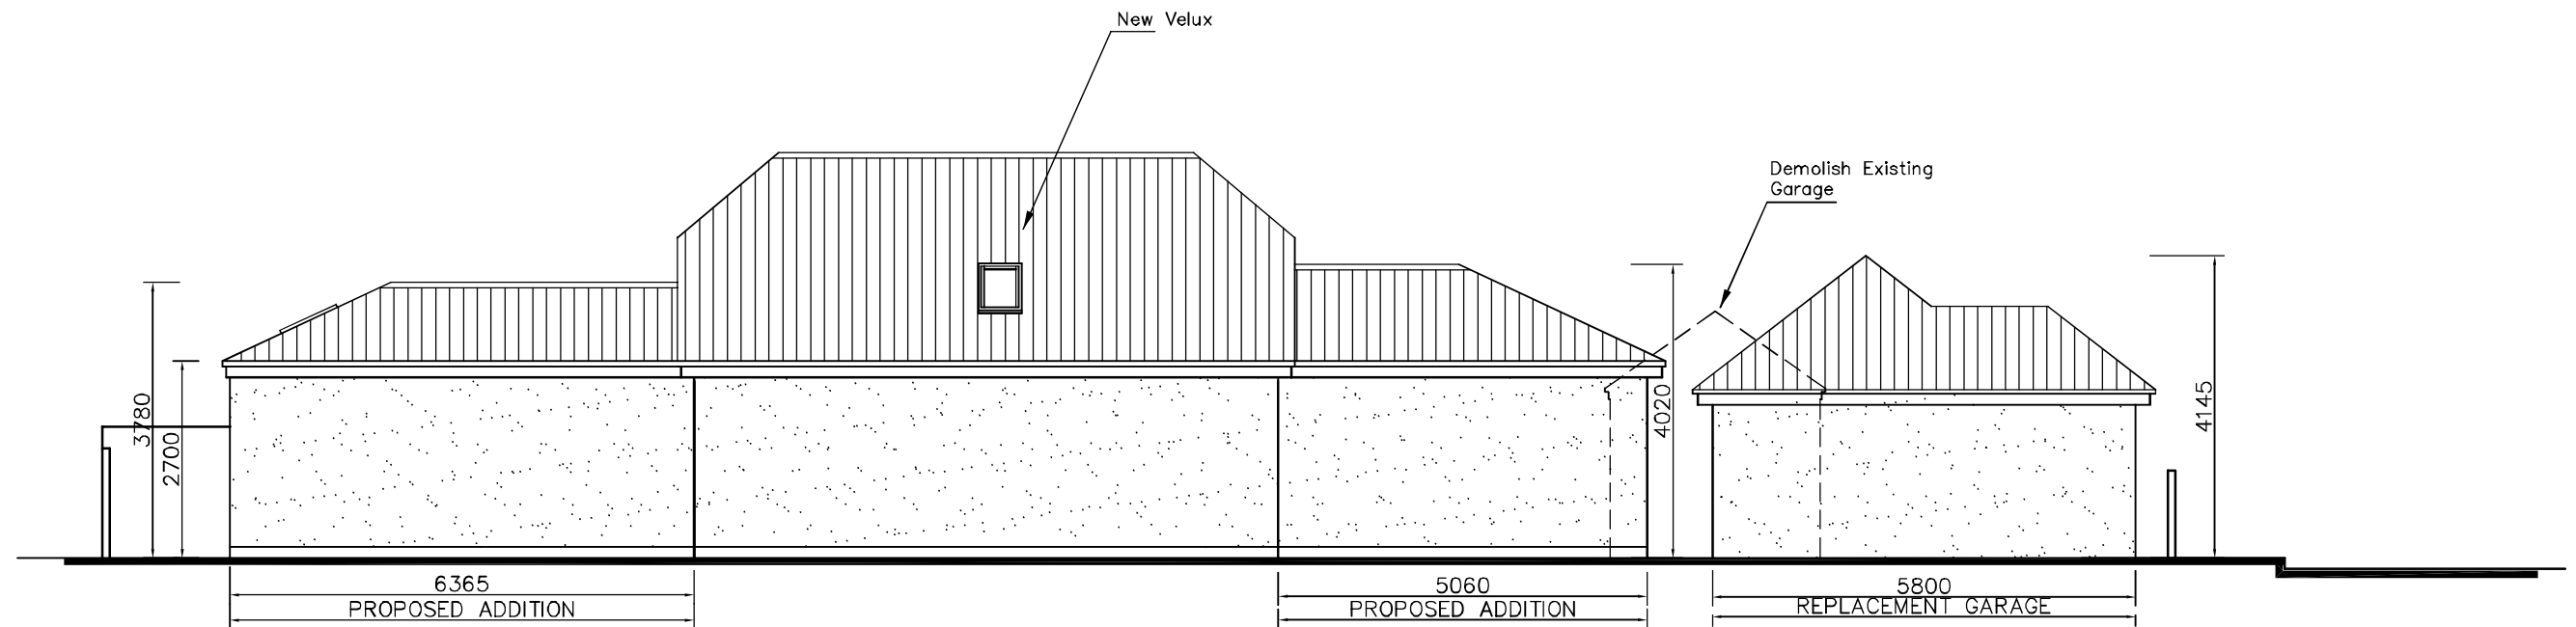


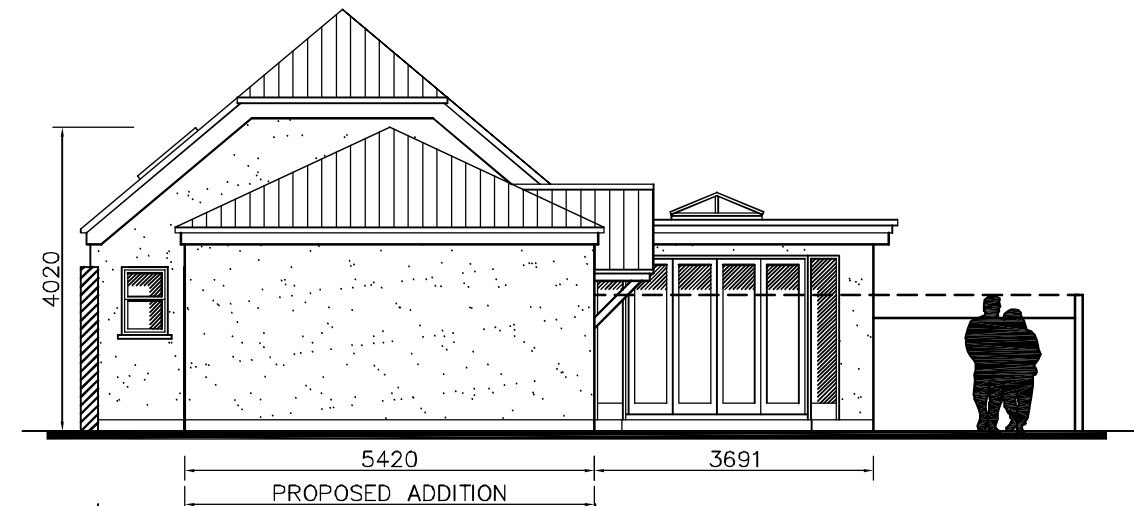


NORTH

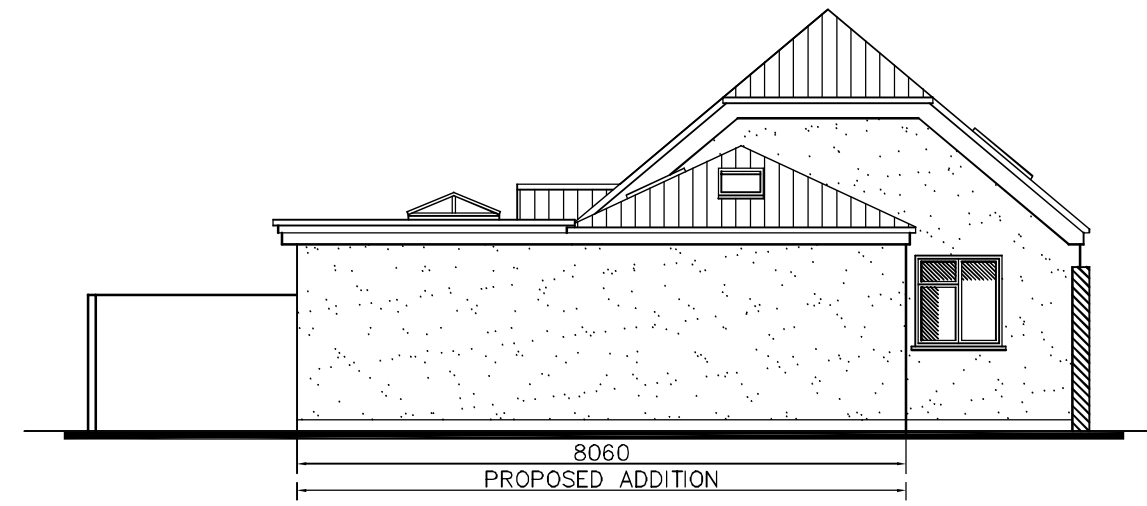

WEST

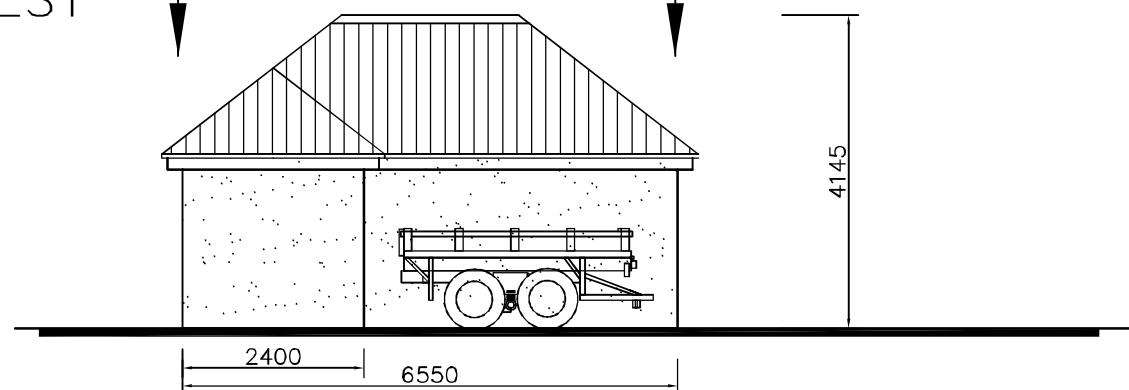

EAST

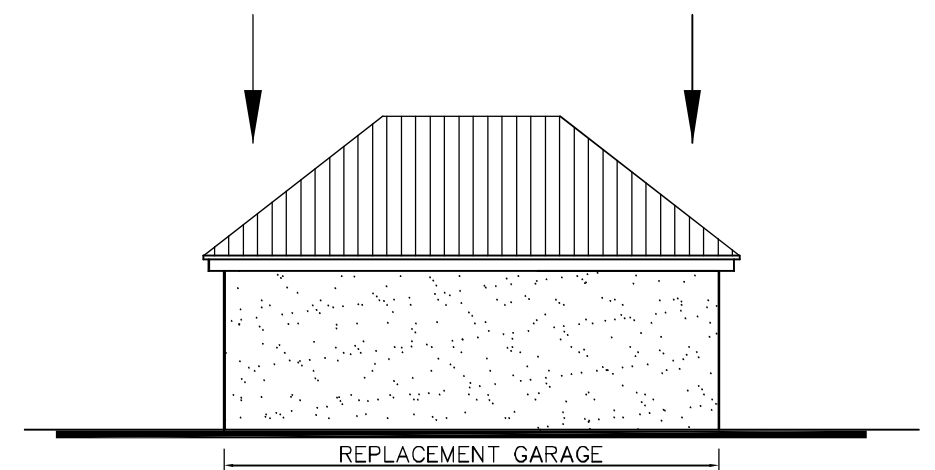

85 Elm Close
Hayling Island
PO11 9AU

PROPOSED
ELEVATIONS

Revisions
A. Lantern revised. 05/10/13
B.
C.
D.

Martin Critchley
Chartered Architect
7 North Street
Havant, Hampshire, PO9 1PW
023 92 474 919
critchleyarchitect@hotmail.com

Scale A1 = 1:50, A3 = 1:100
Date 04/10/13
Drawn JHL

1333-412 ^A

metres

10

20

30