


18 Springvale PO8 9DA

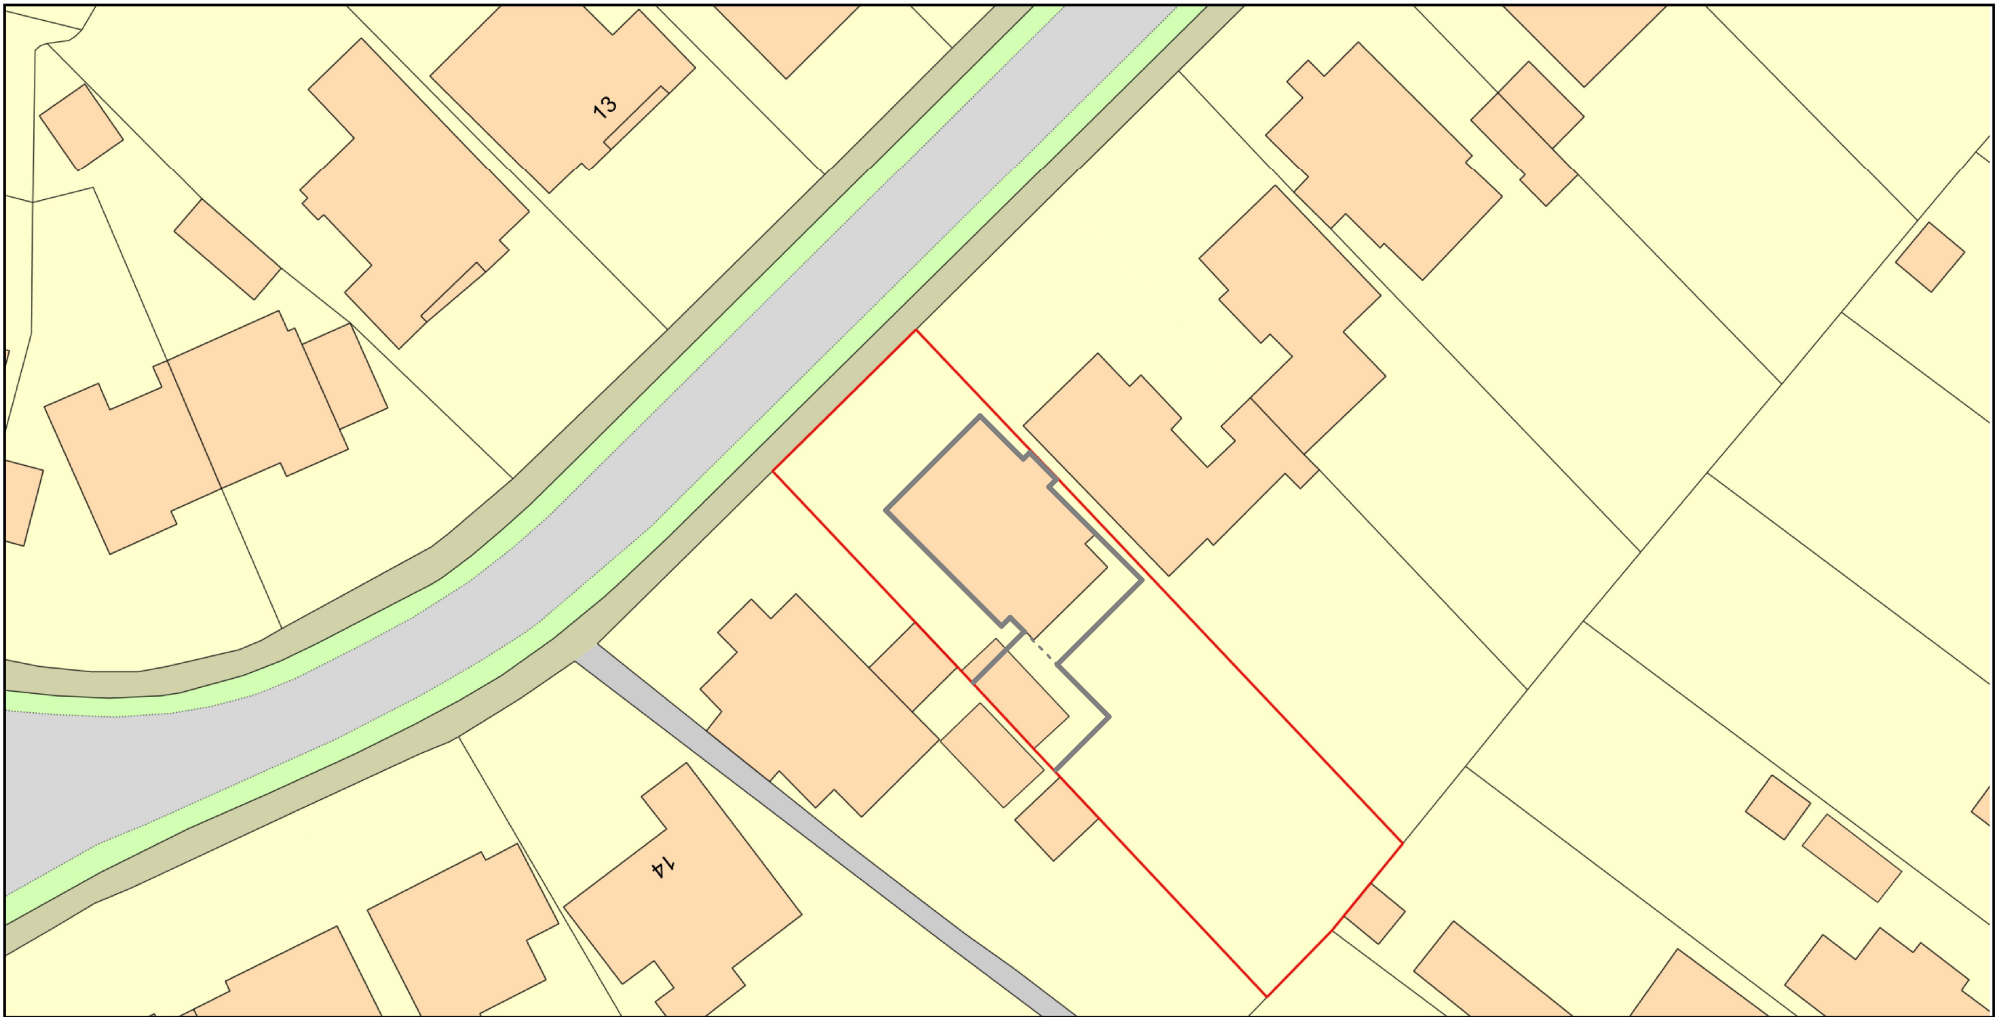

Plan Produced for: Parkers Design
Date Produced: 11 Jun 2021
Plan Reference Number: TQRQM21162100330817
Scale: 1:500 @ A4
© Crown copyright and database rights 2021 OS 100042766

1:500		50
1:200		20
1:100		10
1:50		5



All measurement to be checked on site prior to any commenment (C) Copyright of Parkers Design (Southern) Limited. Any reproduction of these drawings will require written authority from the copyright owner.	PROJECT	18 Spring Vale PO8 9DA		CLIENT Southwood			
	SHEET	Block		Date	Issue Date	Scale (@ A3)	
				Drawn by	SW	DRAWING NUMBER	REV
				Checked by	SR	P10 v2	
Parkers Design Limited - The Studio @ 90, PO9 2PR	www.pexd.co.uk - info@pexd.co.uk - 07776 008822						