
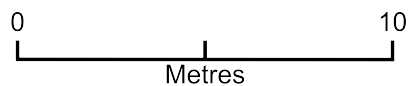


Block Plan 2

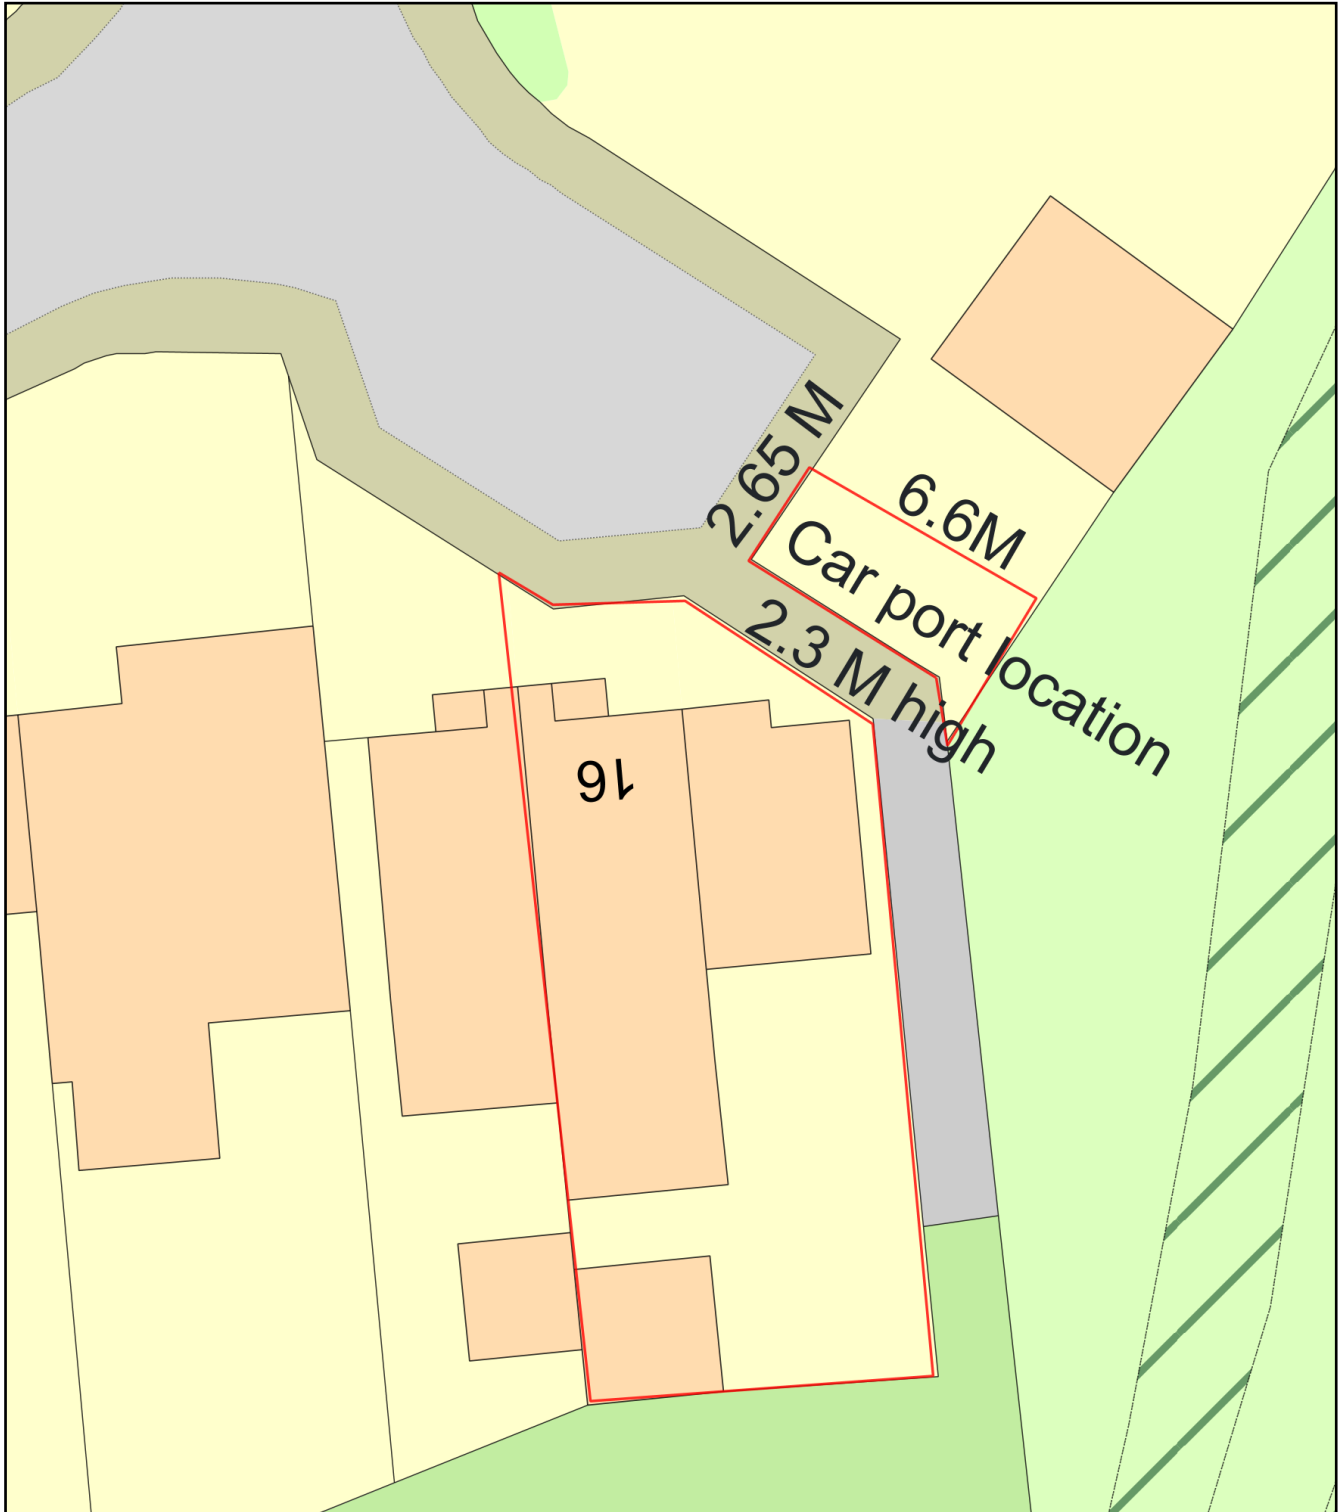

Plan Produced for: Shaun Melliush car port

Date Produced: 15 May 2022

Plan Reference Number: TQRQM22135150021134

Scale: 1:200 @ A4