





EXISTING BLOCK PLAN
SCALE 1:200

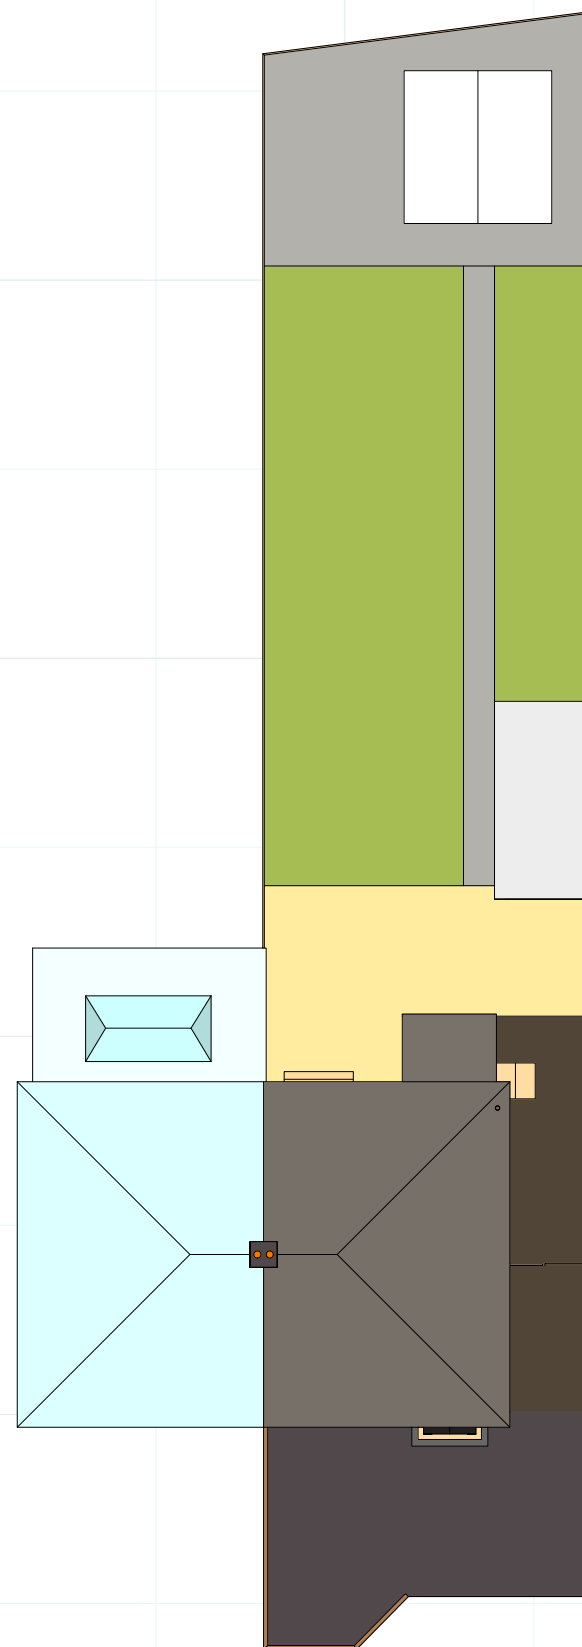

PROPOSED BLOCK PLAN
SCALE 1:200

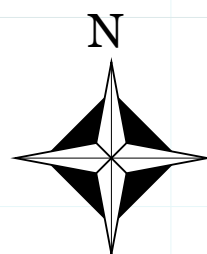


23 WIGAN CRES BEDHAMPTON HAVANT PO9 3PN	PERMITTED DEVELOPMENT: SINGLE STOREY REAR EXTENSION. SCALE 1:100/200/1250	DATE: 15/3/22
--	--	------------------




EXISTING WEST ELEVATION





EXISTING EAST ELEVATION

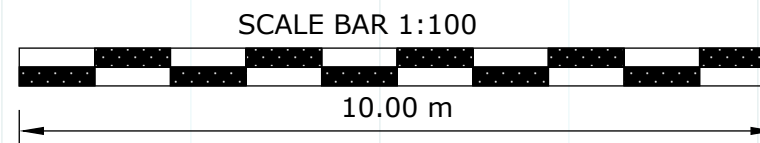

EXISTING SOUTH ELEVATION

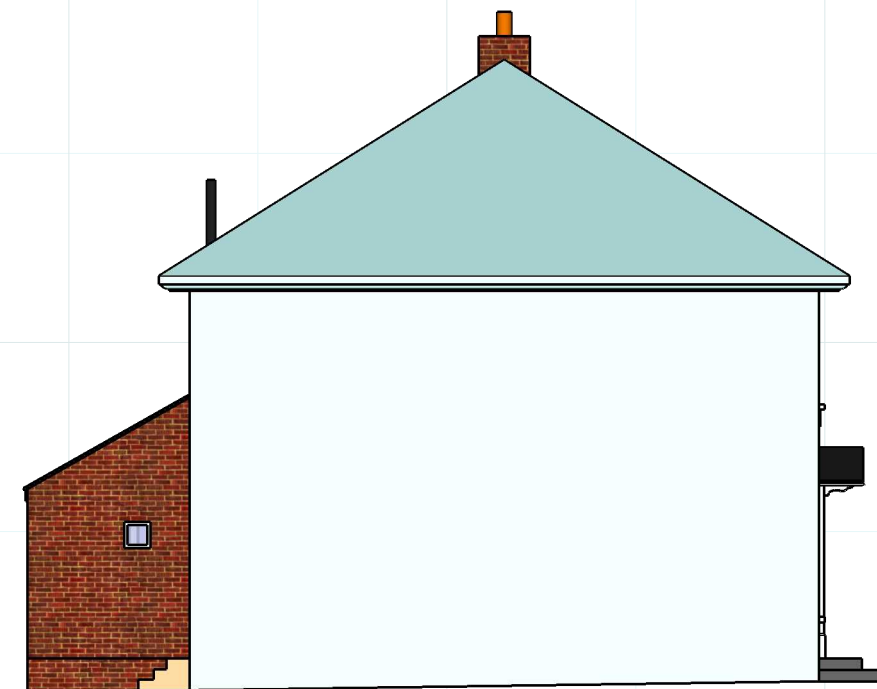


EXISTING NORTH ELEVATION

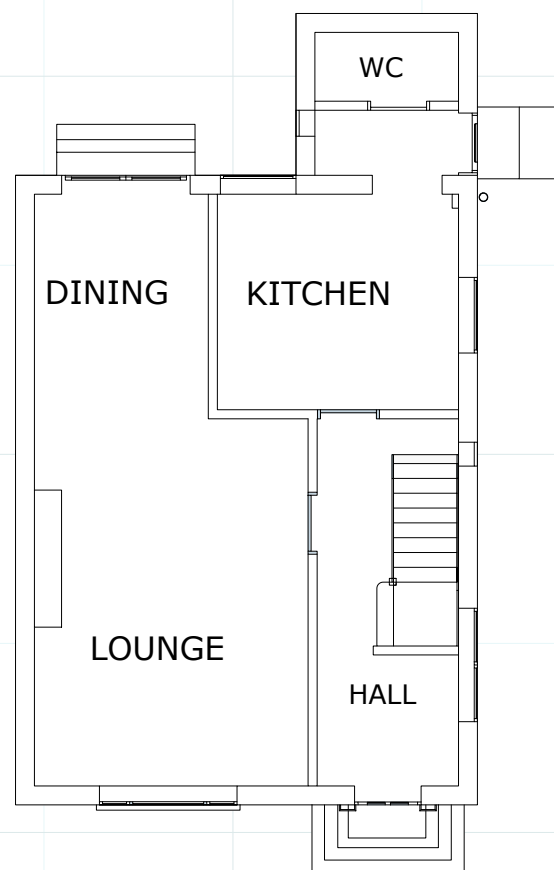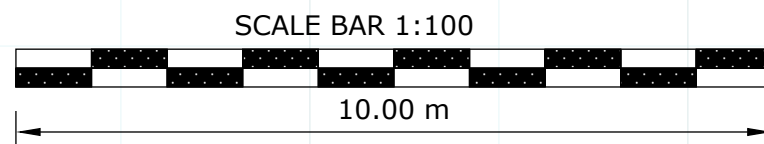



EXISTING GROUND FLOOR PLAN




EXISTING FIRST FLOOR PLAN

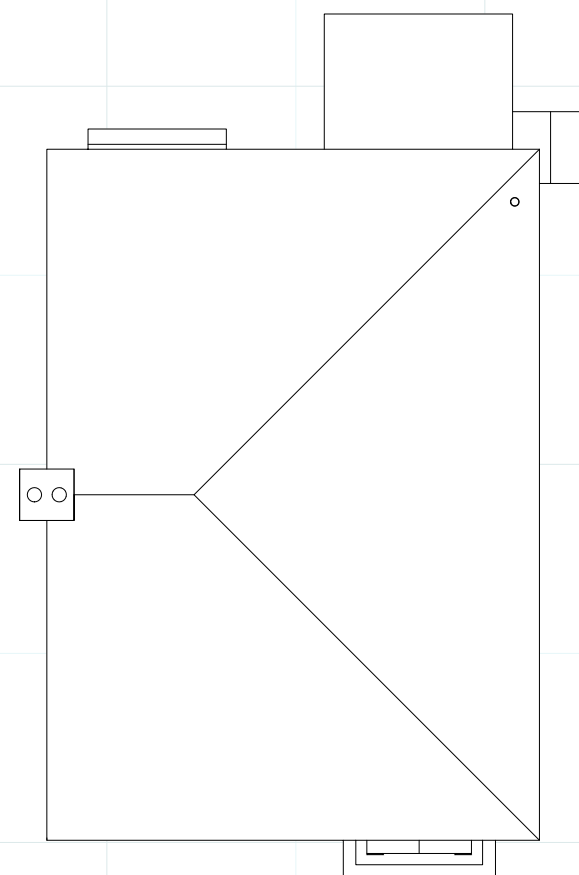


EXISTING ROOF PLAN

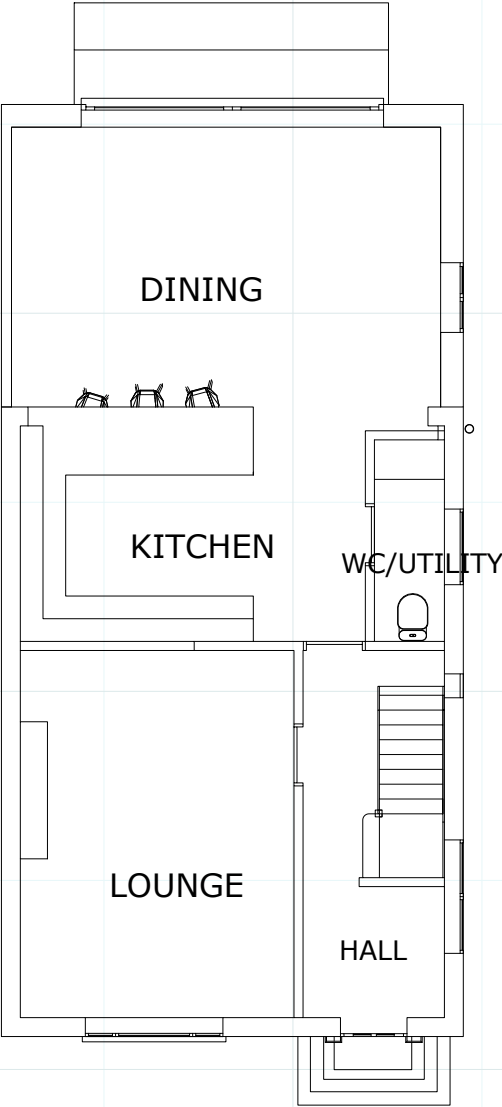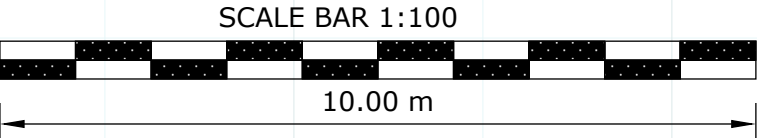

PROPOSED GROUND FLOOR PLAN

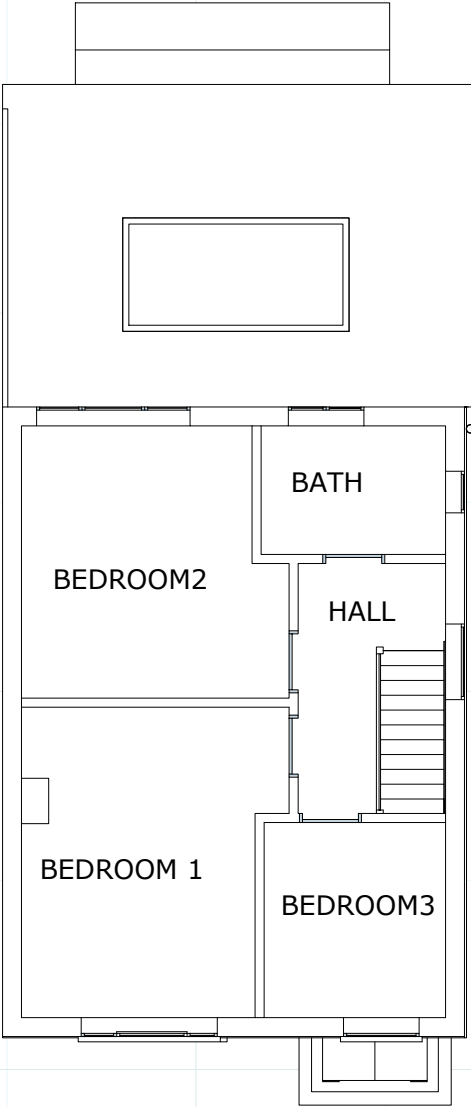

PROPOSED FIRST FLOOR PLAN

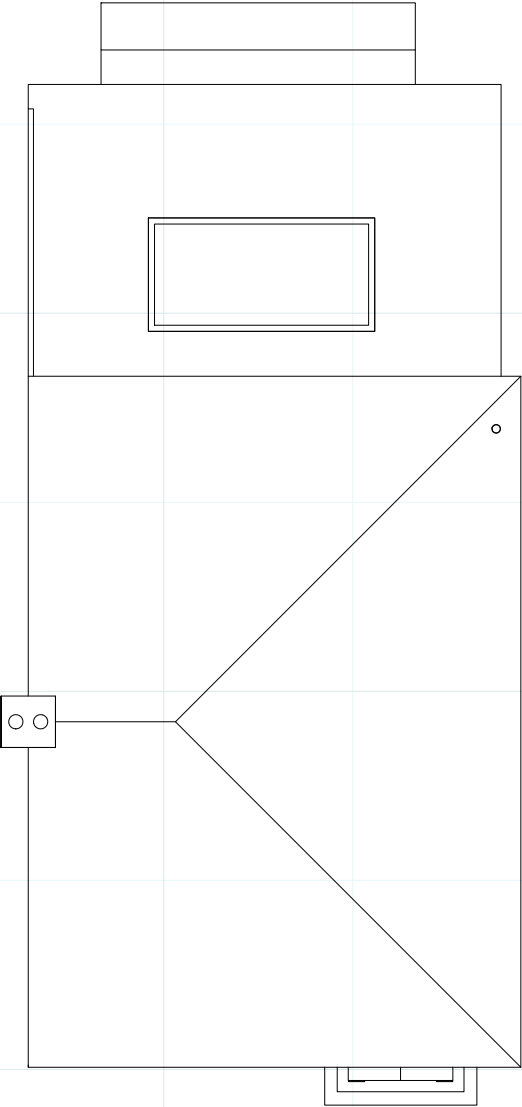


PROPOSED ROOF PLAN




PROPOSED WEST ELEVATION





PROPOSED EAST ELEVATION

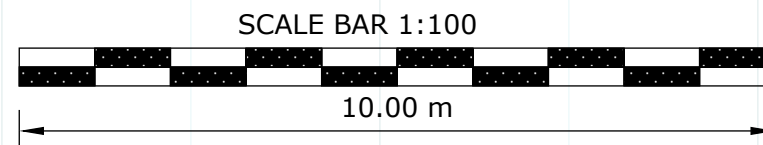



PROPOSED SOUTH ELEVATION

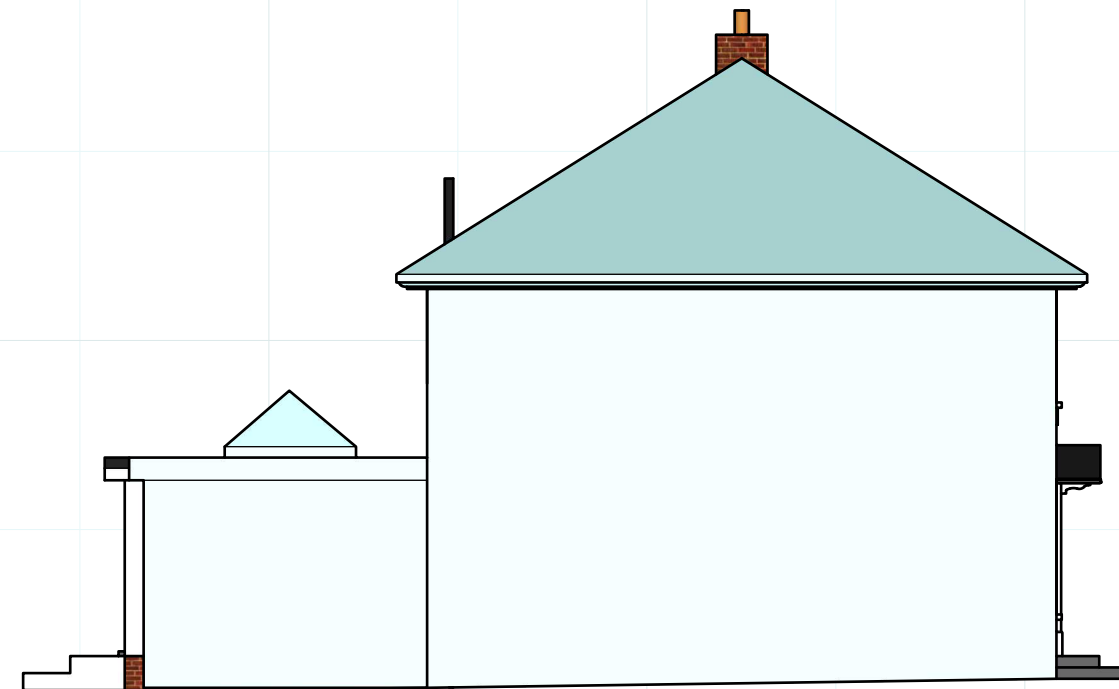


PROPOSED NORTH ELEVATION

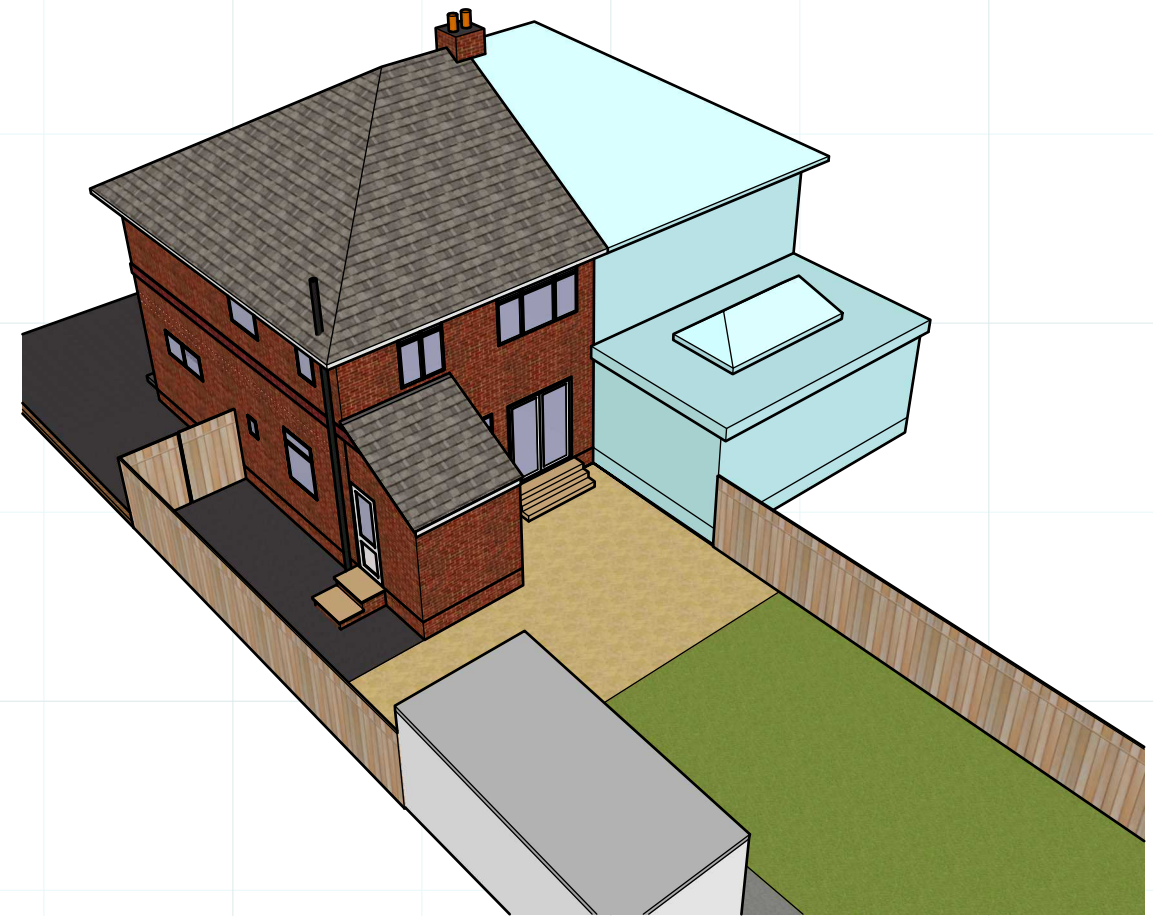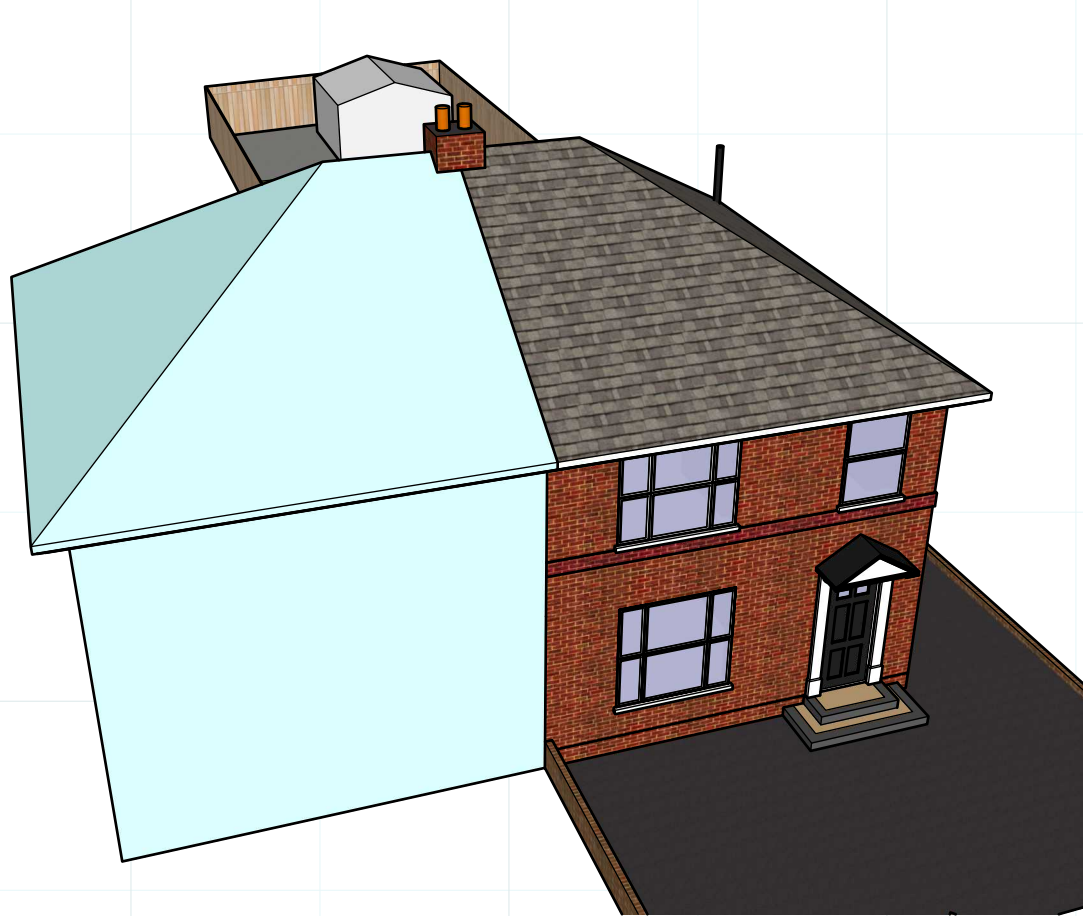


EXISTING ORTHO VIEWS

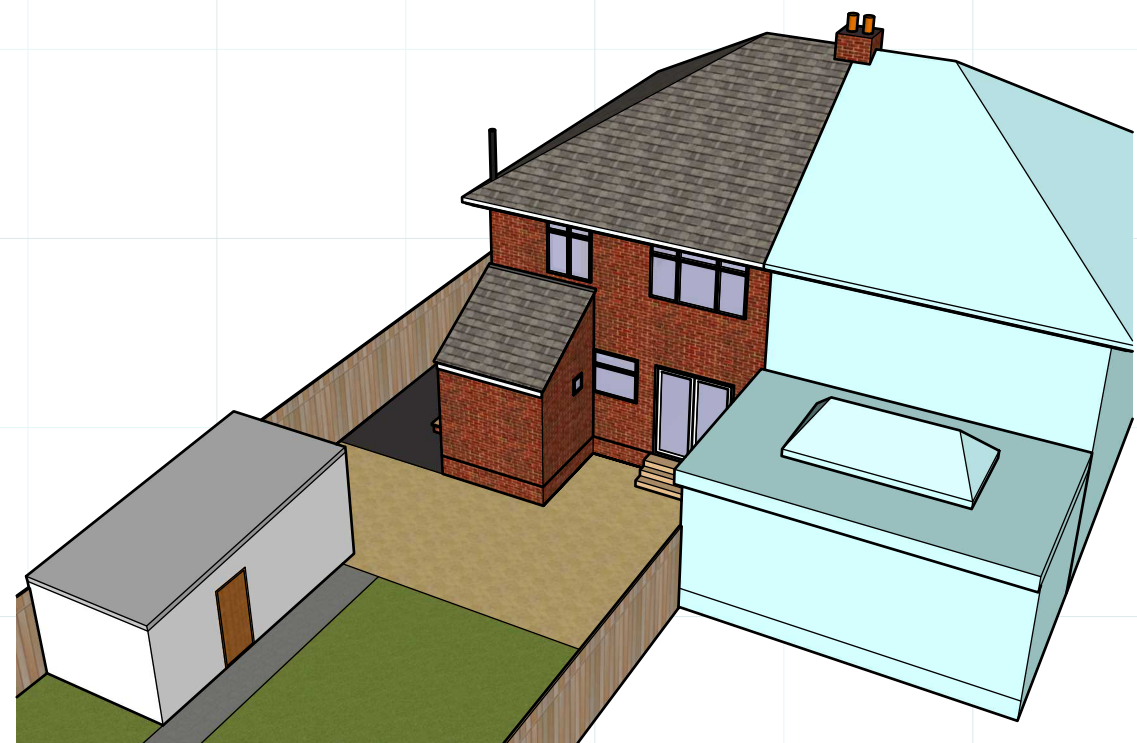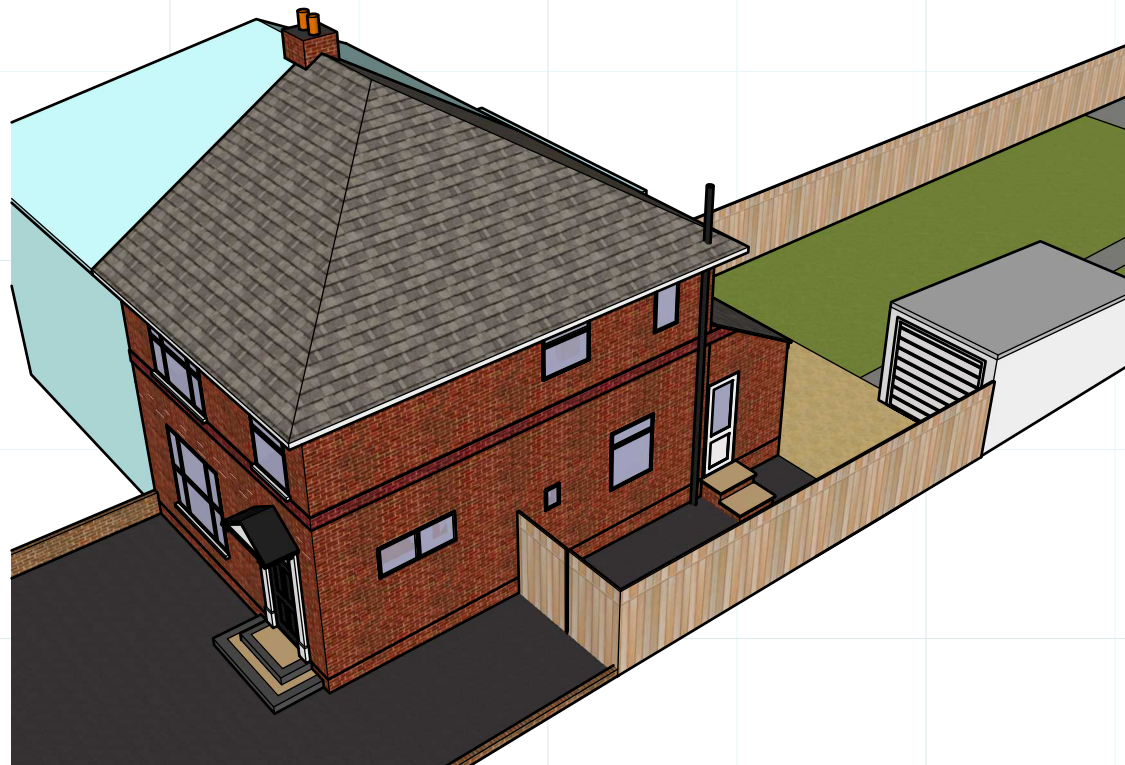

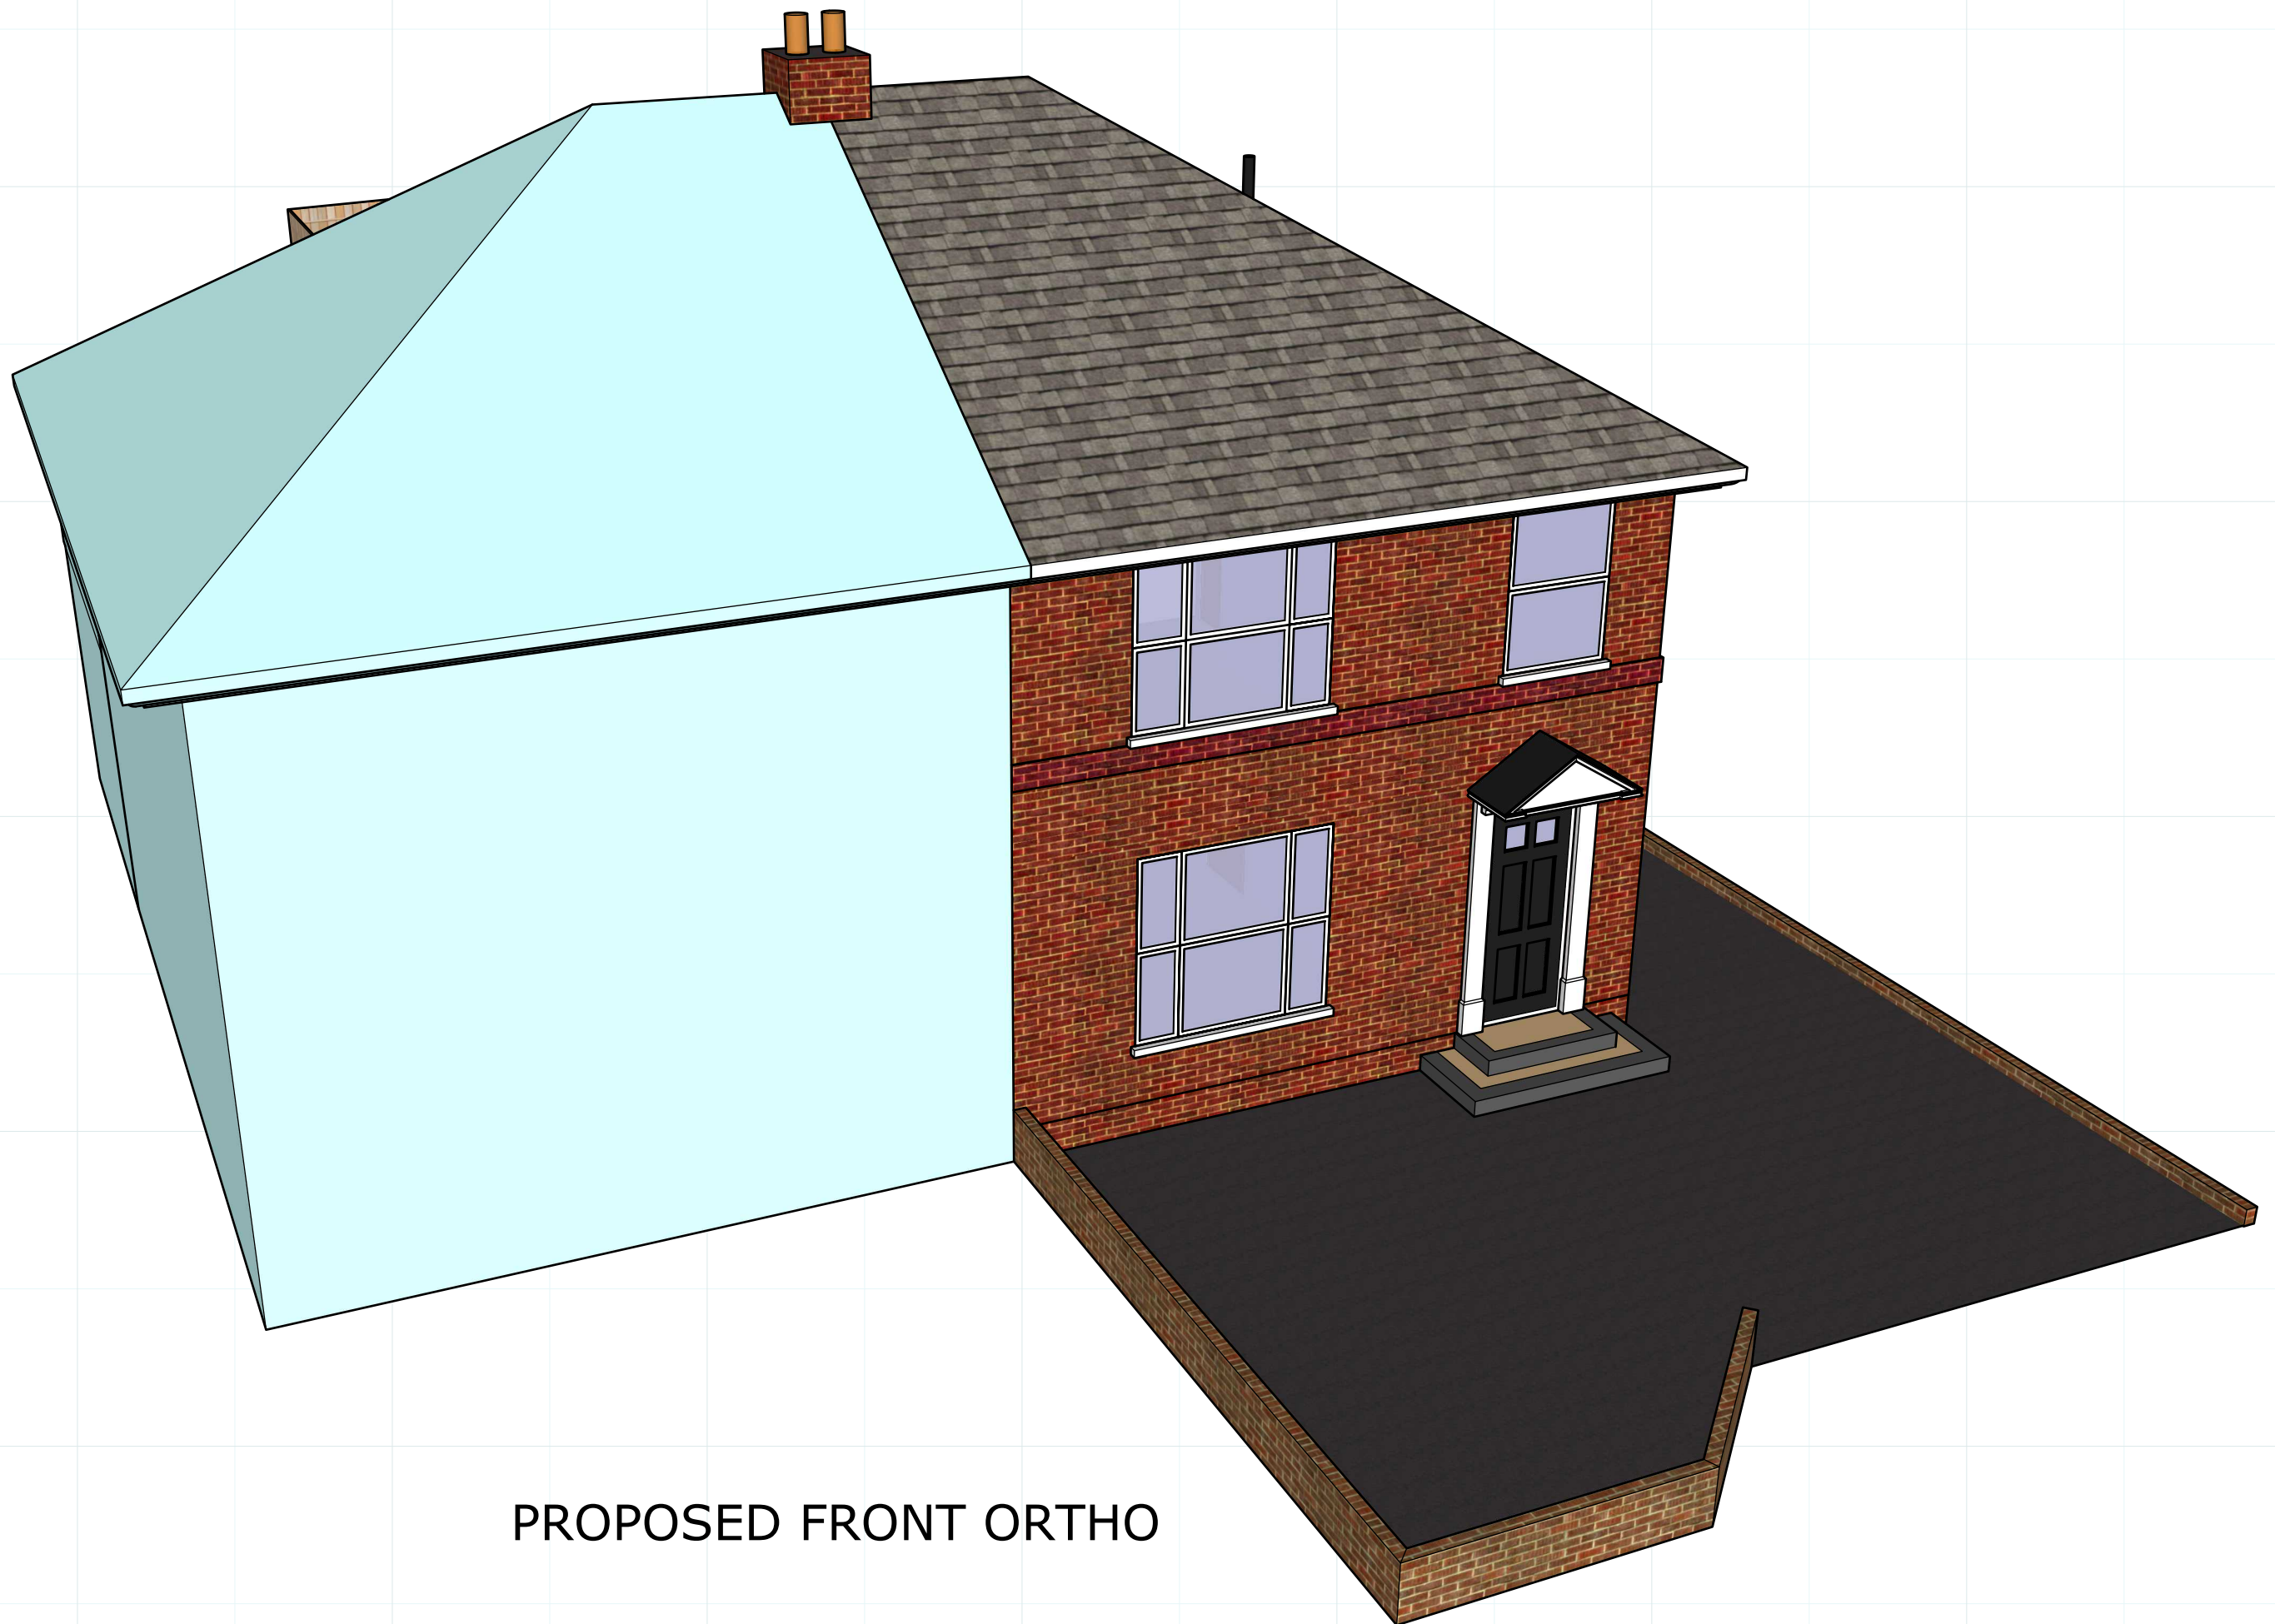


PROPOSED FRONT ORTHO

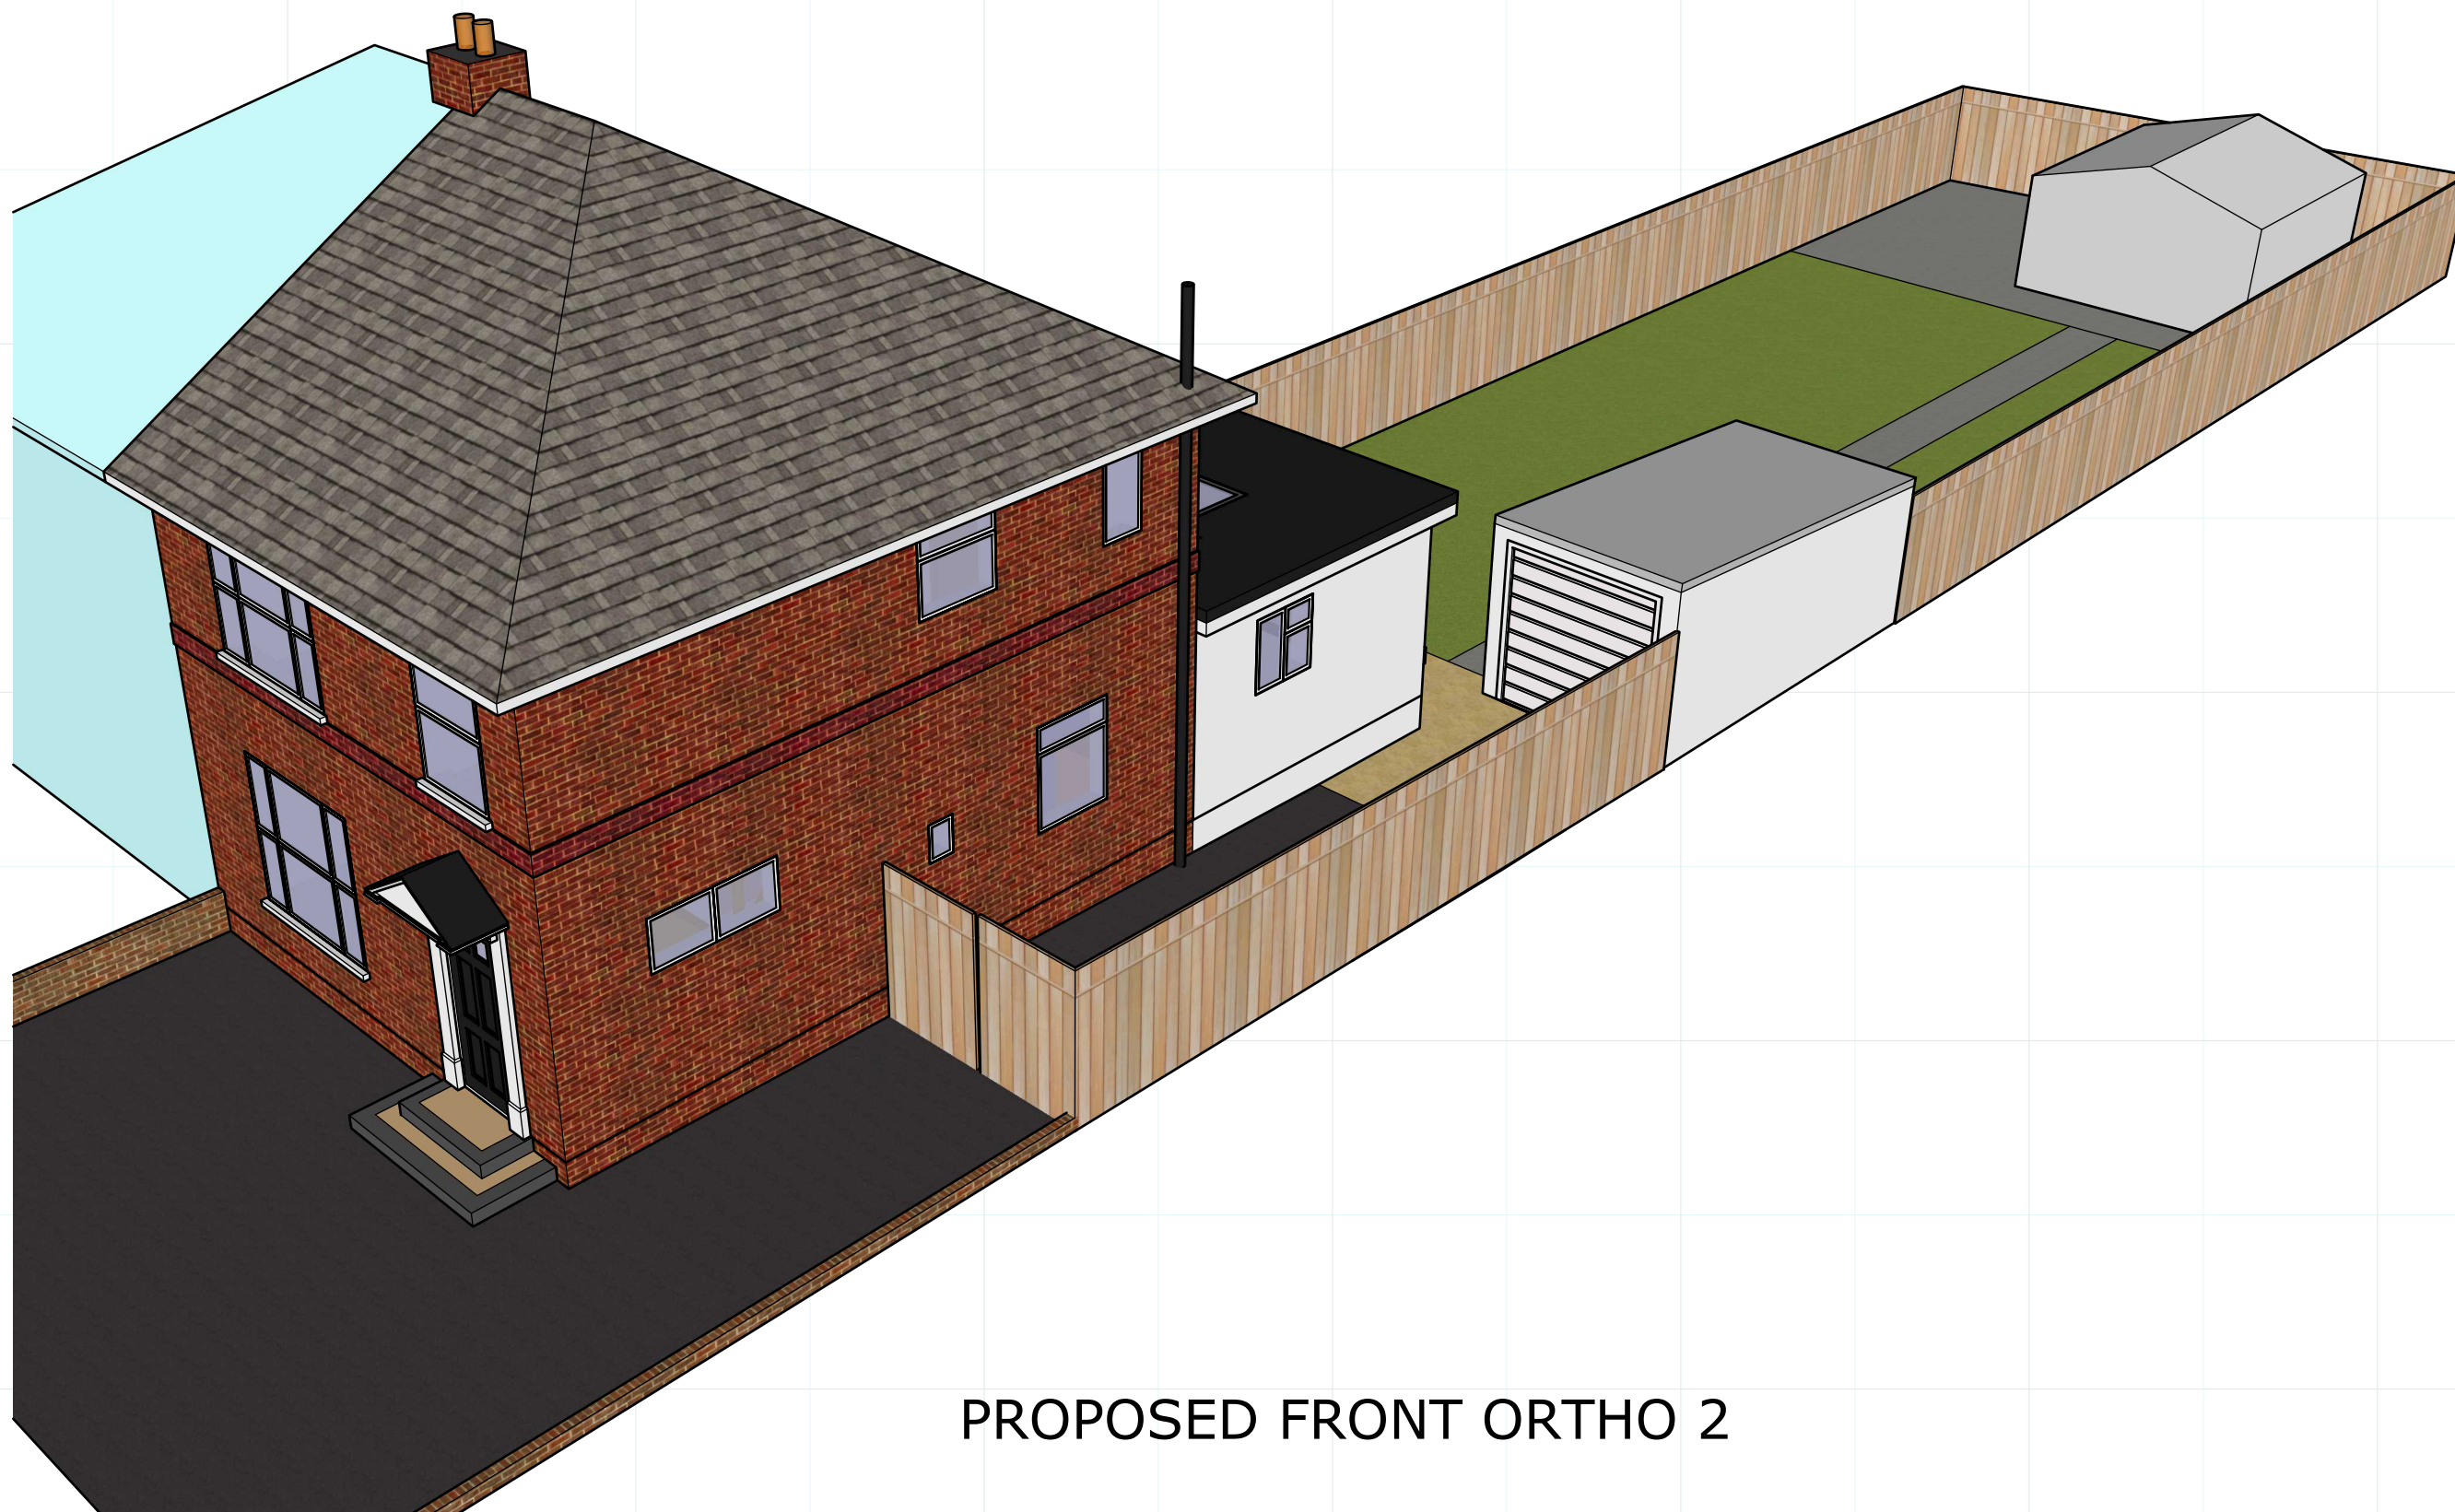

PROPOSED FRONT ORTHO 2



PROPOSED REAR ORTHO

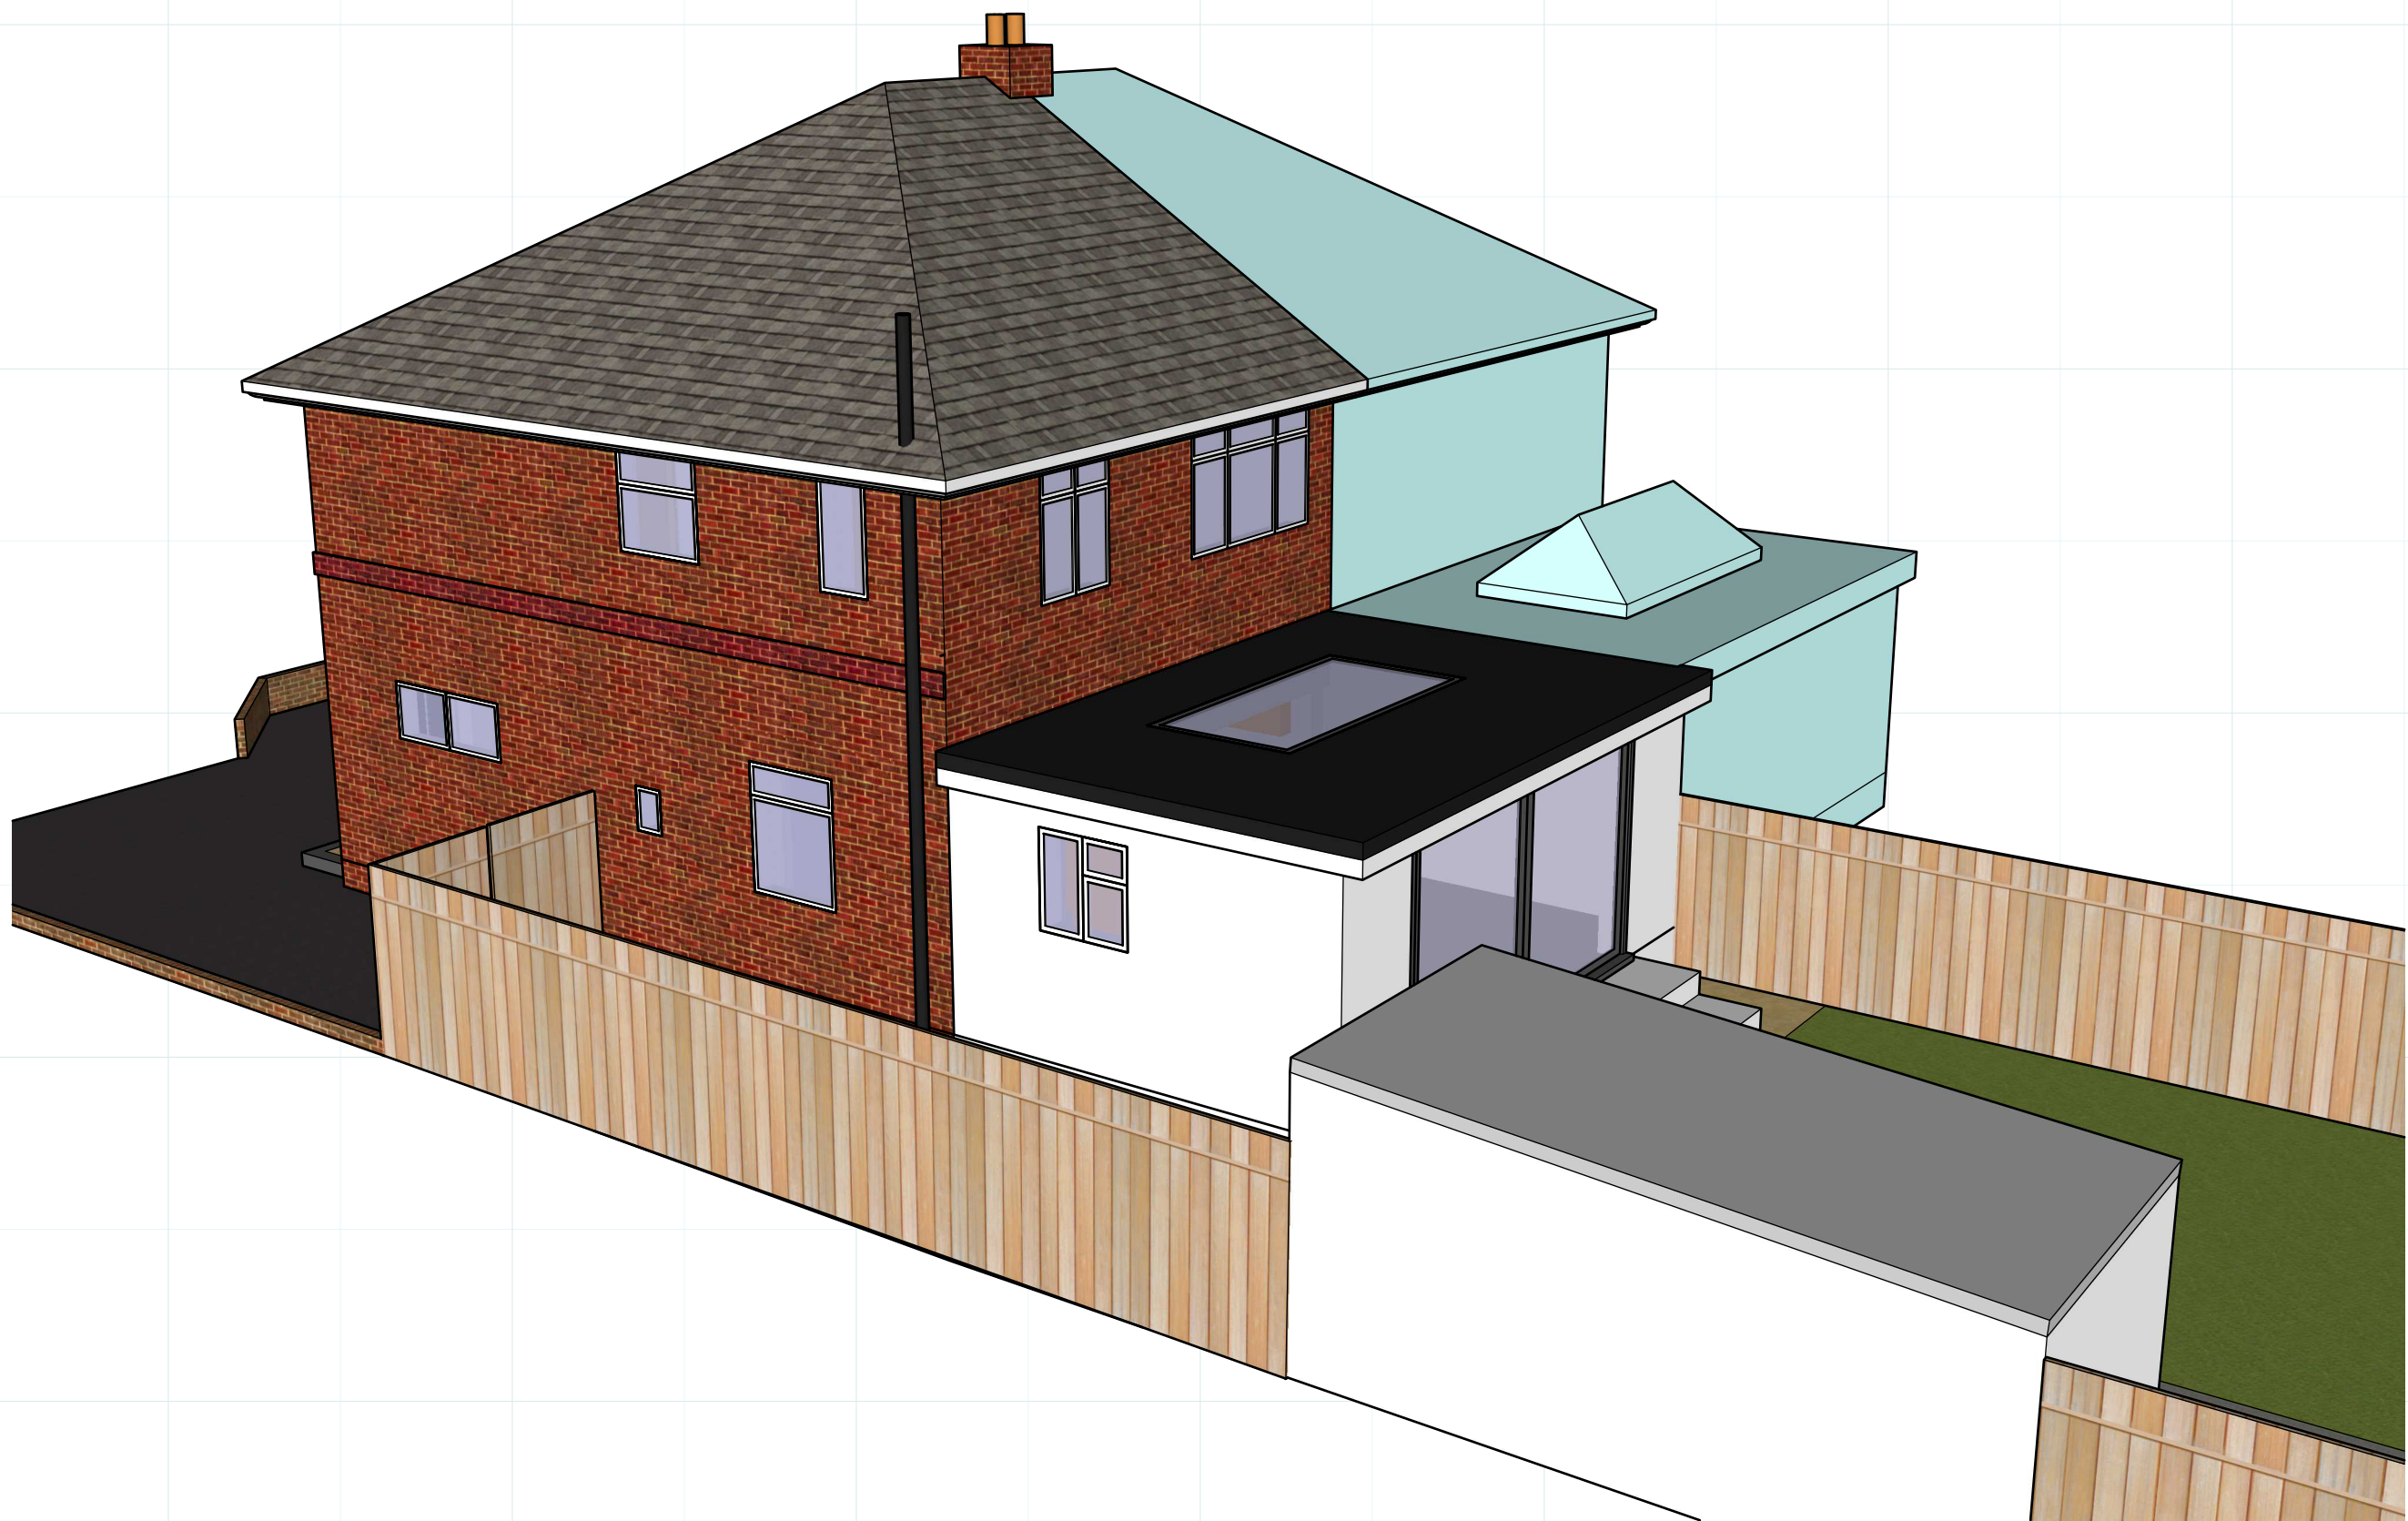

PROPOSED REAR ORTHO 2