


PROPOSED SINGLE STOREY REAR ADDITION.
5A, LANGSTONE AVE, LANGSTONE, HAVANT, HANTS.
FOR MR & MRS E. AKERMAN.

HAVANT BOROUGH
COUNCIL
12 OCT 2015
RECEIVED

STUDWORK TO BE WELL BRACED 100X50MM TIMBER
WITH 12.5MM PLASTER BOARD AND SET BOTH SIDES
INSERT ALSO 100MM THICK SOUND DEADENING QUILT

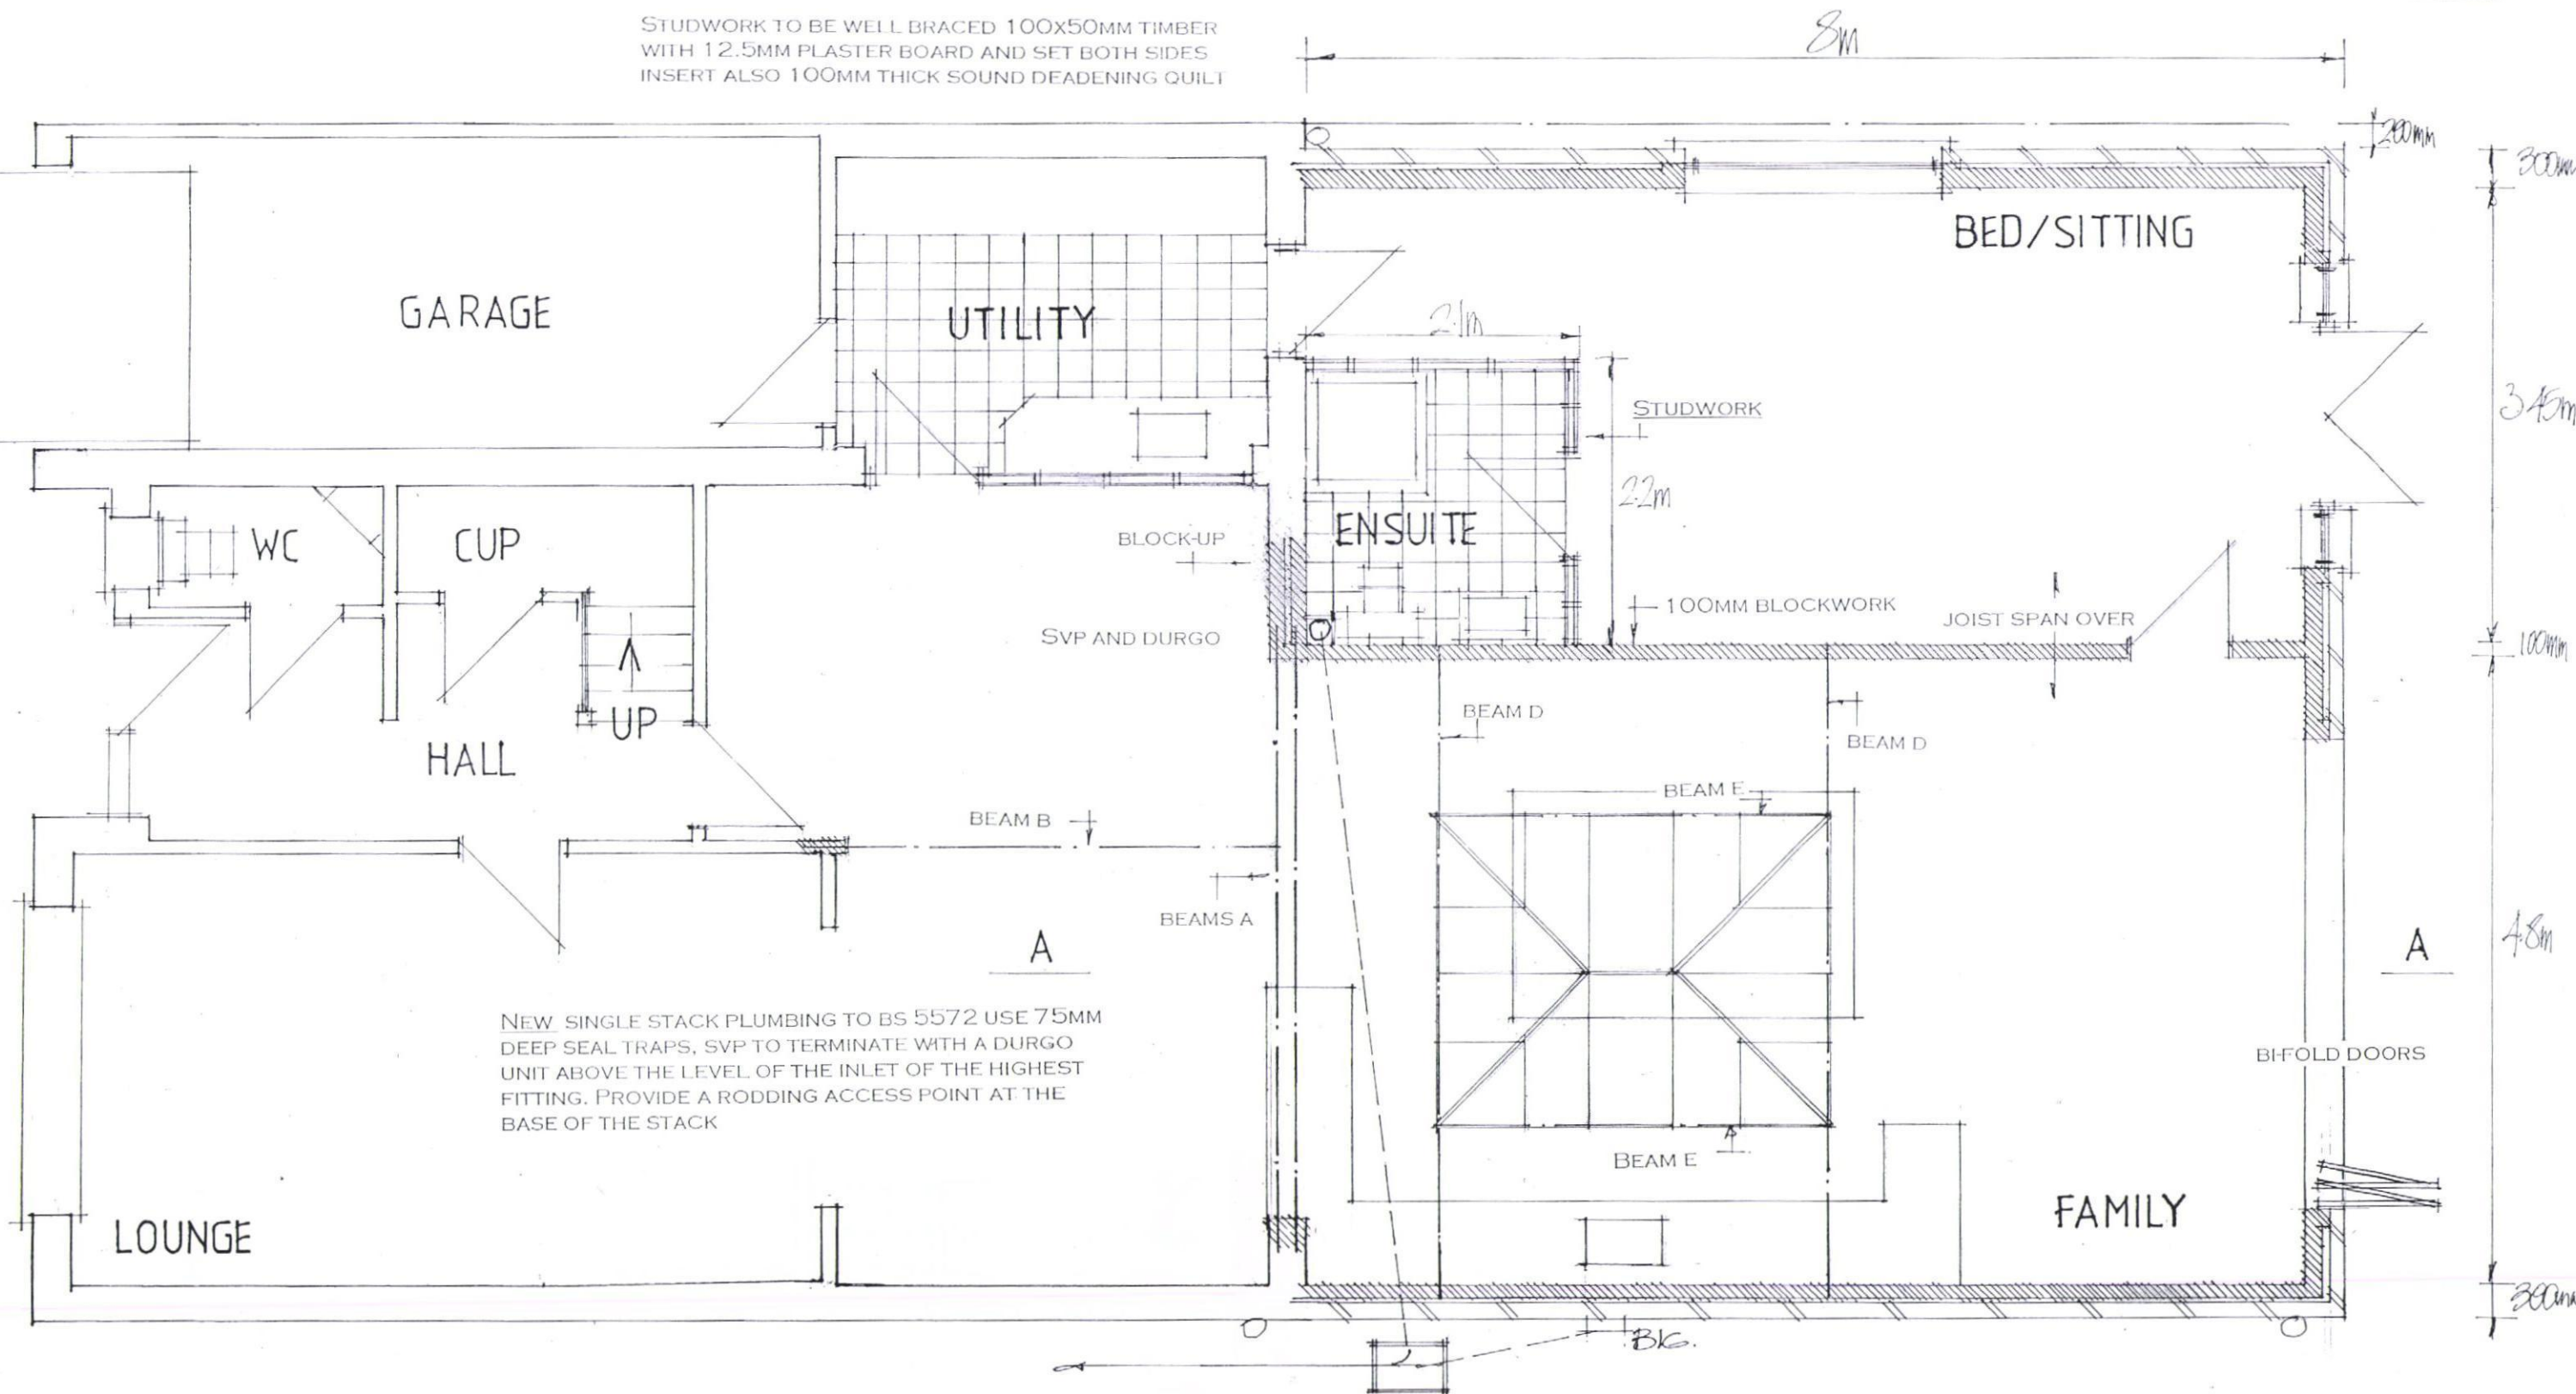

DATE OCT 15

SCALE 1:50

EXISTING GROUND FLOOR

PETER J. WALKER MRICS
CHARTERED SURVEYOR
182 SEAFRONT, HAYLING ISLAND, HANTS
PO11 9 AN

TEL: 02392467571