



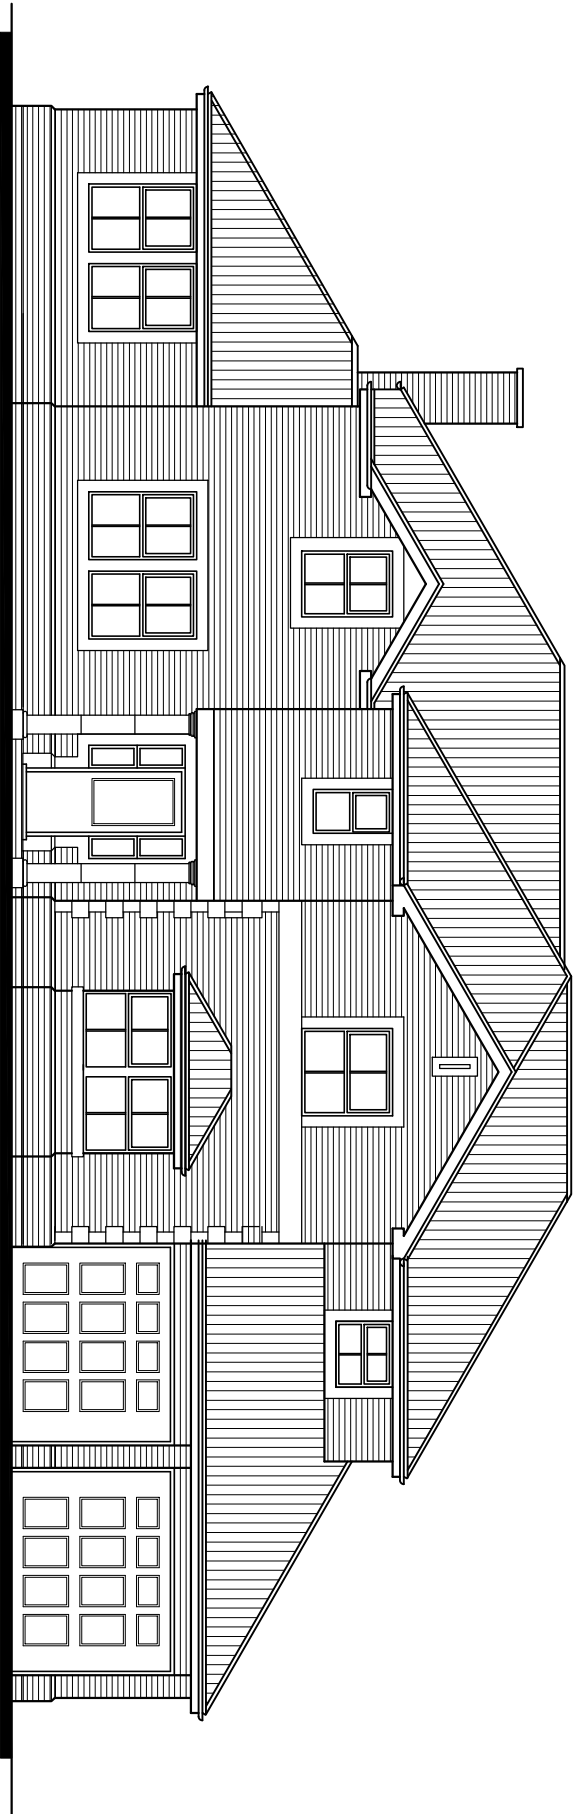

NORTH

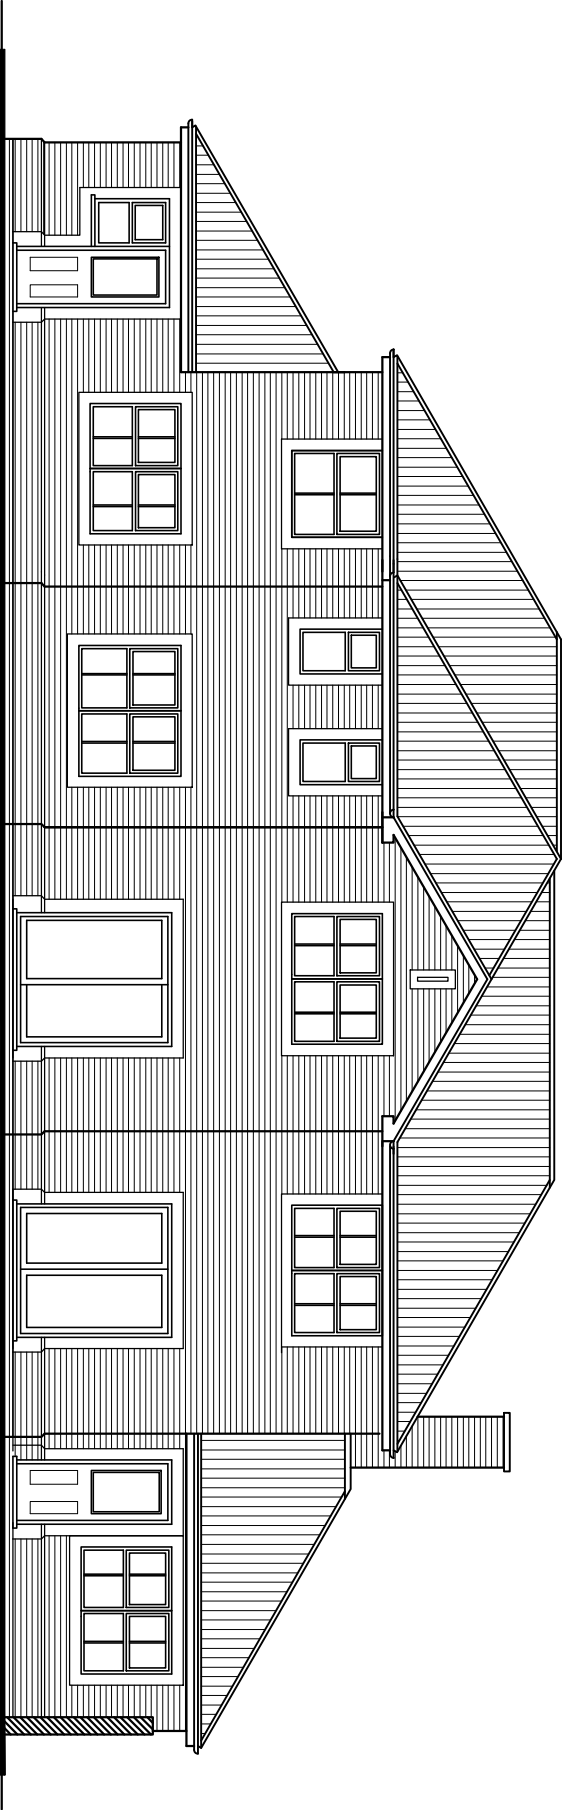

SOUTH

EXISTING ELEVATIONS

Revisions

- a) Note/Date/Initial
- b)
- c)
- d)

22 Spinnaker Grange,
Hayling Island,
PO11 0SJ

Scale A1=1:50, A3=1:100
Drawn JGF/LNR
Date 03/09/2021

20068-310



Critchley Architecture And Design Ltd.
Contact: 02392 474 919 | info@caad.online
The Old Brewery, 15E South Street, Havant, PO9 1BU

10m

20m

30m

40m