




PLAN
Scale 1:250

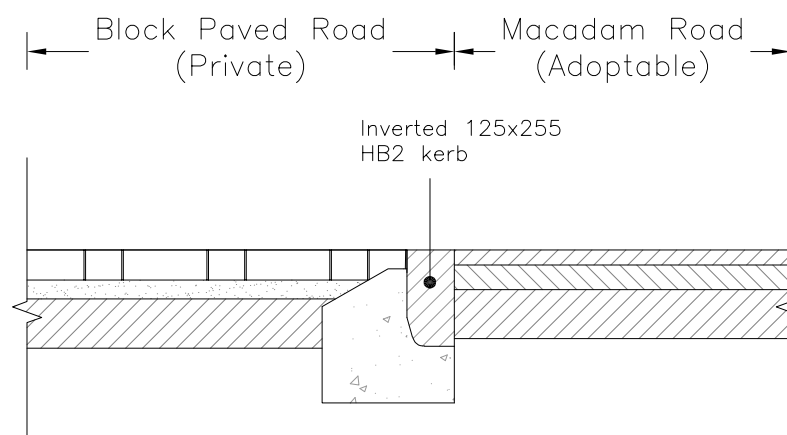

PRIVATE AND ADOPTABLE ROAD
DELINEATION DETAIL
SECTION A-A
Scale 1:20

PL2	06.05.22	Updated to suit latest layout.	WSR	AMc		
PL1	05.05.22	First Issue.	WSR	AMc		
REV. No.	DATE	DESCRIPTION	DRAWN	CHECKED		
Client			MJA CONSULTING CIVIL & STRUCTURAL ENGINEERS Ipsum Court, 24 The Quadrant, Abingdon Science Park, Abingdon Oxon, OX14 3YS Tel: 01235 555173 Email: mail@mjaconsulting.co.uk			
Project						
Title			Scale: As shown @ A3		Status: PRELIMINARY	
Adoptable and Private Road Delineation Detail			Drawn: WSR		Project Engineer WSR	
			MJA Project No: 6383		Date: 05/2022	
			Drawing Number: 6383-MJA-SW-XX-DR-C-820			Rev: PL2