


Cabin - 30 timsbury Crescent

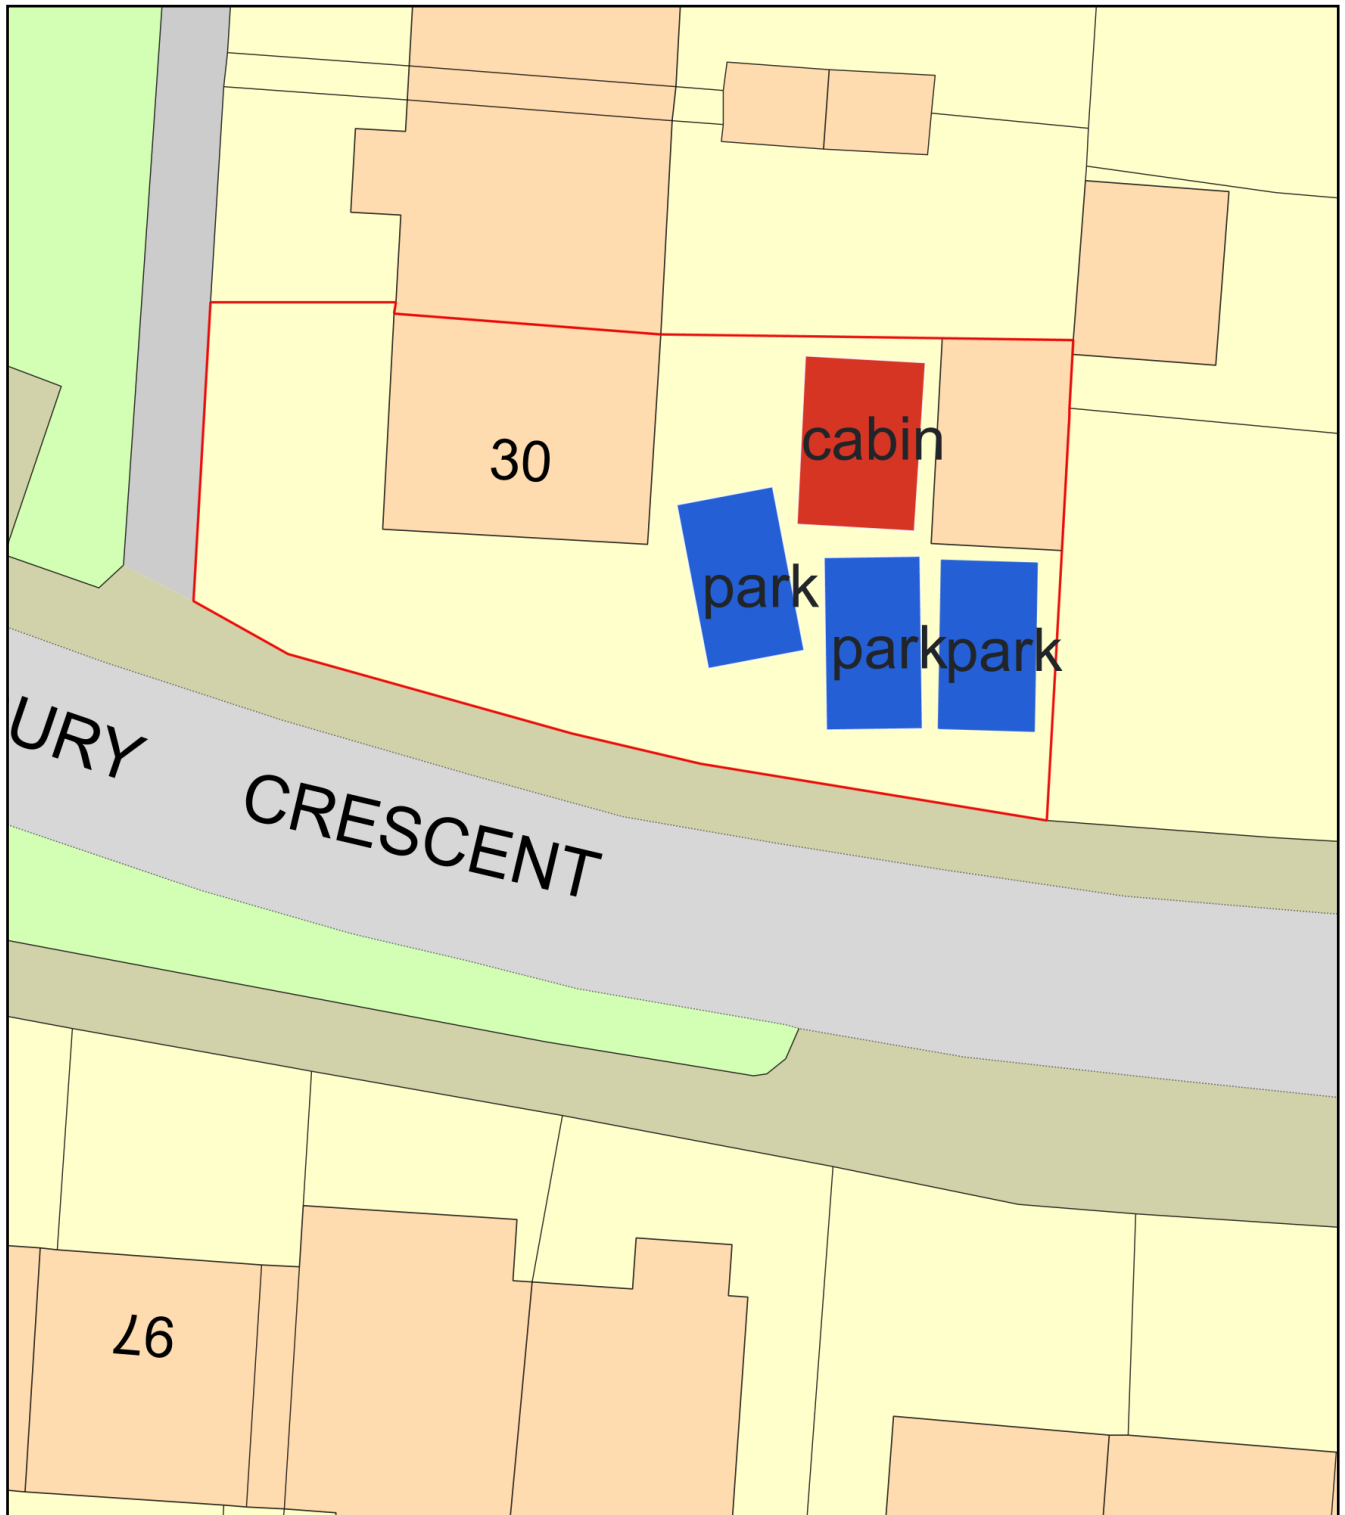

0 10
Metres



Plan Produced for: William Darke

Date Produced: 24 Mar 2022

Plan Reference Number: TQRQM22083172105864

Scale: 1:200 @ A4