


18 Springvale PO8 9DA

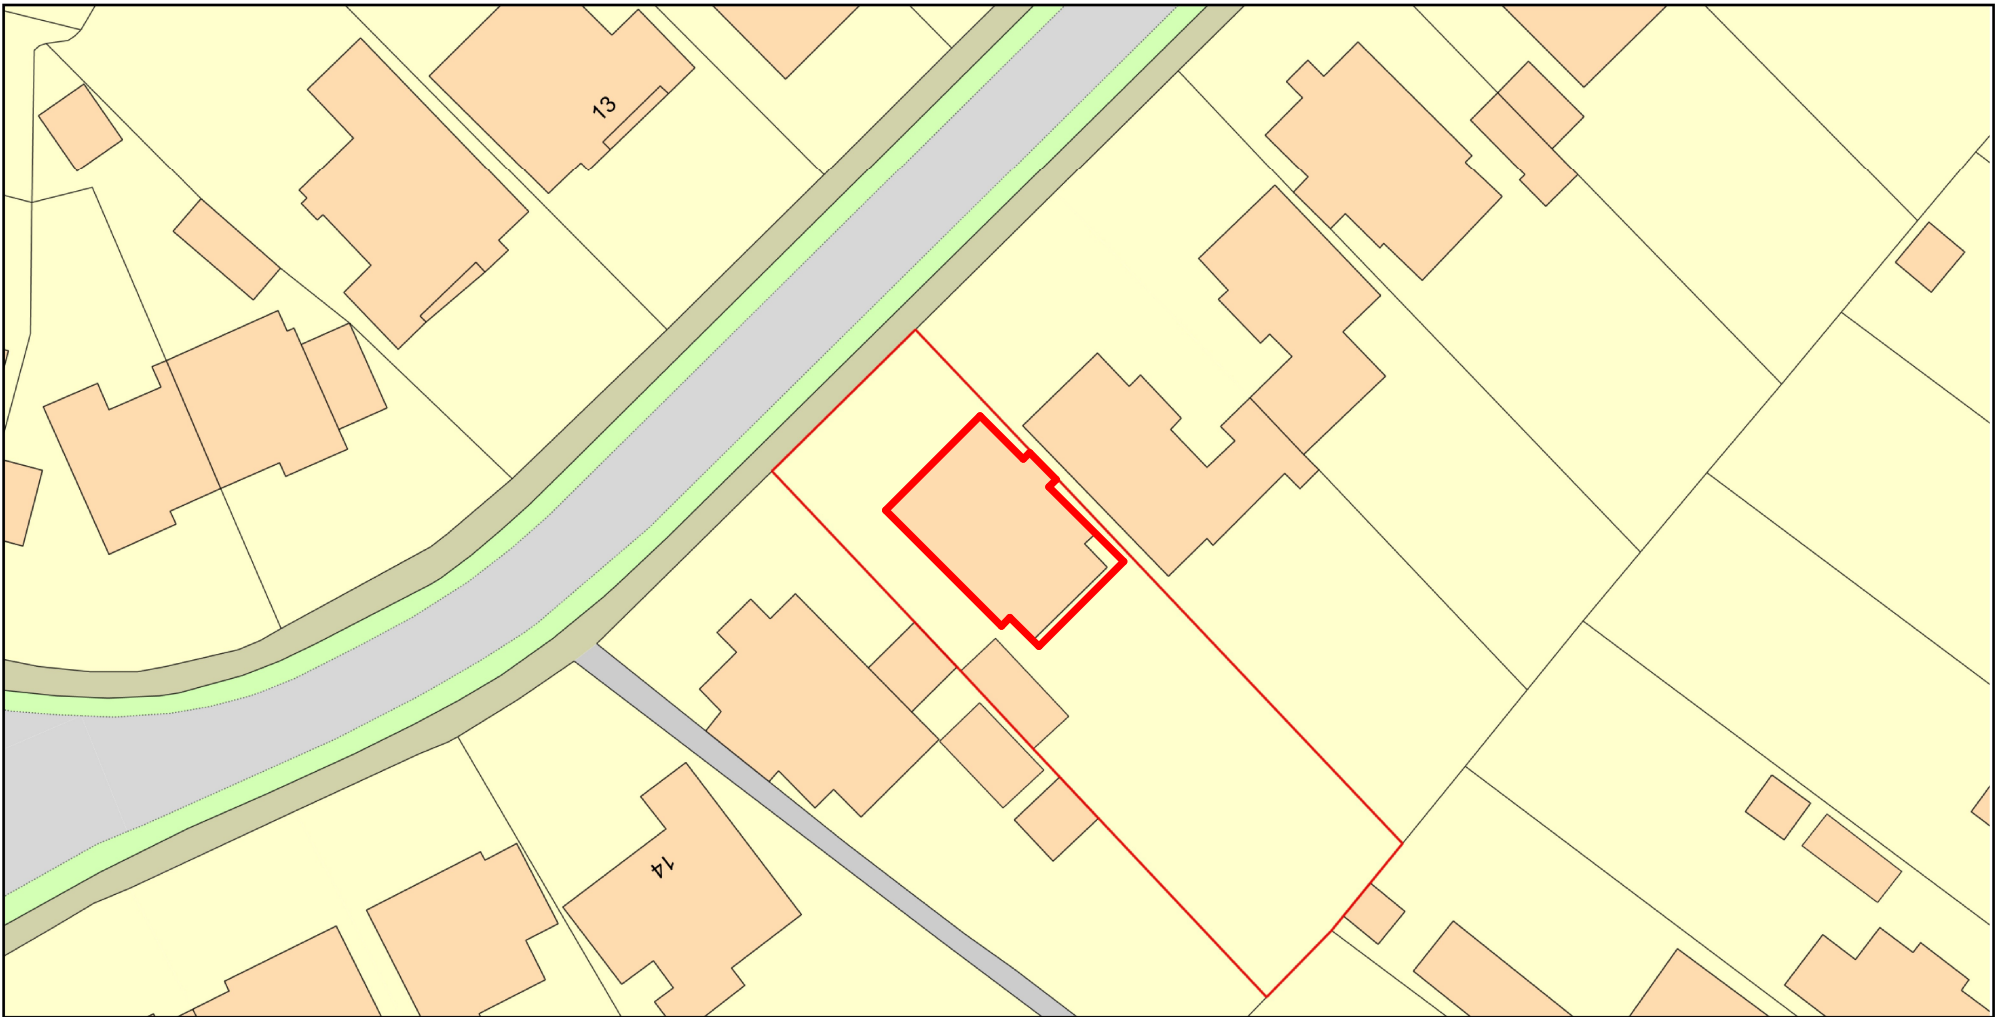

Plan Produced for: Parkers Design
Date Produced: 11 Jun 2021
Plan Reference Number: TQRQM21162100330817
Scale: 1:500 @ A4
© Crown copyright and database rights 2021 OS 100042766




1:500		50
1:200		20
1:100		10
1:50		5




All measurement to be checked on site prior to any comment
(C) Copyright of Parkers Design (Southern) Limited. Any reproduction of these drawings will require written authority from the copyright owner.
Parkers Design Limited - The Studio @ 90, PO9 2PR
www.pexd.co.uk - info@pexd.co.uk - 07776 008822

PROJECT		CLIENT							
18 Spring Vale PO8 9DA		Southwood							
SHEET		Date		Issue Date		Scale (@ A3)			
		Drawn by		SW		DRAWING NUMBER		REV	
		Checked by		SR		P10			
Block									

18 Springvale PO8 9DA - Location Plan

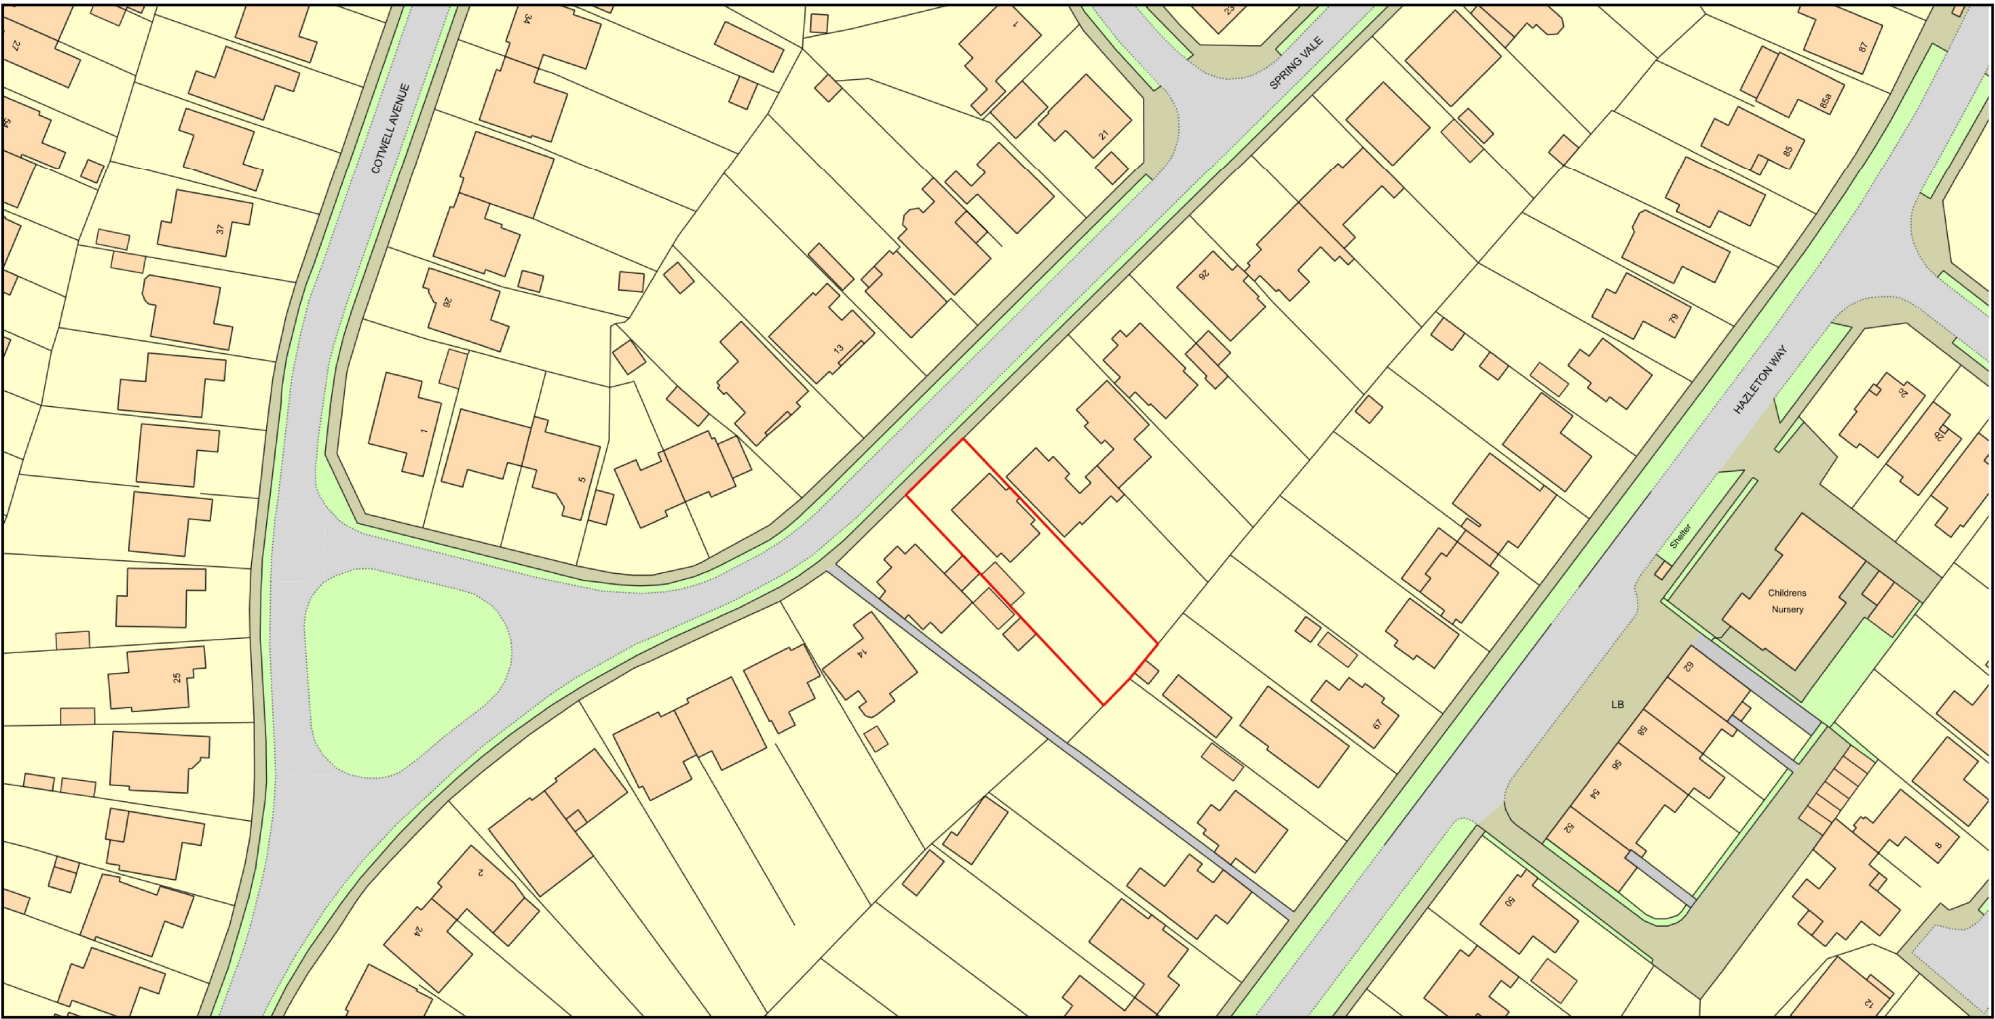

Plan Produced for: Parkers Design
Date Produced: 11 Jun 2021
Plan Reference Number: TQRQM21162100412535
Scale: 1:1250 @ A4
© Crown copyright and database rights 2021 OS 100042766

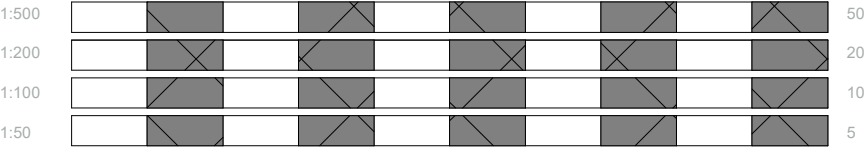

All measurement to be checked on site prior to any comment
(C) Copyright of Parkers Design (Southern) Limited. Any reproduction of these drawings will require written authority from the copyright owner.
Parkers Design Limited - The Studio @ 90, PO9 2PR
www.pexd.co.uk - info@pexd.co.uk - 07776 008822

PROJECT	18 Spring Vale PO8 9DA			
	18 Spring Vale PO8 9DA			
	Location			
	Location			
SHEET	Southwood			
	Date	Issue Date	Scale (@ A3)	
	Drawn by	SW	DRAWING NUMBER	REV
	Checked by	SR	P11	