


PROPERTY

Inaccurate Site Plan
These trees do not exist

ADDITIONAL
SUN
BLOCKAGE

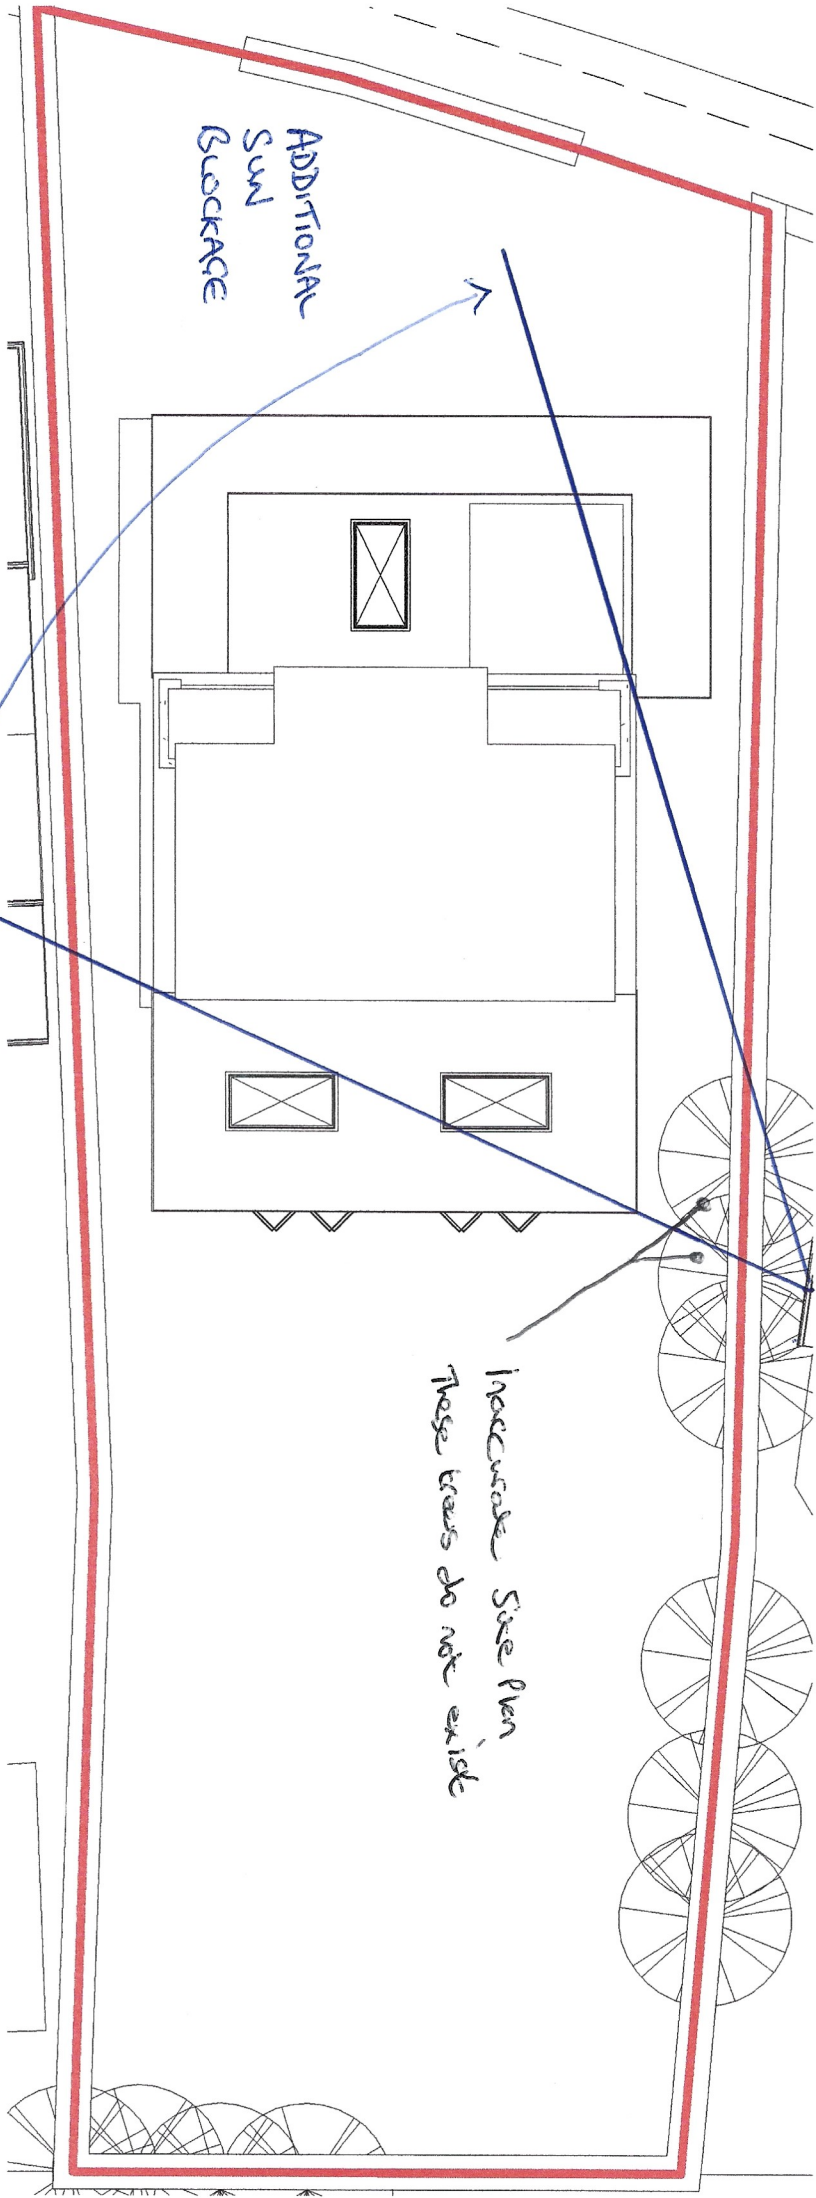

0 1 2 3 4 5 10 Metres
1 / 200 scale bar

Site Plan

1 : 200