




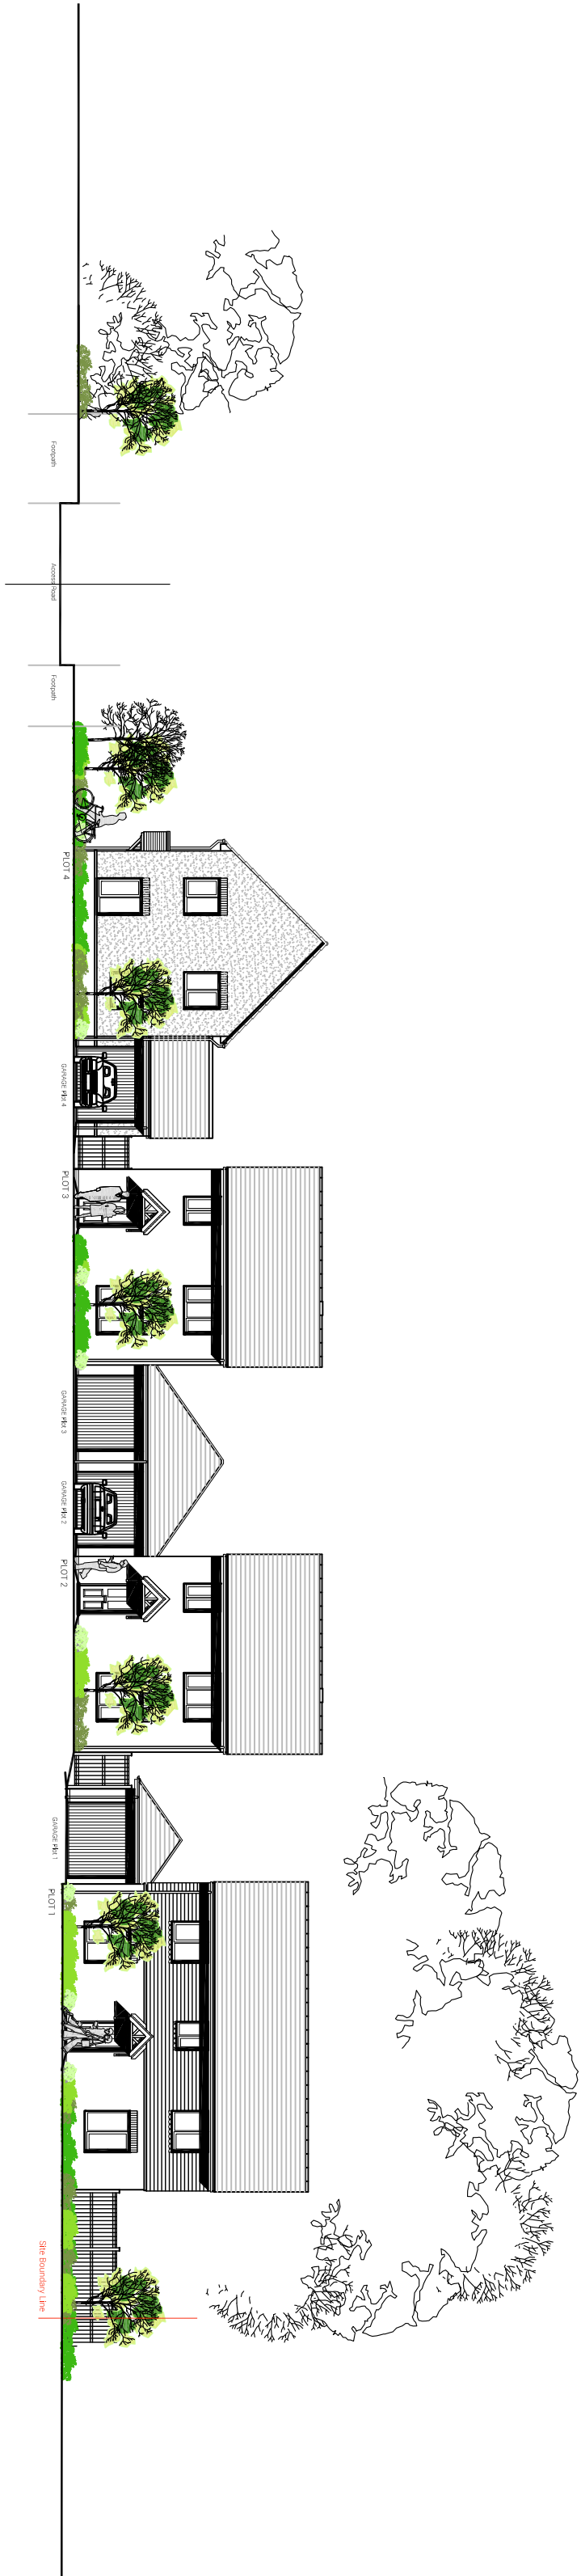


STREET SCENE ELEVATION PLOTS 1 - 4 fronting onto new access road.

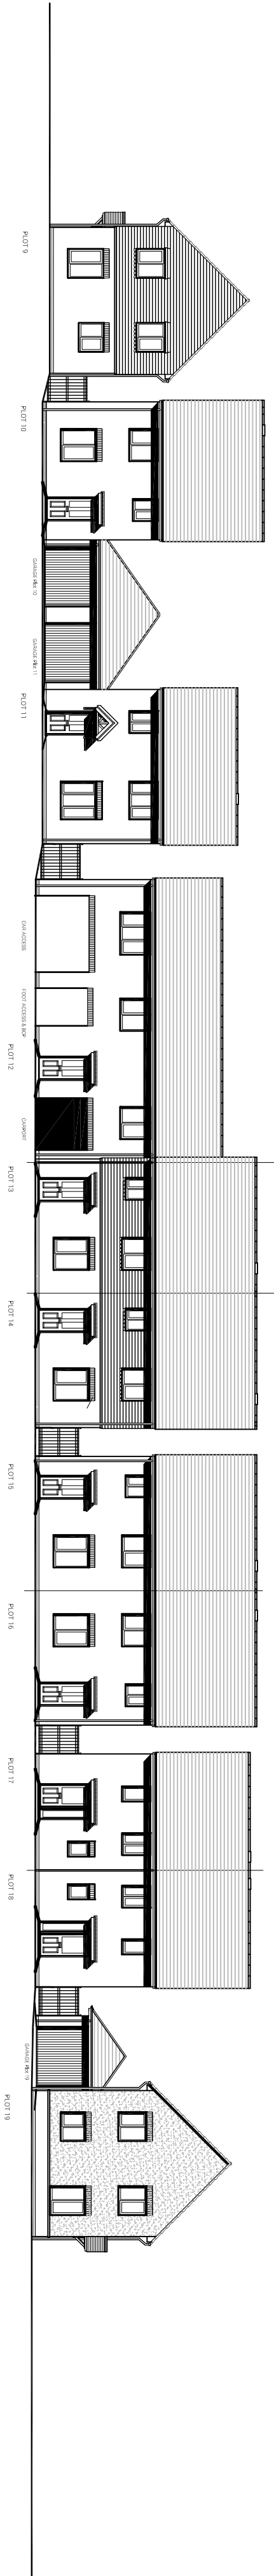


STREET SCENE ELEVATION B-A, PLOTS 9 - 19 fronting onto new estate road.

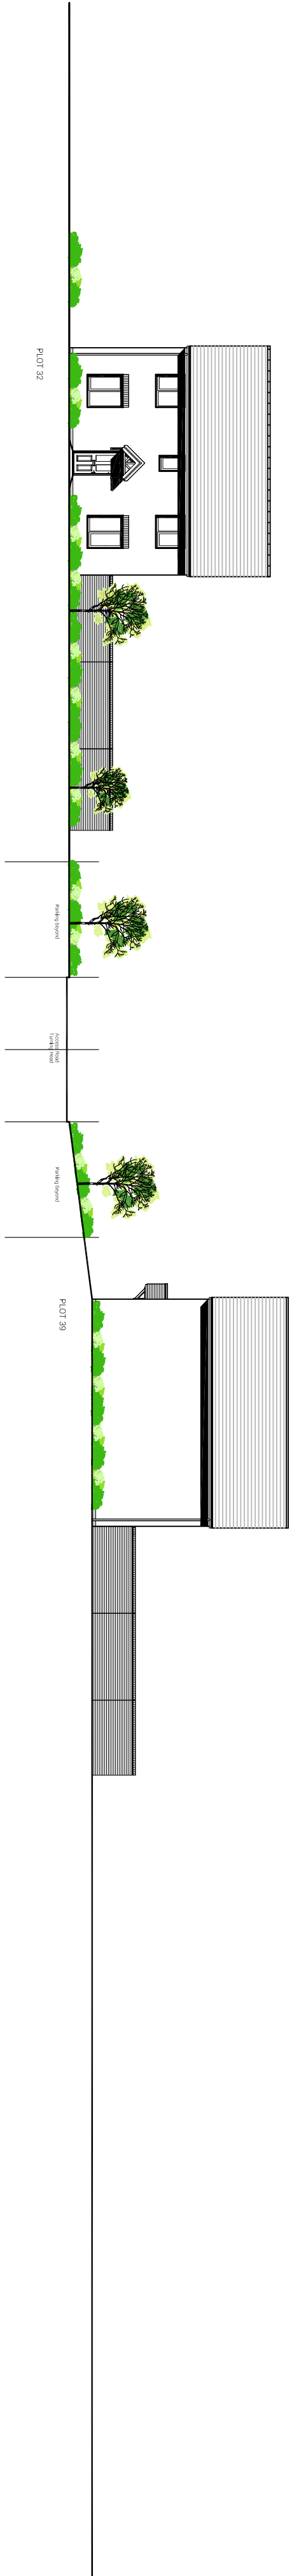

STREET SCENE ELEVATION C-C, PLOTS 32 & 39 fronting onto estate road.

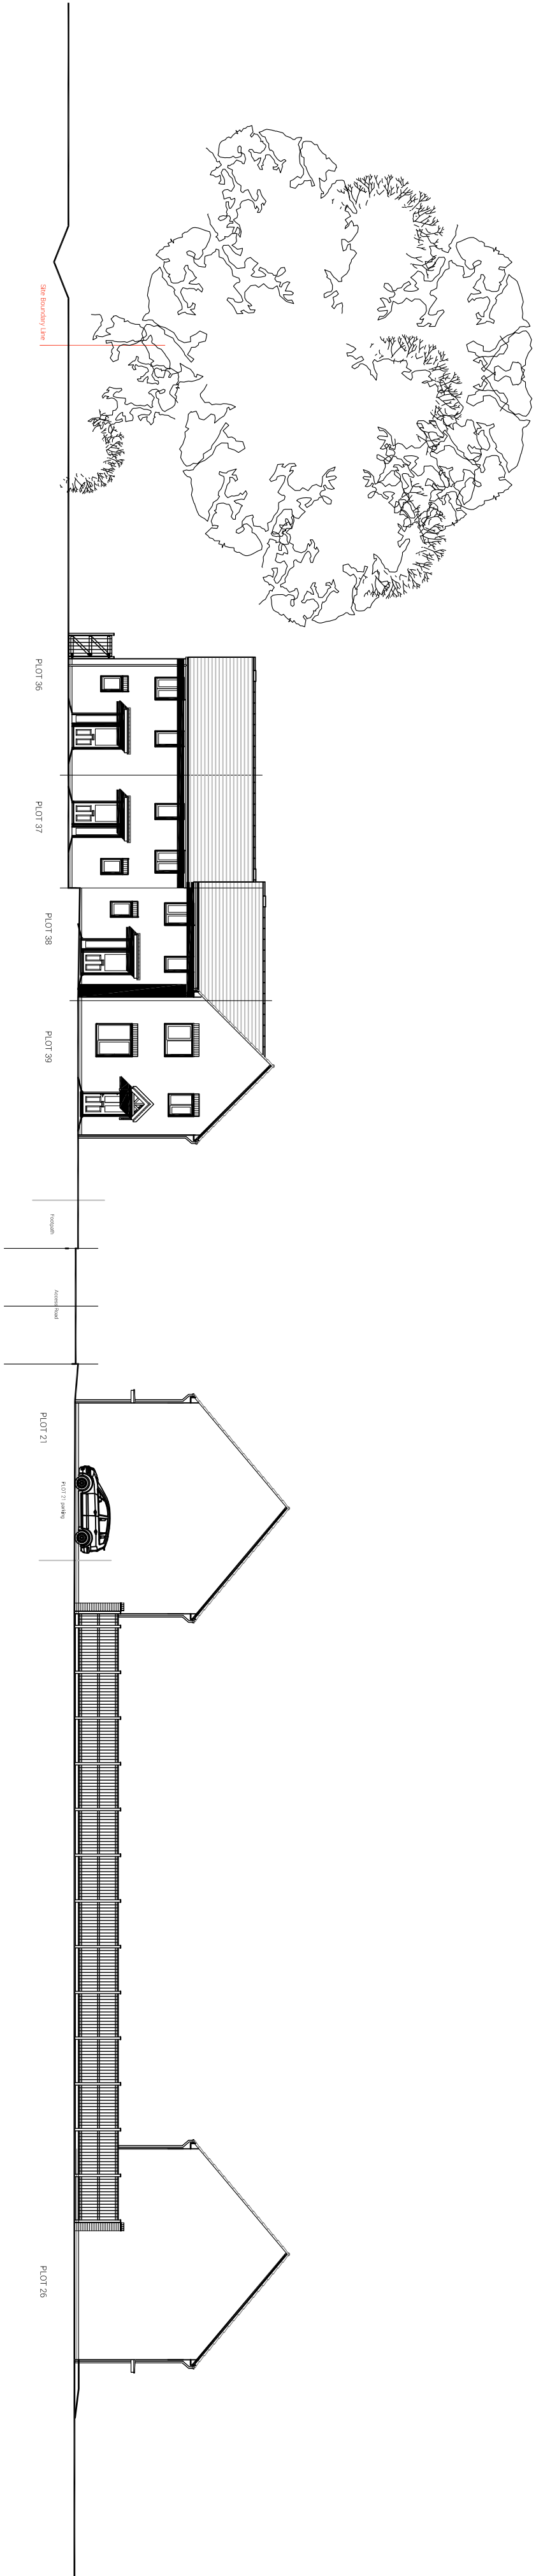


STREET SCENE / SITE SECTION D-D, PLOTS 21, 26 & 36-39.

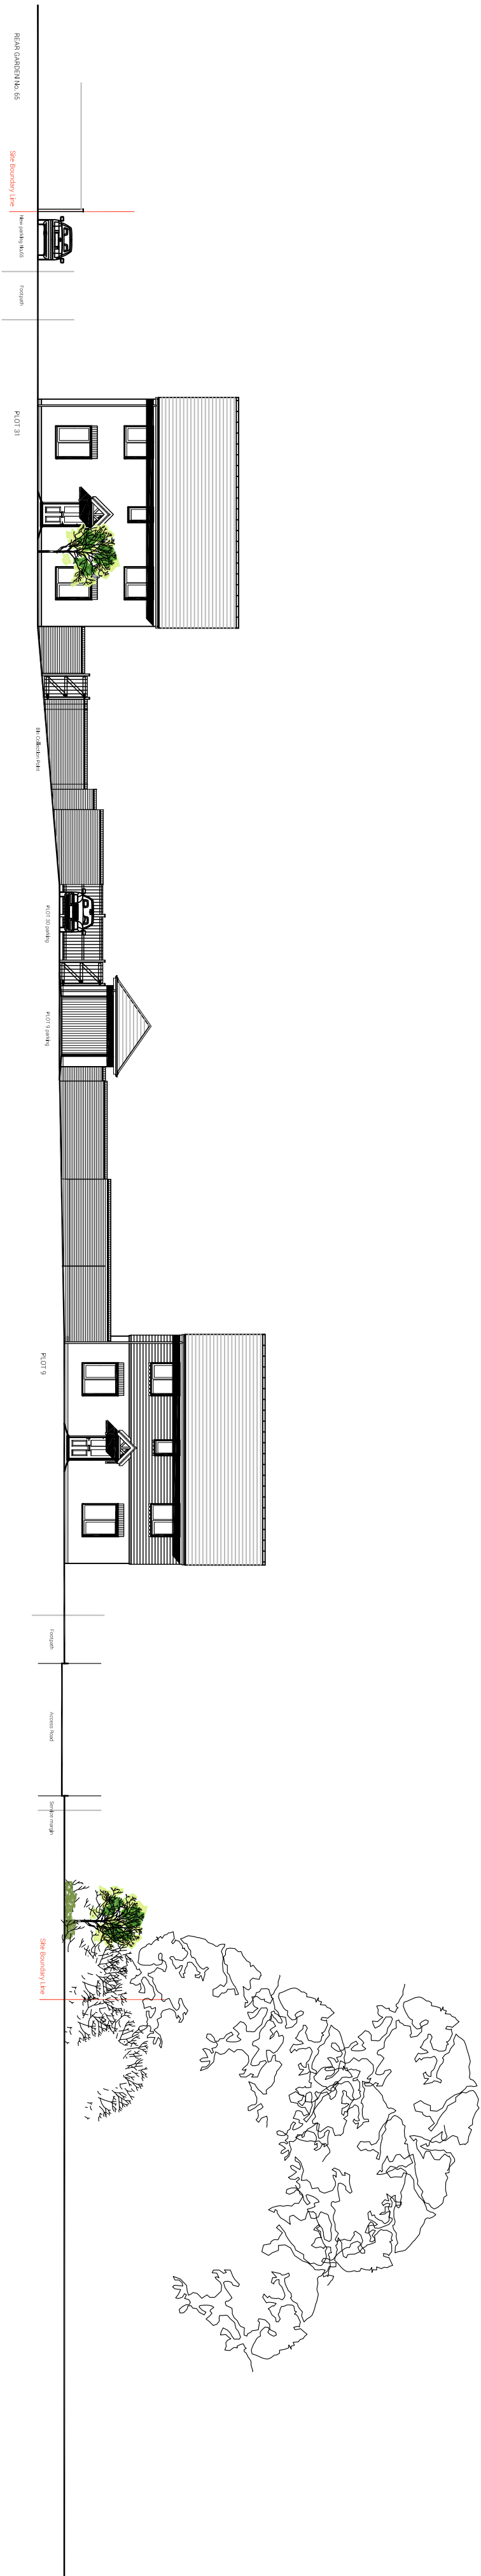


STREET SCENE / SITE SECTION E-E, PLOTS 31 & 9 fronting onto estate road.

THIS DRAWING IS THE COPYRIGHT OF SDA DESIGN GROUP AND MAY NOT BE COPIED, ALTERED OR REPRODUCED IN ANY FORM, OR PASSED TO A THIRD PARTY WITHOUT THE WRITTEN CONSENT. DIMENSIONS SHOULD BE CHECKED AND VERIFIED ON SITE AND ANY DISCREPANCIES SHOULD BE REPORTED TO THE ARCHITECT. DO NOT SCALE FROM THIS DRAWING, EXCEPT FOR PLANNING PURPOSES. USE FIGURED DIMENSIONS ONLY. IF IN DOUBT, ASK FOR CONFIRMATION.

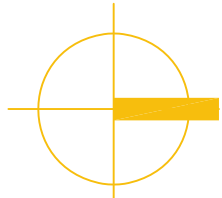

FATHOM'S REACH
HAYLING ISLAND
TAYLOR WIMPEY SOUTHERN COUNTIES

1200 AI 02/12/2021

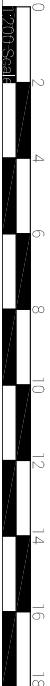

19-1105-012-1ST