




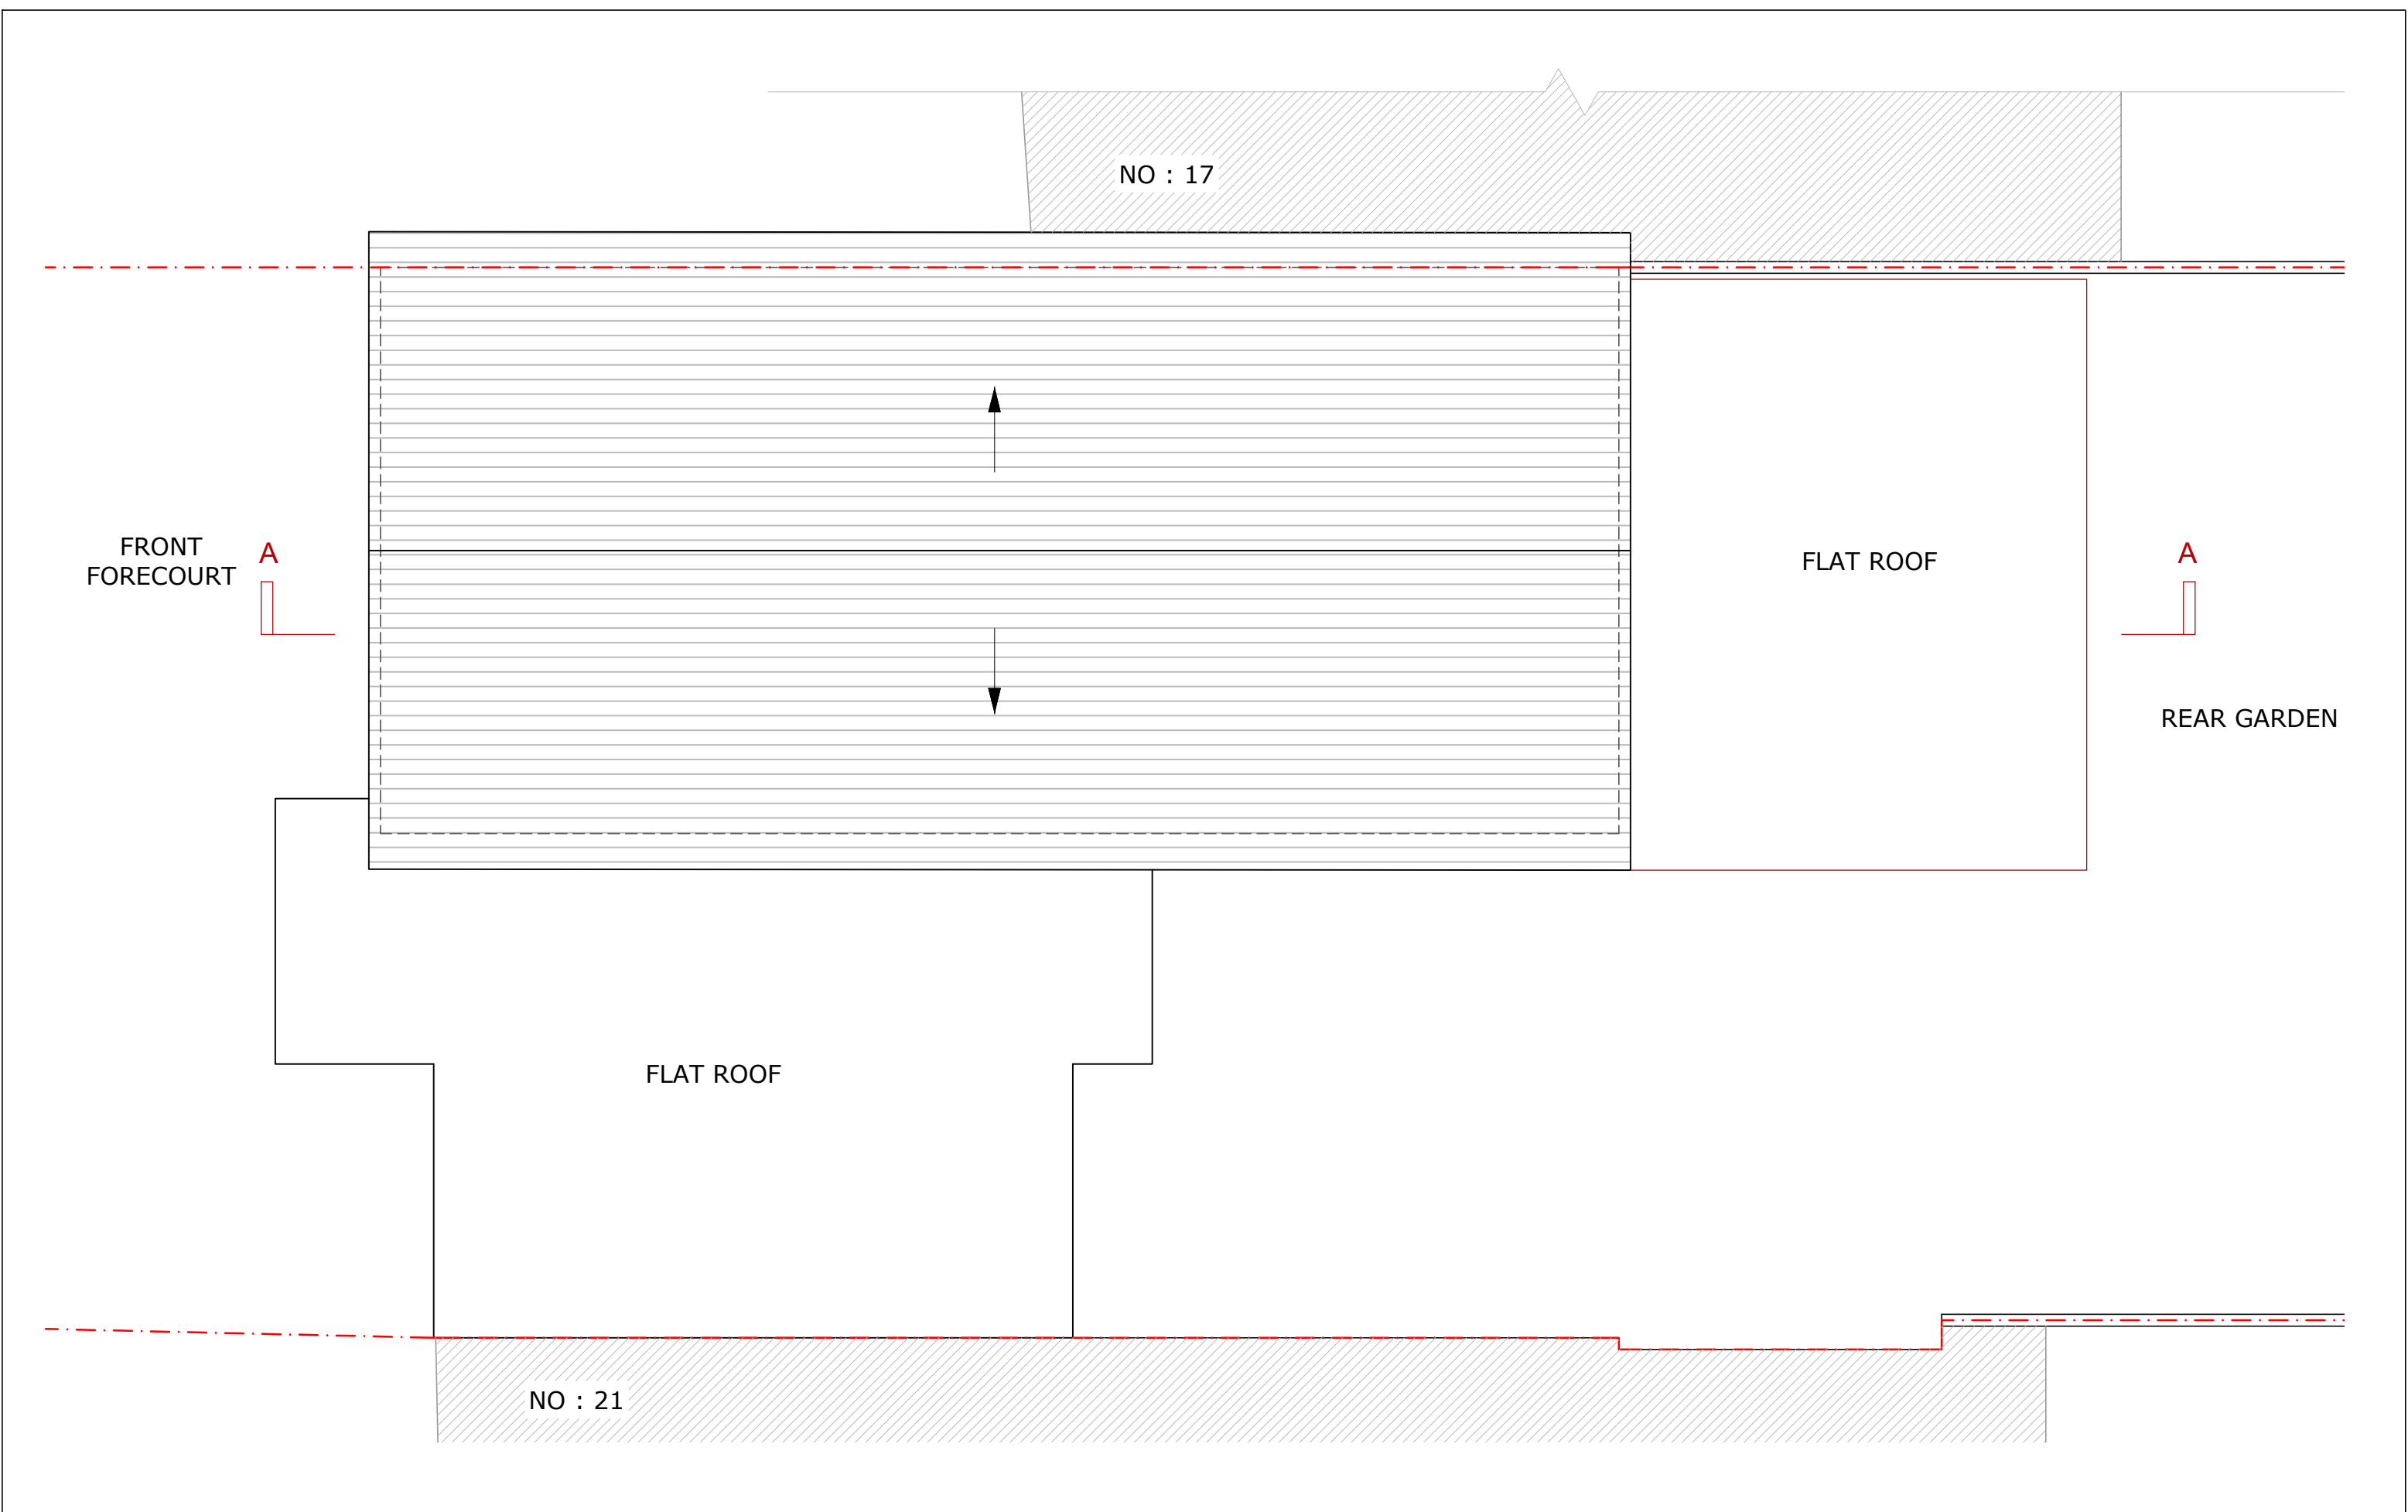

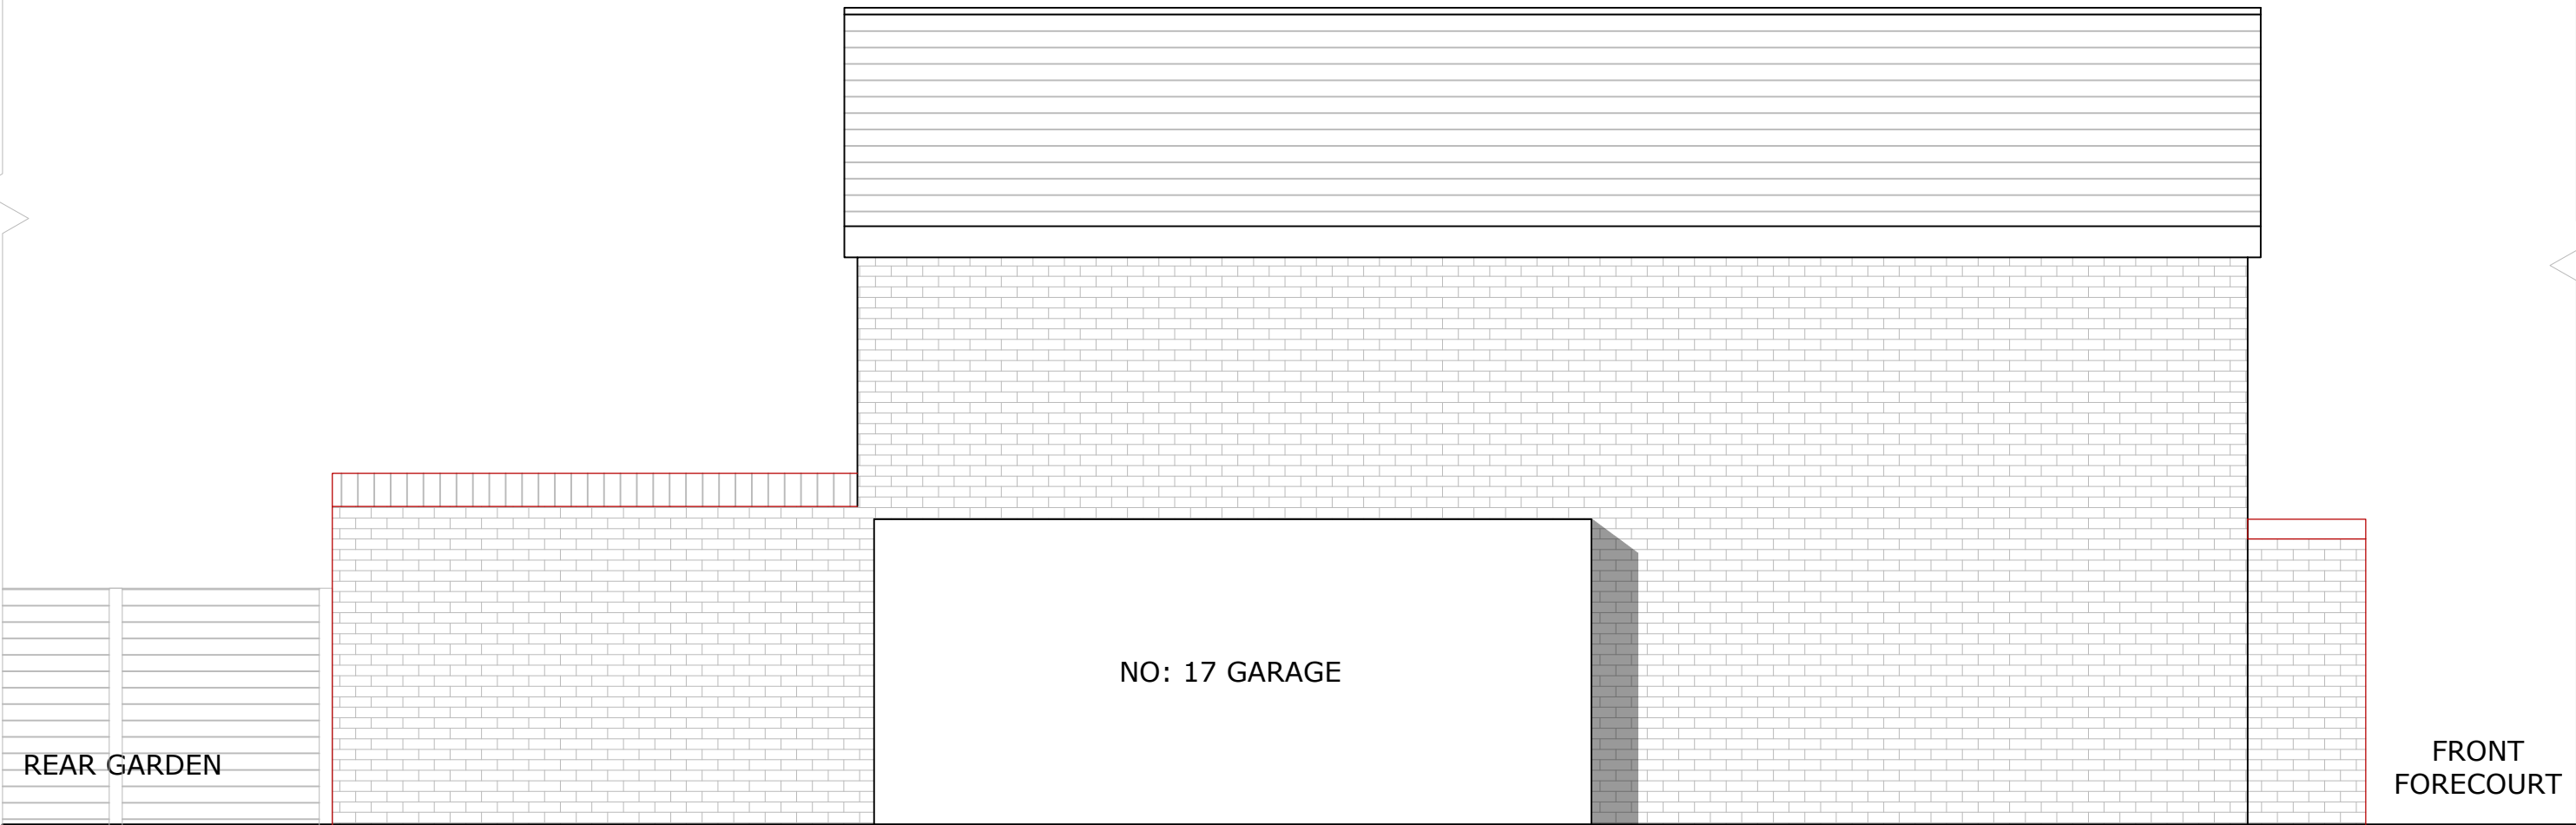

PLEASE NOTE
1. All dimensions to be verified on site.
2. All dimensions are in millimeters.
3. No work shall commence until all approvals and agreements have been obtained.
These include, Planning, Building Regulations, Water and party Wall.
4. The Copyright of this drawing belongs to Adv Planning Limited T/A Advance Architecture.

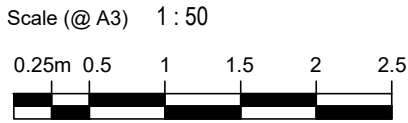

Drawn By
Checked By

IE
KK

PROJECT
STATUS

PLANNING
PROPOSED NORTH
ELEVATION

PROJECT

19, POOK LANE,
HAVANT, PO9 2TH

SHEET
JOB No.

ELEVATION
-

DRAWING
NUMBER
DATE


P109
19/07/22

REV



ADVANCE
ARCHITECTURE
ARCHITECTURE / PLANNING / LICENSING

352 Green Lanes, Palmers Green,
London N13 5TJ - 020 8801 6601
www.advancearchitecture.co.uk
info@advancearchitecture.co.uk

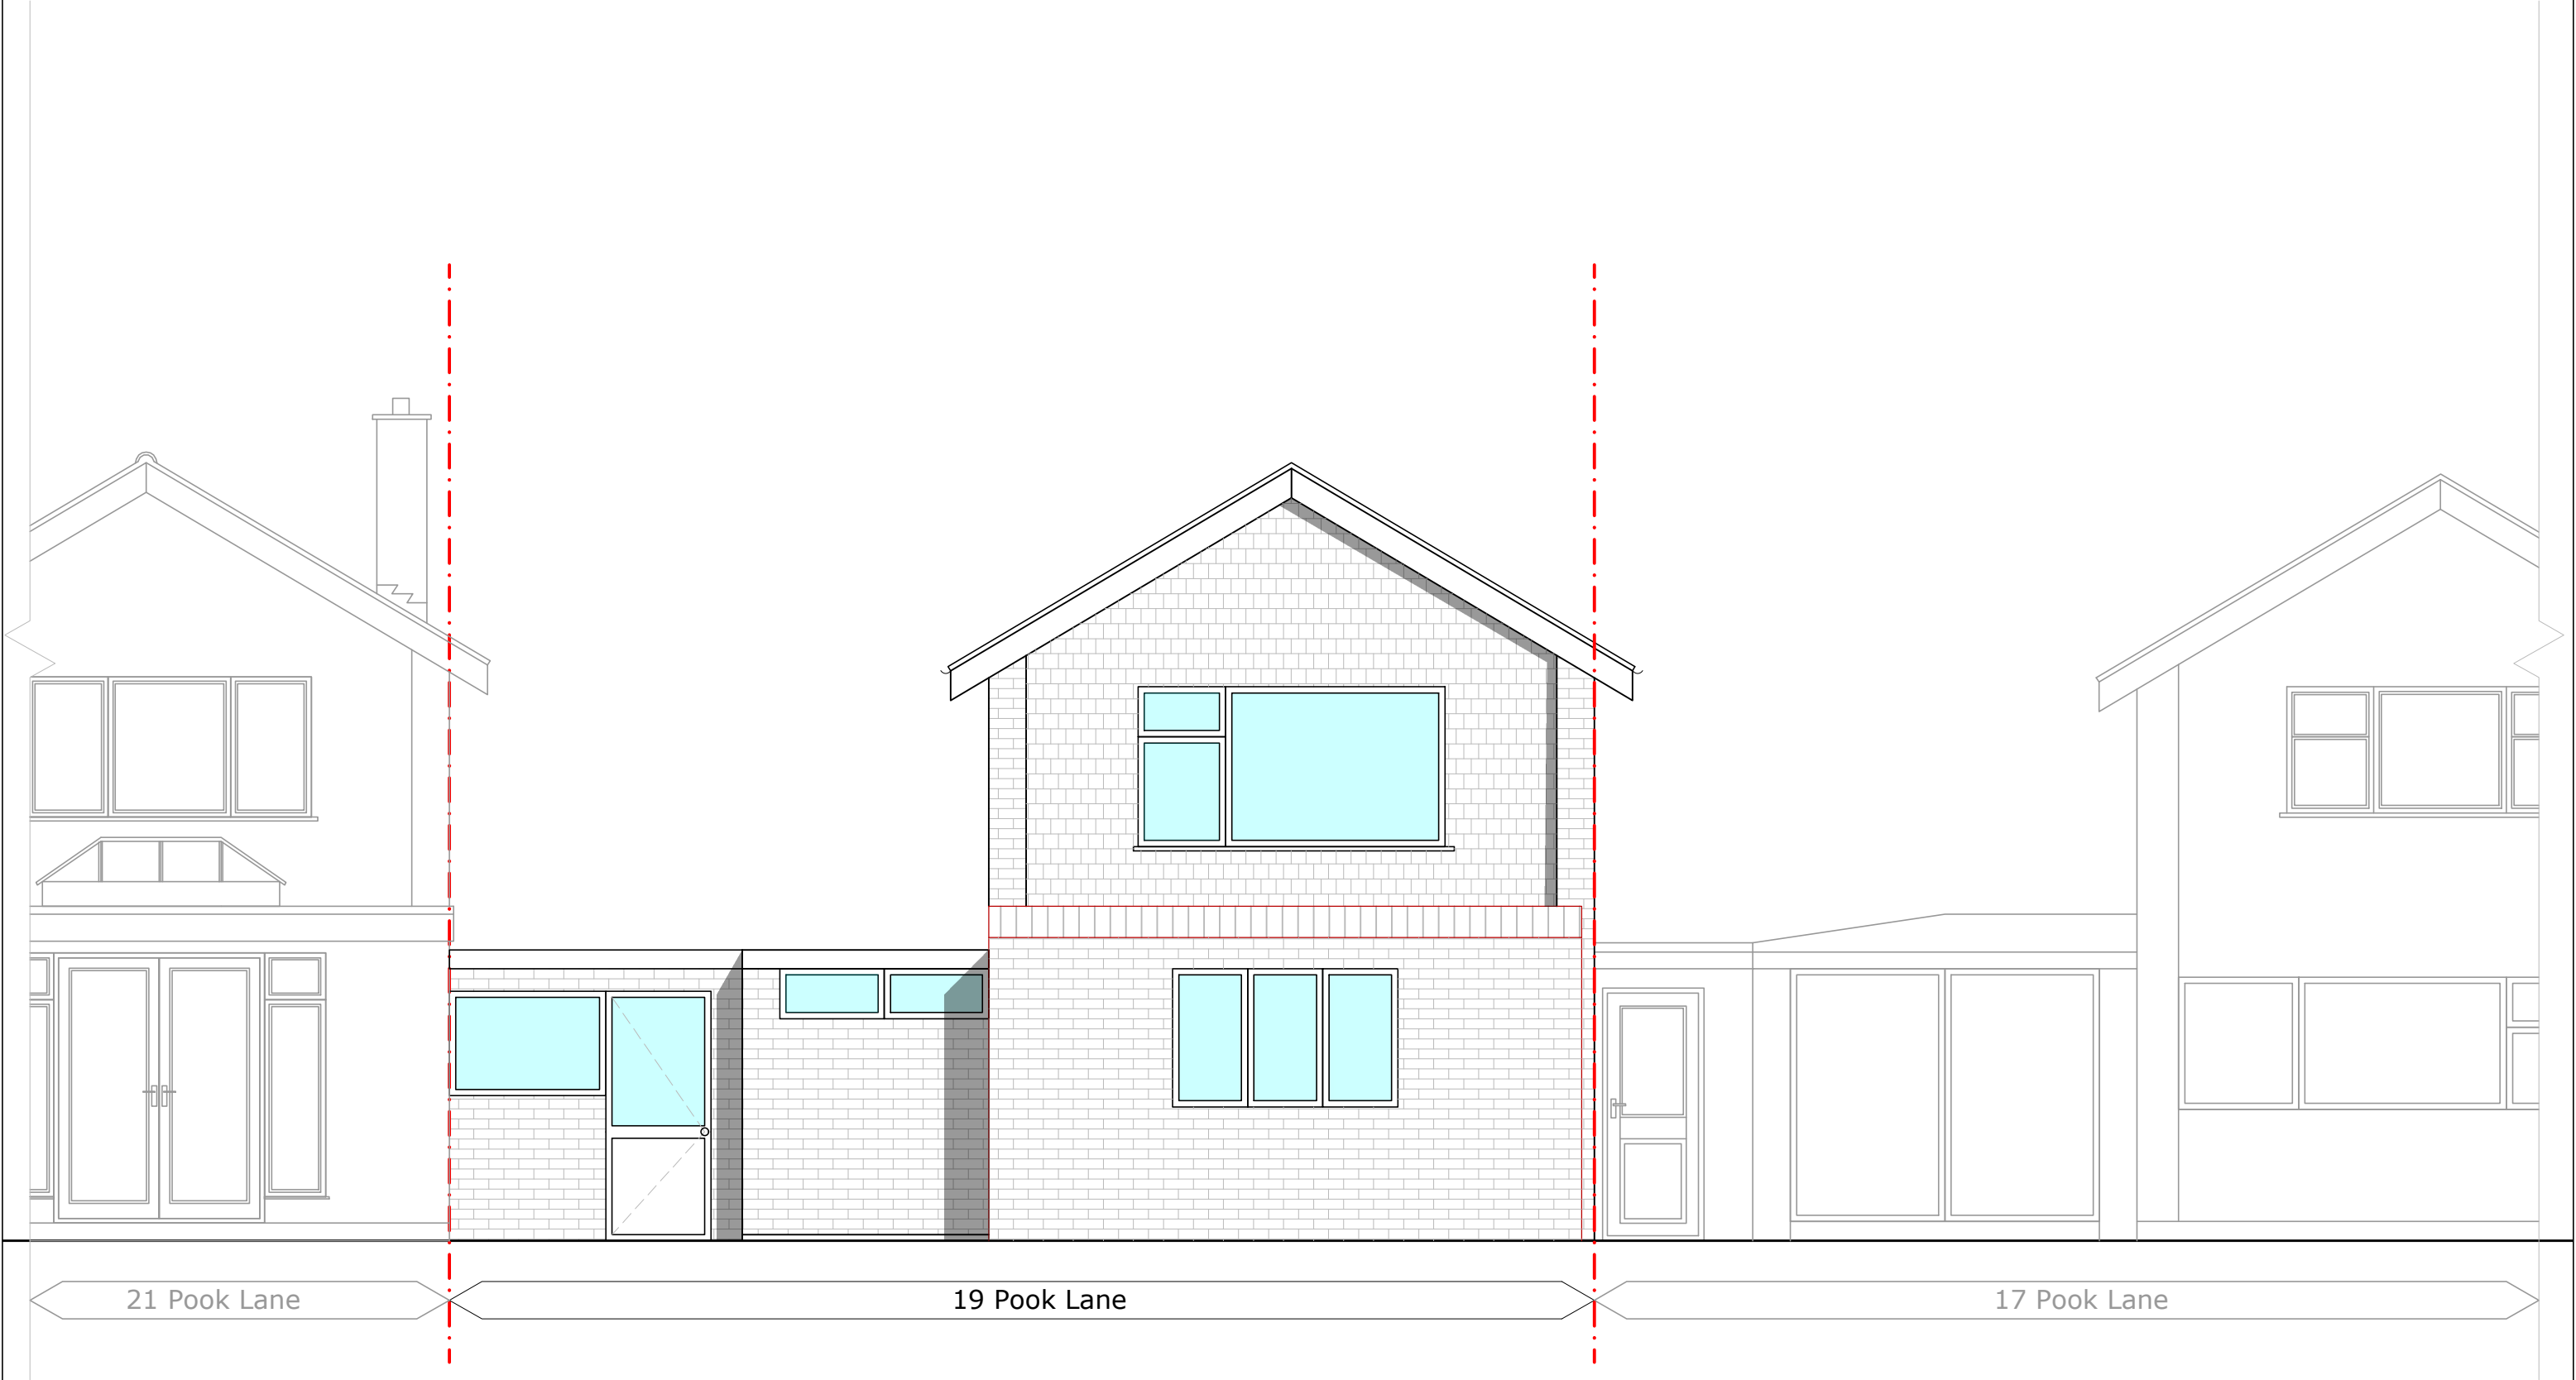

PLEASE NOTE 1. All dimensions to be verified on site. 2. All dimensions are in millimeters. 3. No work shall commence until all approvals and agreements have been obtained. These include, Planning, Building Regulations, Water and party Wall. 4. The Copyright of this drawing belong to Adv Planning Limited T/A Advance Architecture.	Scale (@ A3) 1 : 50 0.25m 0.5 1 1.5 2 2.5	Drawn By	IE	PROJECT STATUS	PLANNING	PROJECT	19, POOK LANE, HAVANT, PO9 2TH	SHEET	ELEVATION	DRAWING NUMBER	P110	REV	 ADVANCE ARCHITECTURE ARCHITECTURE / PLANNING / LICENSING 352 Green Lanes, Palmers Green, London N13 5TJ - 020 8801 6601 www.advancearchitecture.co.uk info@advancearchitecture.co.uk
		Checked By	KK		PROPOSED EAST (REAR) ELEVATION			JOB No.	-	DATE	19/07/22		





PLEASE NOTE 1. All dimensions to be verified on site. 2. All dimensions are in millimeters. 3. No work shall commence until all approvals and agreements have been obtained. These include, Planning, Building Regulations, Water and party Wall. 4. The Copyright of this drawing belong to Adv Planning Limited T/A Advance Architecture.	Scale (@ A3) 1 : 50 0.25m 0.5 1 1.5 2 2.5	Drawn By	IE	PROJECT STATUS	PLANNING	PROJECT	19, POOK LANE, HAVANT, PO9 2TH	SHEET	ELEVATION	DRAWING NUMBER	P112	REV	ADVANCE ARCHITECTURE ARCHITECTURE / PLANNING / LICENSING 352 Green Lanes, Palmers Green, London N13 5TJ - 020 8801 6601 www.advancearchitecture.co.uk info@advancearchitecture.co.uk
		Checked By	KK					JOB No.	-	DATE	19/07/22		

