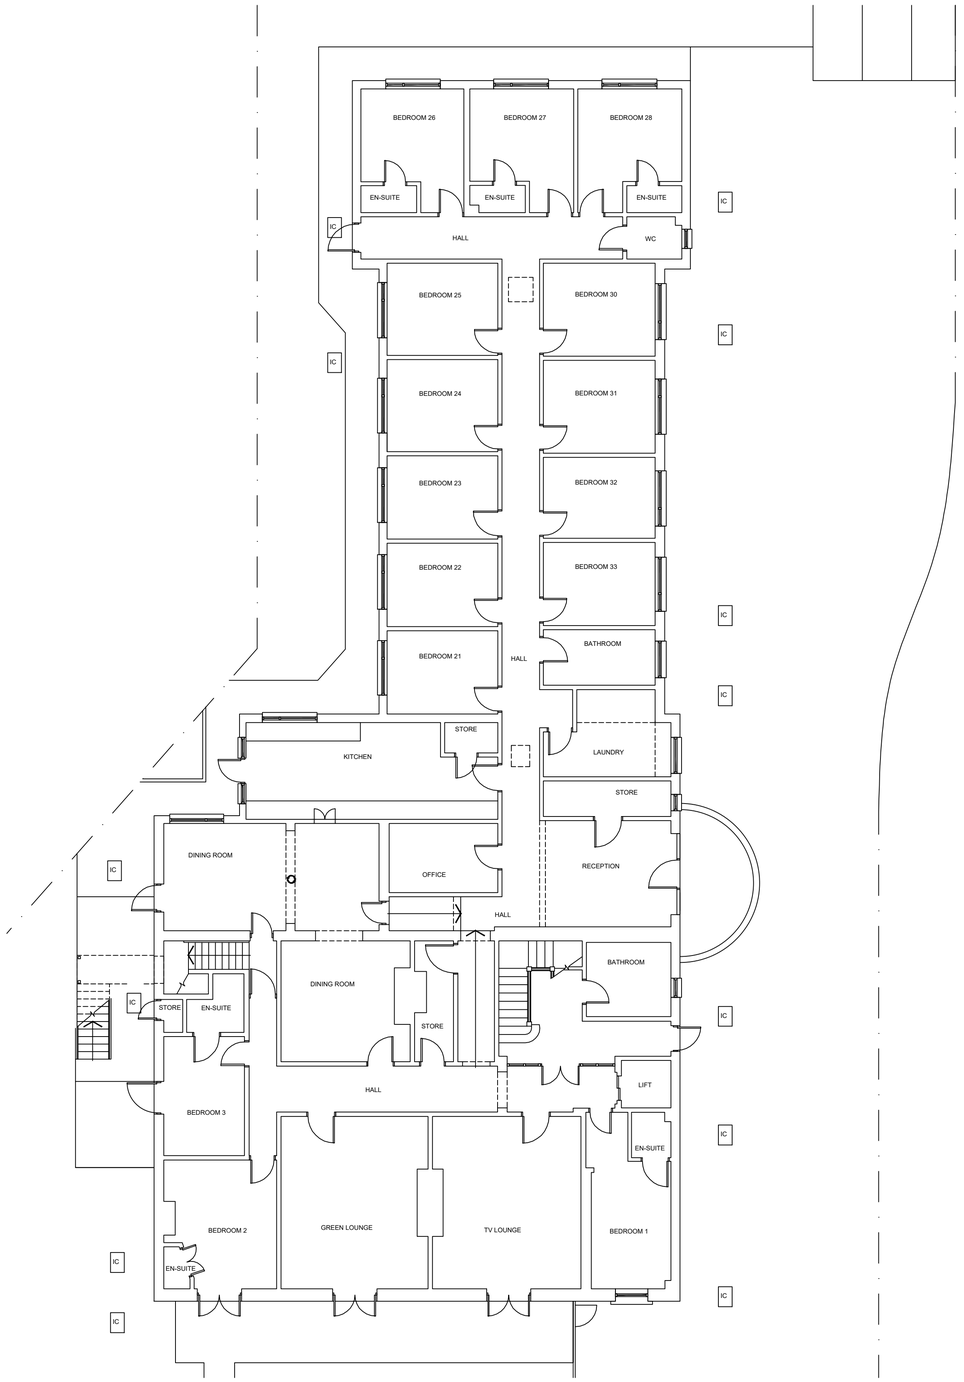

GROUND FLOOR PLAN
1:100

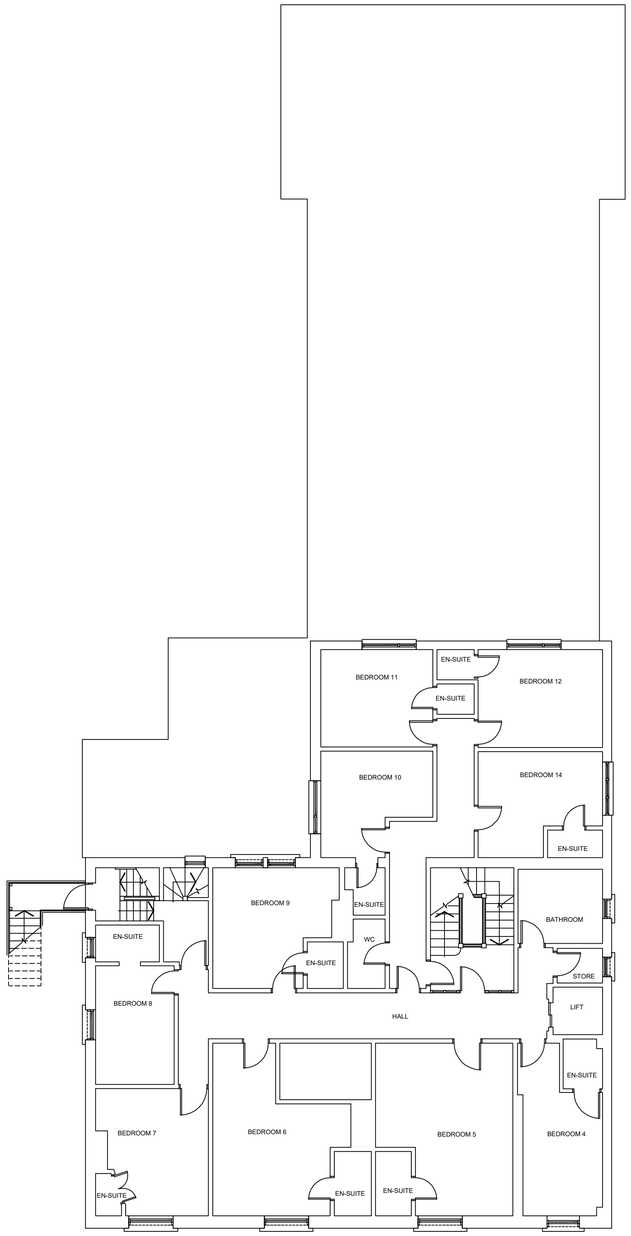

FIRST FLOOR PLAN
1:100

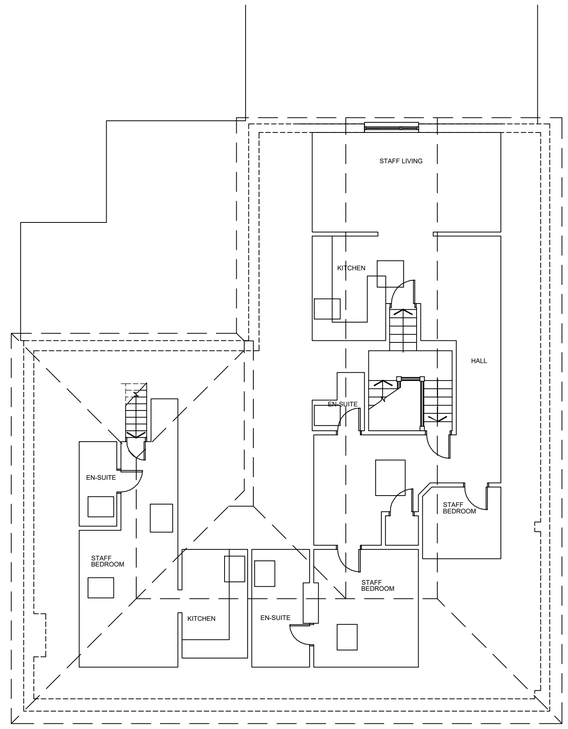

SECOND FLOOR PLAN
1:100

1:100
0 2m 4m 6m 8m 10m

JOB TITLE	DRAWING TITLE		
WHITE LODGE CARE HOME 67 HAVANT ROAD PORTSMOUTH	EXISTING PLANS		
	SCALE 1:100@A1	DRAWING NUMBER	REVISION
	DATE NOV '21	BDS-WL-P02	

BUILDING DESIGN STUDIO
BESPOKE ARCHITECTURE

Building Design Studio, 26 Kingshill Avenue, Kingshill, West Malling, Kent. ME19 4AE
T: 01732 424047 E-mail: mail@bdstudio.co.uk Web: www.bdstudio.co.uk

DO NOT SCALE FROM THIS DRAWING