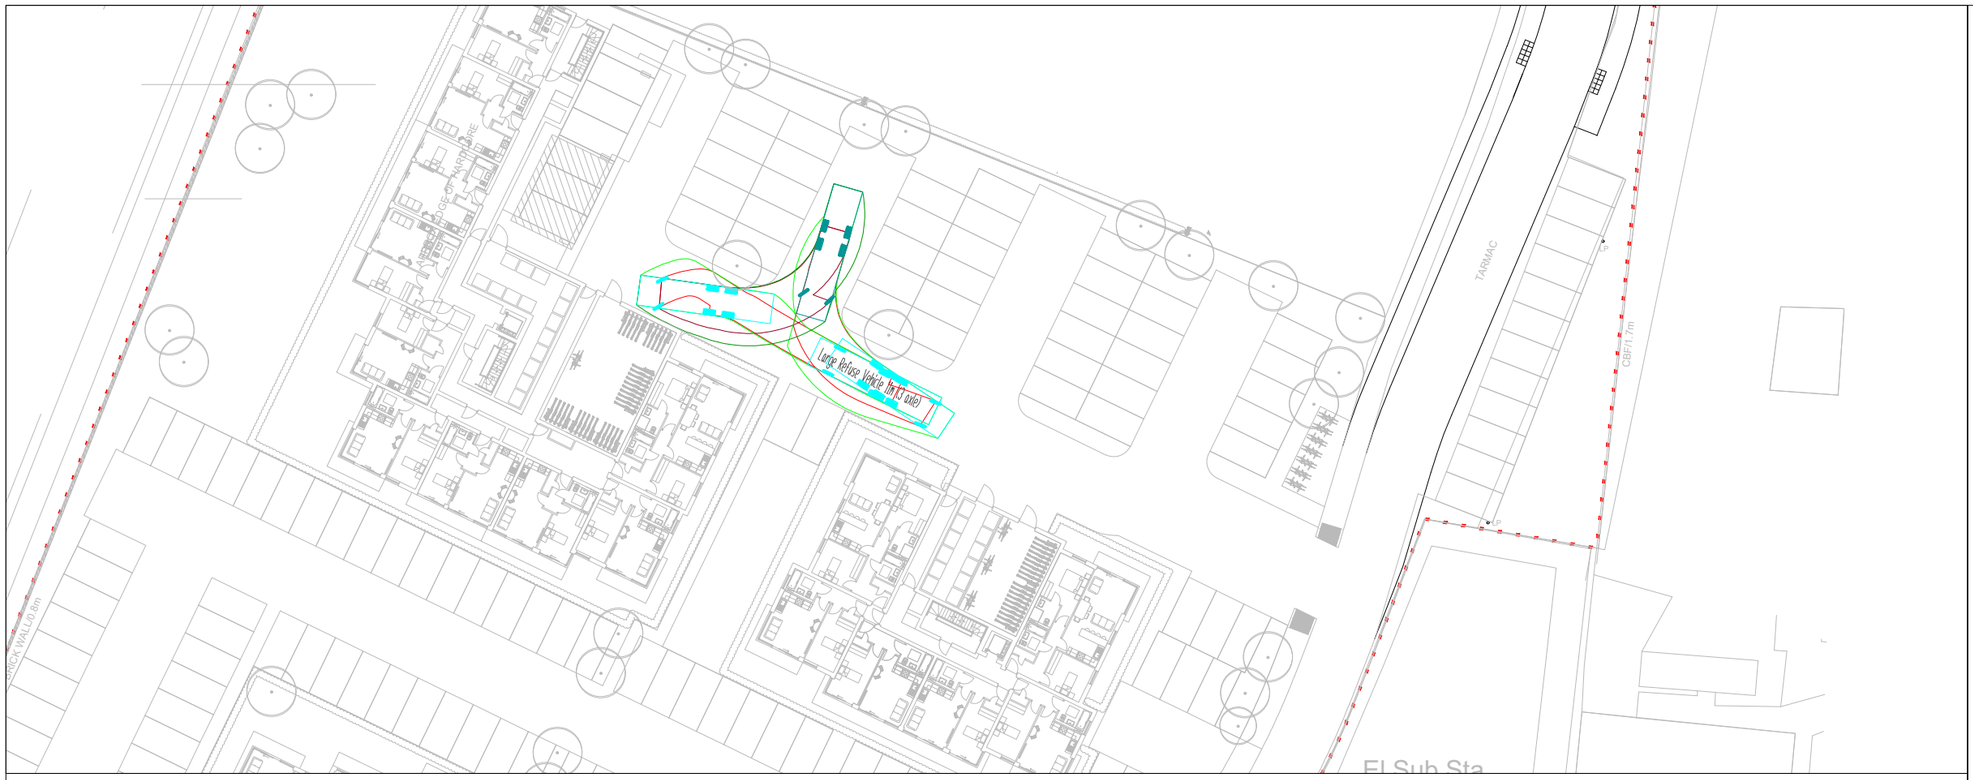

REFUSE VEHICLE TRACKING 1

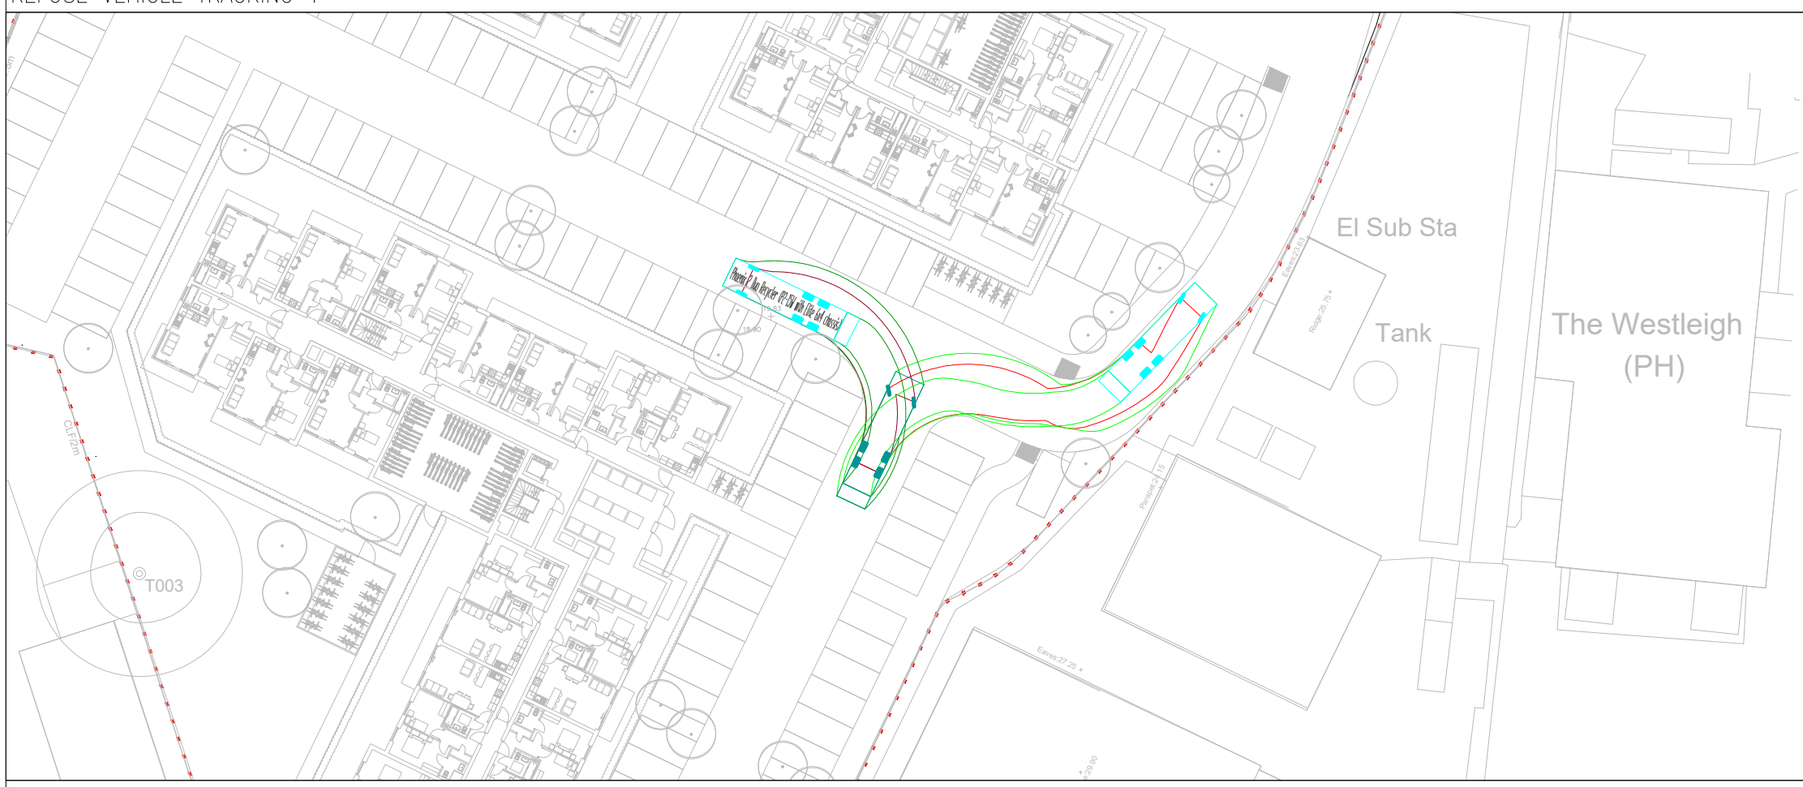

REFUSE VEHICLE TRACKING 2

GENERAL NOTES

1. THIS DRAWING IS INTENDED TO BE VIEWED IN COMBINATION WITH ALL RELEVANT ARCHITECTS, ENGINEERS, SERVICES AND SPECIALIST DRAWINGS AND SPECIFICATION.
2. ANY VARIATIONS OR DISCREPANCIES BETWEEN THESE DRAWINGS IN TERMS OF DIMENSIONS OR DETAILS SHOULD BE DRAWN TO THE ATTENTION OF THE ARCHITECT AND/OR THE ENGINEER FOR CLARIFICATION.
3. PAUL BASHAM ASSOCIATES ACCEPTS NO RESPONSIBILITY FOR THE ACCURACY OF BACKGROUND INFORMATION PRODUCED BY THIRD PARTIES – THIS MUST BE TREATED AS INDICATIVE ONLY.
4. ALL DIMENSIONS AND LEVELS ARE IN METRES. DO NOT SCALE THIS DRAWING, PRINT, PLOT OR DISK.
5. THIS DRAWING SHOULD ONLY BE USED FOR CONSTRUCTION IF THE PROJECT PHASE IN THE TITLE FRAME BELOW IS SHOWN AS "CONSTRUCTION". PAUL BASHAM ASSOCIATES TAKE NO RESPONSIBILITY FOR CONSTRUCTION WORKS UNDERTAKEN TO DRAWINGS WHICH ARE NOT MARKED UNDER THIS PHASE.

VEHICLE PROFILE

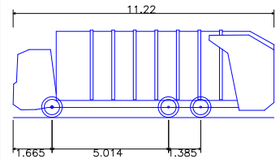

Phoenix 2 Duo Recycler (P2-15W with Elite 6x4 chassis)	
Overall Length	11.220m
Overall Width	2.530m
Overall Body Height	3.756m
Min Body Ground Clearance	0.309m
Track Width	2.530m
Lock to lock time	4.00s
Kerb to Kerb Turning Radius	11.550m

NORTH

Rev	Description	Date	By	Chkd
B	NEW LAYOUT	07.09.22	AST	AST
A	NEW LAYOUT	18.01.21	AST	RH

Project Name: BARTONS ROAD, HAVANT	Title: RESIDENTIAL - REFUSE VEHICLE TRACKING	paul basham associates	Client: fortitudo	Checked By: RH	Checked Date: 21.12.20	Scale: 1:500 (AT A3 SIZE)
Project Phase: PRELIMINARY				Drawn By: MW	Drawn Date: 21.12.20	Client Drawing No.: -	PBA Drawing No.: 106.0019.004	Revision: B

Paul Basham Associates Ltd
Regus Castlemead, Lower Castle Street, Bristol, BS1 3AG
01179 175810
info@paulbashamassociates.com www.paulbashamassociates.com