


1:500							50
1:200							20
1:100							10
1:50							5

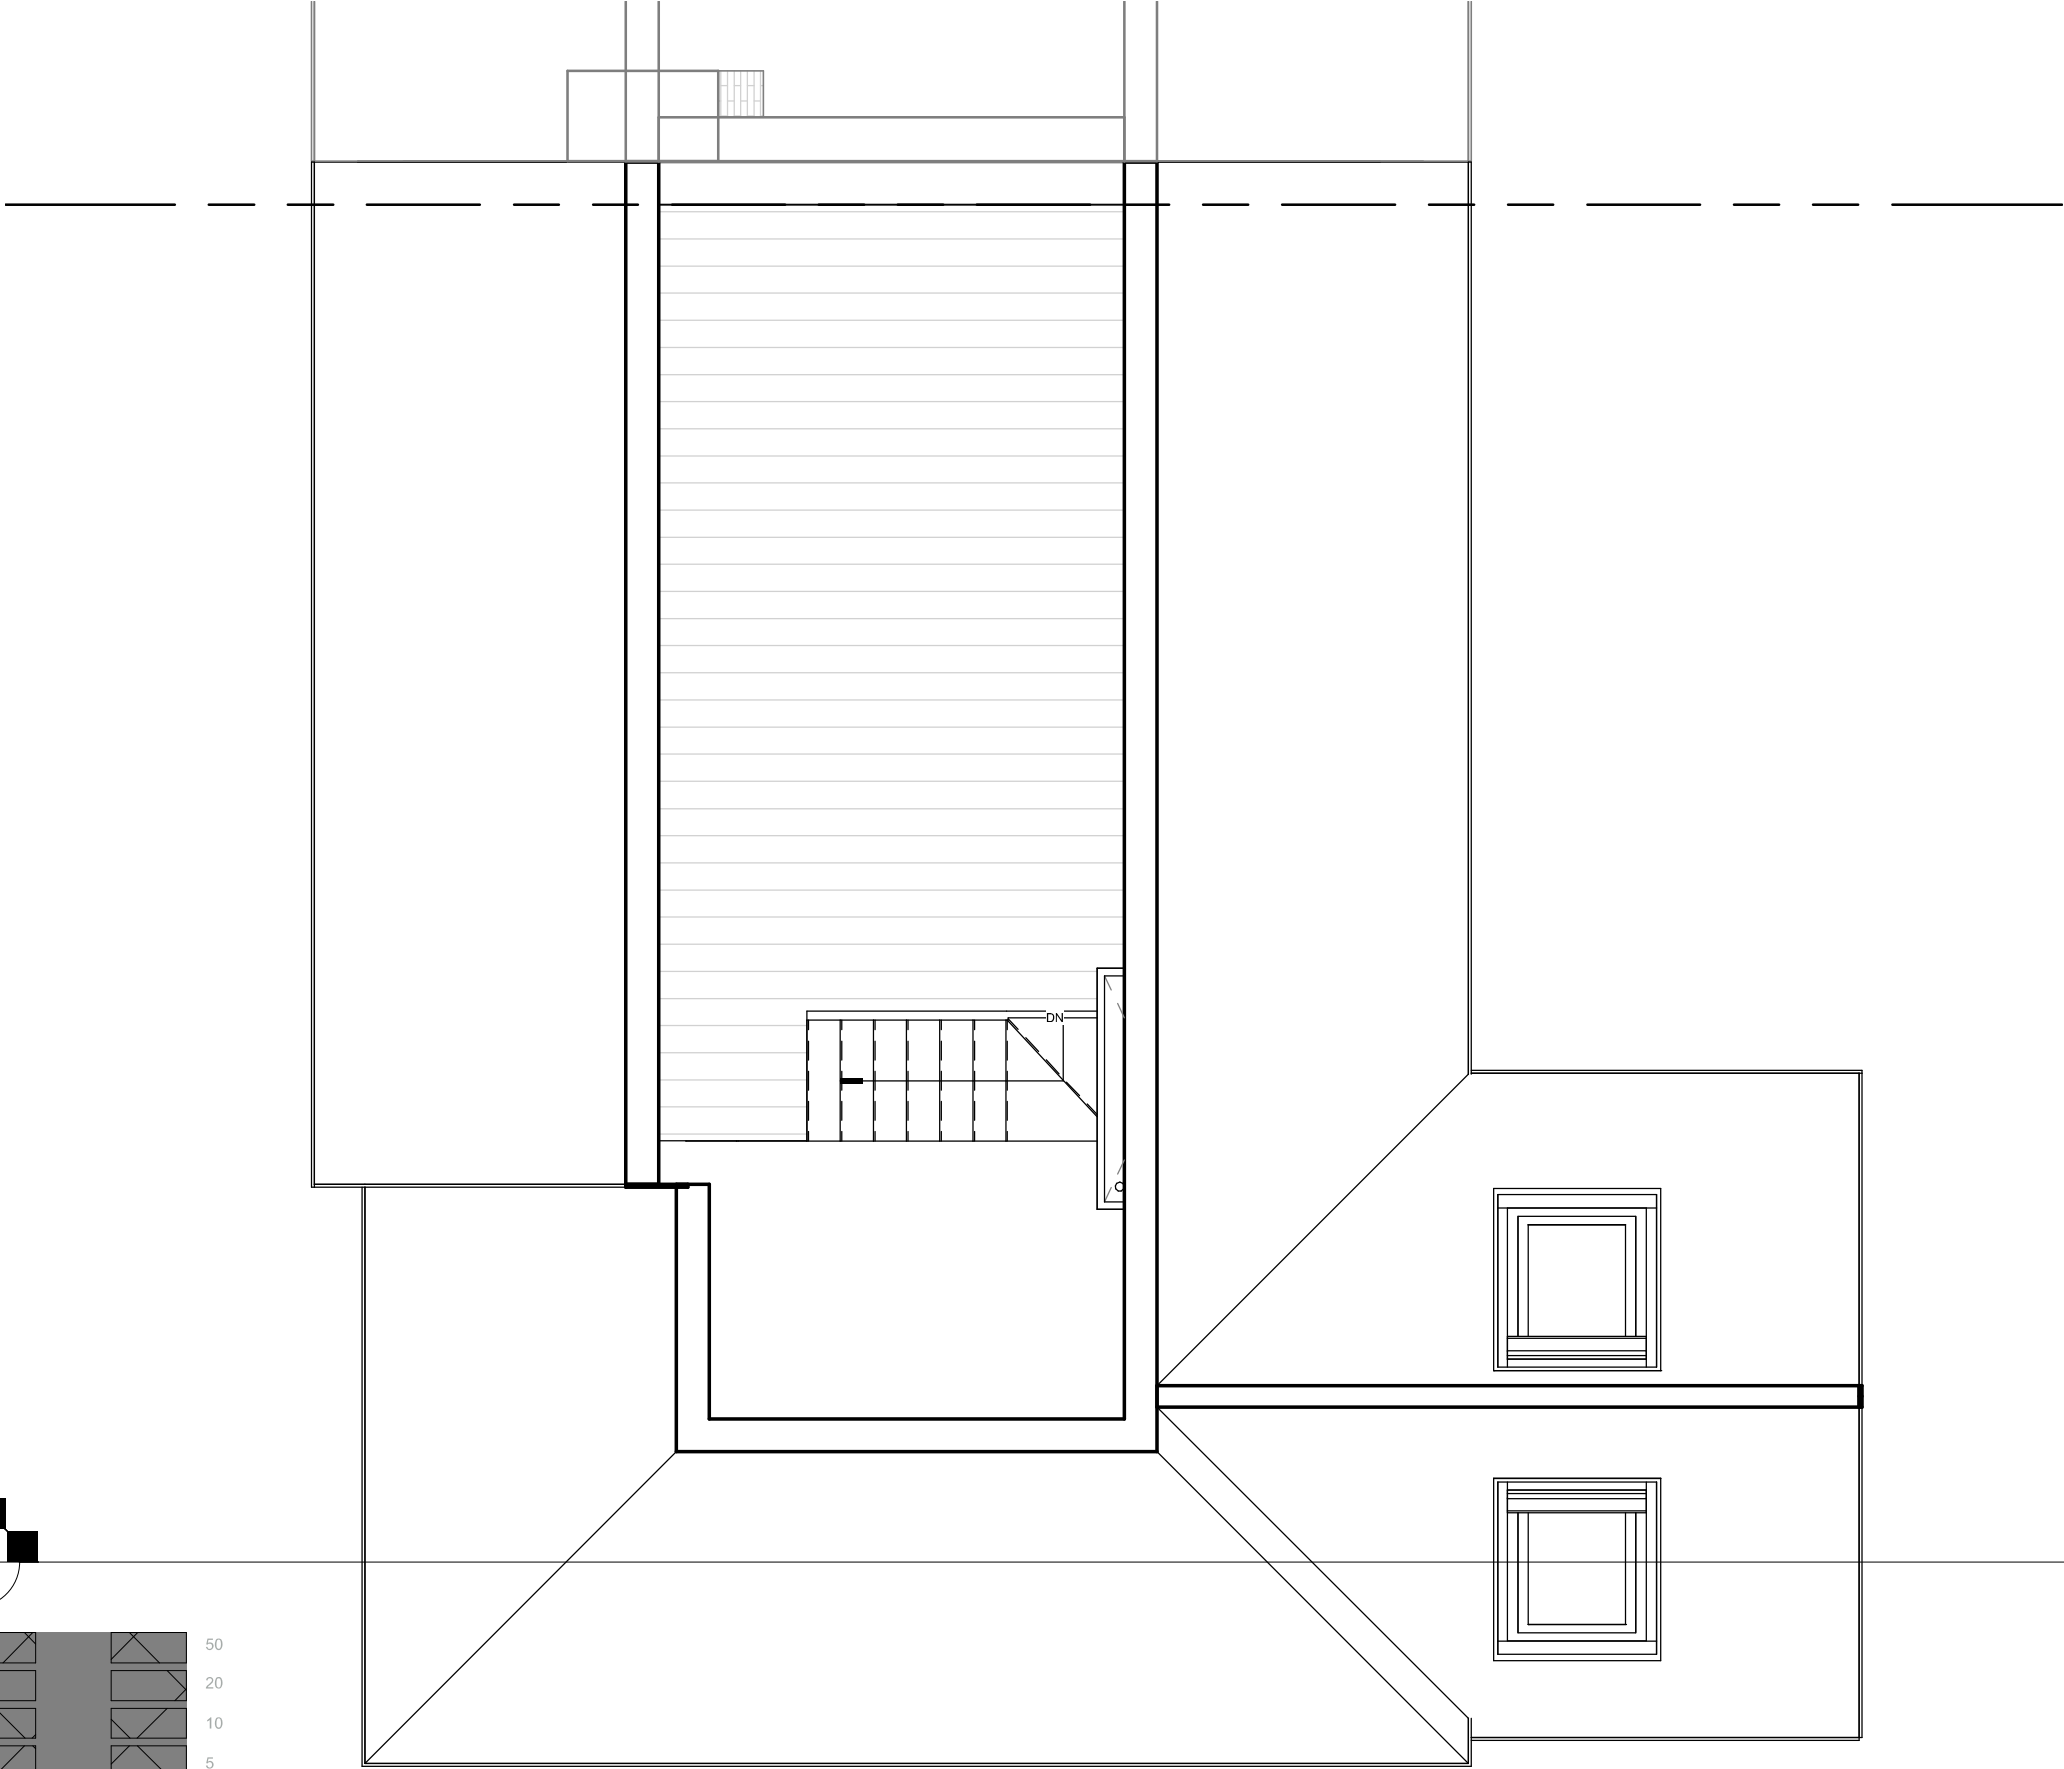

parkers

executive

design

All measurement to be checked on site prior to any commenent
(C) Copyright of Parkers Design (Southern) Limited. Any reproduction of these drawings will require written authority from the copyright owner.

Parkers Design Limited - The Studio @ 90 , PO9 2PR
www.pexd.co.uk - info@parkersdesign.com - 07776 008822

PROJECT	15 Westways PO9 3LN				CLIENT		Waters	
	SHEET		Loft		Date	Issue Date	Scale (@ A3)	1 : 50
					Drawn by	SW	DRAWING NUMBER	REV
					Checked by	SR	P 2a v2	