

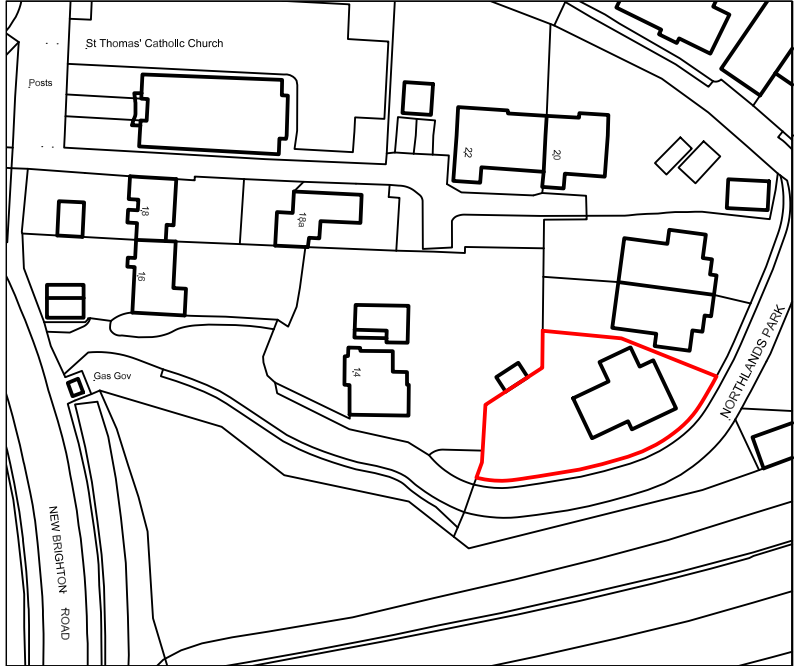


LOCATION PLAN 1:1250

This drawing is copyright and should not be reproduced without permission. Do not scale from drawing for construction. If in doubt contact main contractor before proceeding. The contractor is responsible for checking all information before any orders are placed or construction commences. All drawings to be read in conjunction with Structural Engineers' report, which takes precedence over all other specifications. Main contractor responsible for site safety.

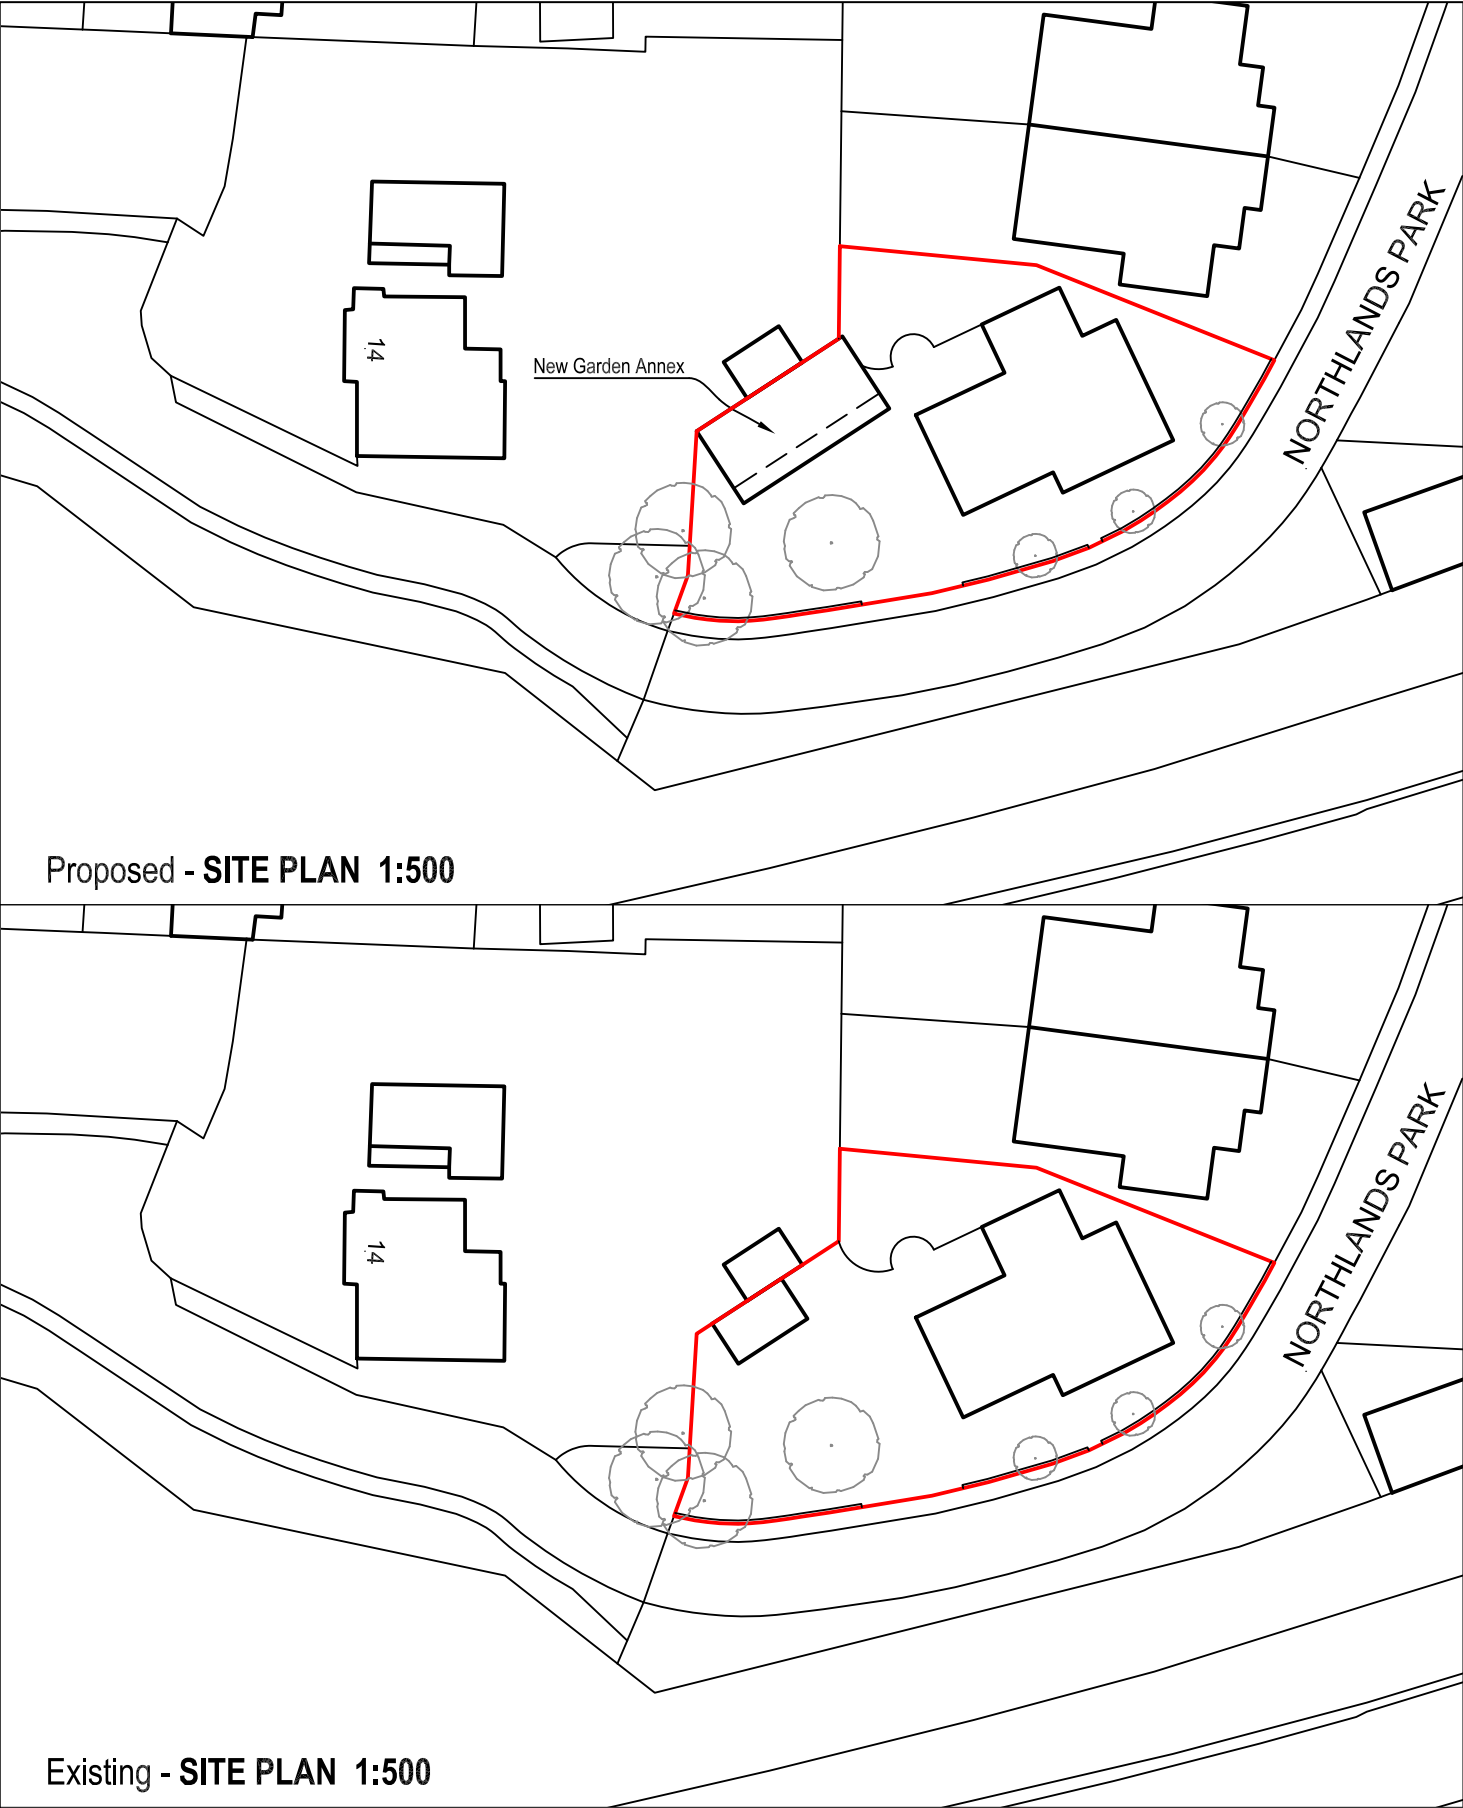

| Rev. | Date | Revisions |
|------|------|-----------|
|      |      |           |

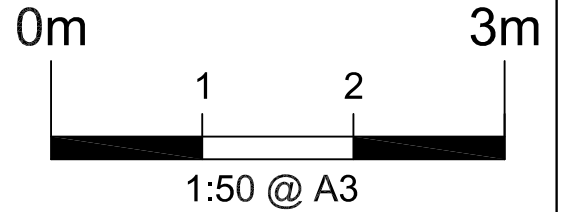

PSK Cheltenham Ltd  
41 Bath Road  
Cheltenham  
GL53 7HQ  
Tel. 01242 304477


TITLE  
  
Heather Long,  
1 Northlands Park,  
Emsworth,  
PO10 7EY

DESCRIPTION  
  
Location & Block plans  
As **EXISTING & PROPOSED**

|                  |               |
|------------------|---------------|
| DATE<br>APR 2022 | SCALE<br>@ A3 |
|------------------|---------------|

|             |             |
|-------------|-------------|
| DRAWN<br>VH | DATE<br>--- |
|-------------|-------------|

A874P-453 - 02

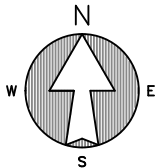

PSK Cheltenham Ltd is a chartered practice registered with RIBA.