
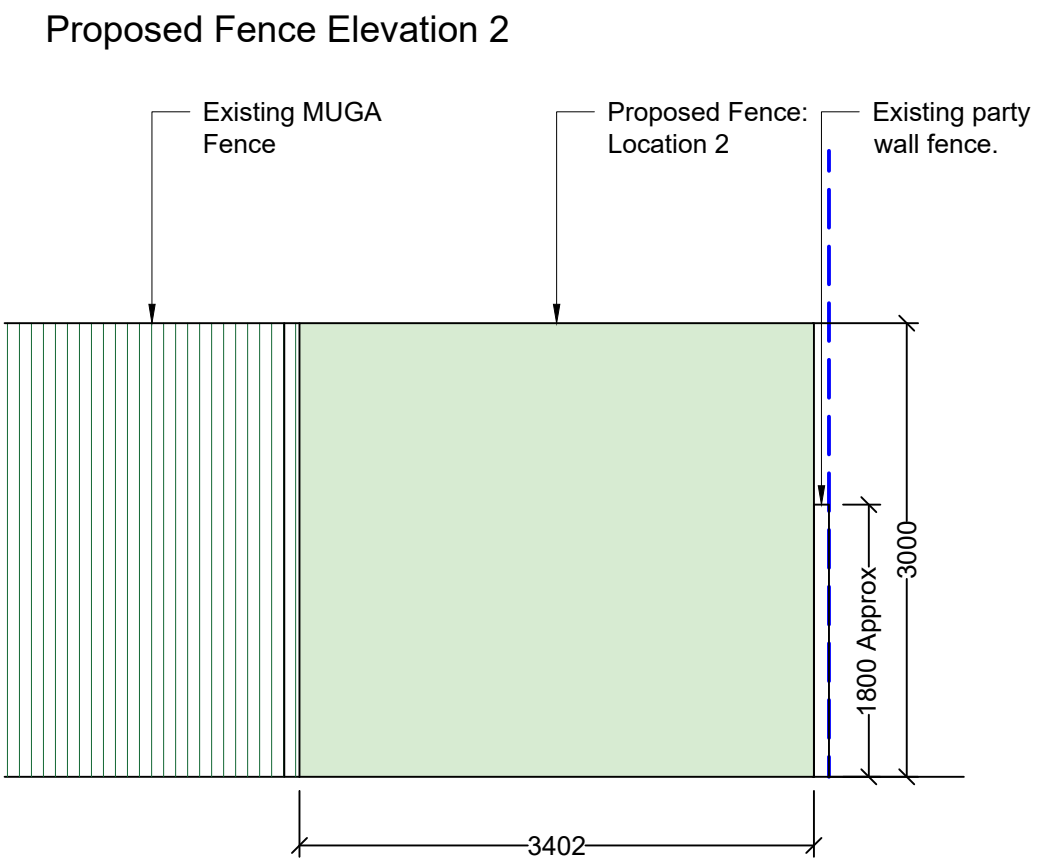


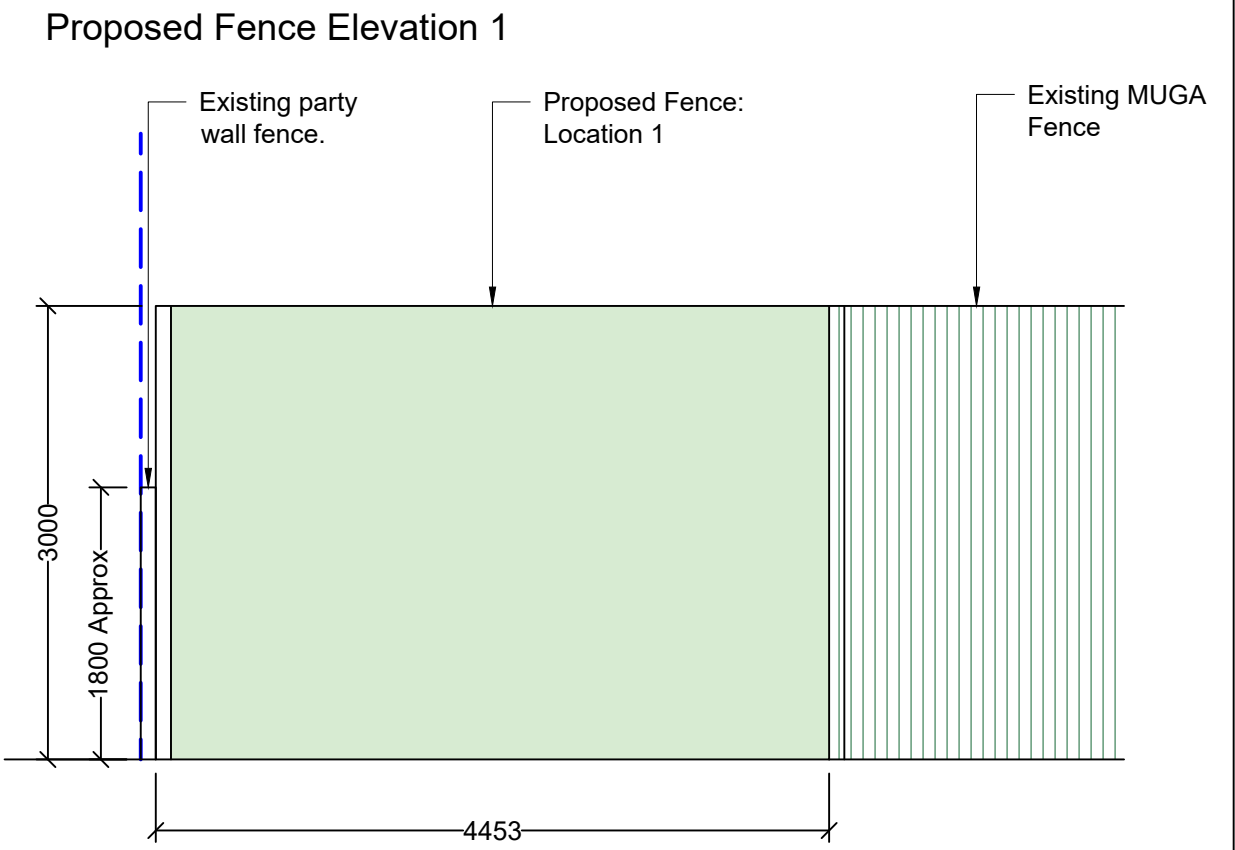

Proposed fence elevations
Scale: 1:50

General Notes

1. This drawing is © copyright Hampshire County Council 2022. No unauthorised reproduction of any kind is permitted.
2. No dimensions to be scaled from this drawing. Verify all dimensions prior to construction. Immediately report any discrepancies on the document to the Architect/Contract Administrator. This document shall be read in conjunction with associated models, specifications and related consultant's documents.
3. Drawing to be read with all relevant Architectural, Interiors, Structural, M&E, Drainage/Public Health, Landscape, Civils and Interiors drawings and specifications.
4. This map is reproduced from Ordnance Survey material with the permission of Ordnance Survey on behalf of the controller of Her Majesty's Stationery Office © Crown copyright. Unauthorized reproduction infringes Crown Copyright & may lead to prosecution or civil proceedings (100019180) 2022.

Hampshire County Council

- Notes:**
- Existing MUGA fencing
 - Proposed Vmex® V3 3m fencing
 - Site boundary
 - Proposed Vmex® V3 3m fencing
 - Existing MUGA fencing

Rev	Description	Date	By	Chkd

HCC Property Services,
Three Minsters House,
75 High Street, Winchester SO23 8UL
tel: (01962) 847801

PROJECT NAME
Key Education Centre, Park House Farm Way, Havant
PO9 4AJ

SHEET NAME
New fencing
Location plan
Proposed

SCALE
1:250 @ A1

DRAWN JM **CHKD** XXX **APRV** XXX

DRAWING No.
project code - originator - volume - level - type - role - number version

KEY EDUCATION CENTRE-NEW **R1**
FENCING-1400-R1
code description