




NORTH

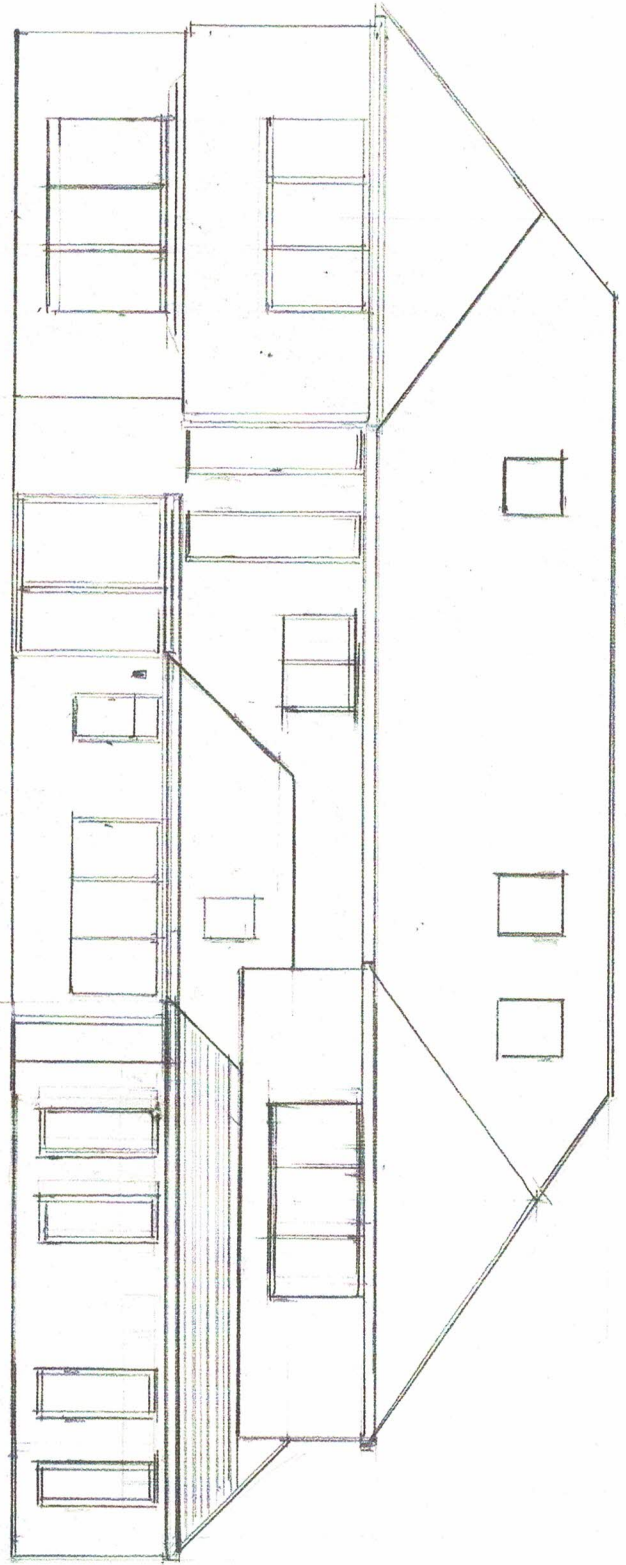

Proposed Front Elevation

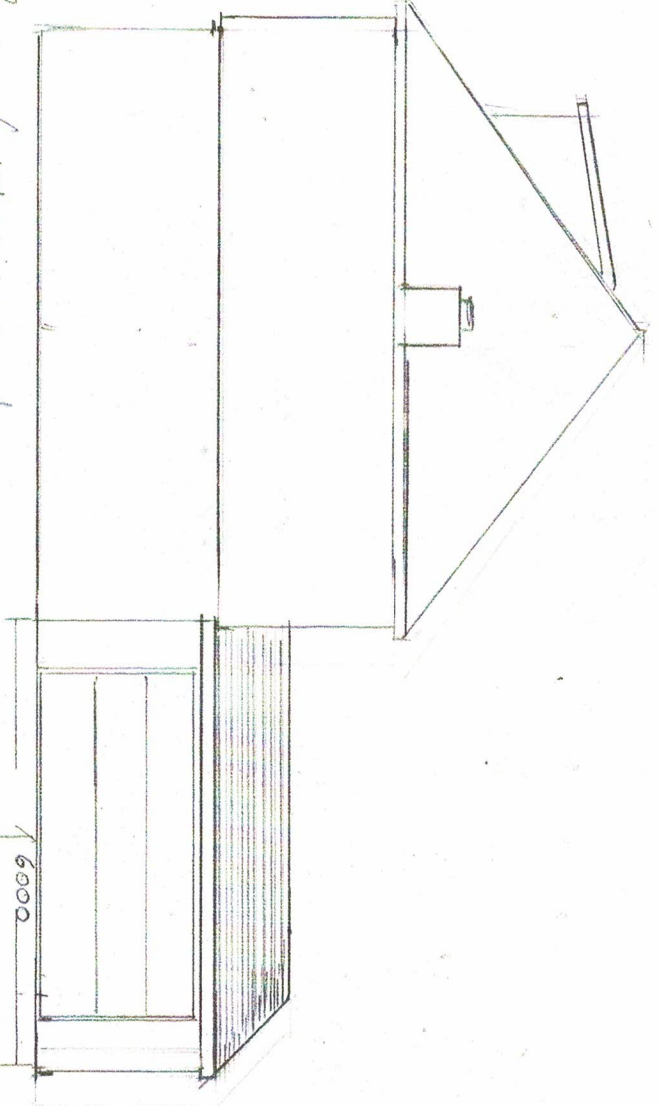


Proposed West Elevation

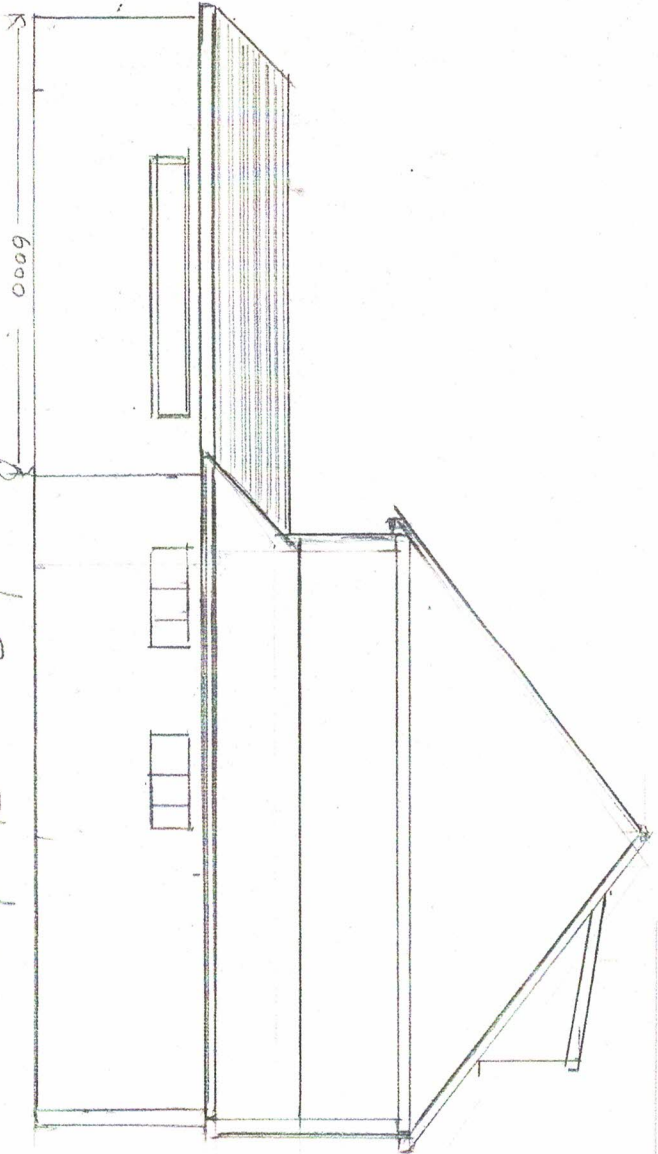

Proposed East Elevation

The Cedars
1A Billett Avenue
Waterlooville
PO7-7SZ
Ref: Proposed Garage
Extension
Scale 1-100

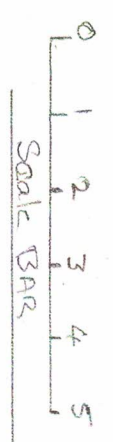

kingswell
Design & Build

DAVE PACKHAM
DIRECTOR

mobile: 07733 112681
telephone: 02392 176 380
email: info@kingswellkitchensandbedrooms.co.uk
web: kingswellkitchensandbedrooms.co.uk