


**PROPOSED SINGLE STOREY ADDITIONS.
10, NORE FARM AVENUE, EMSWORTH, HANTS.**

FOR MR & MRS M. GRAHAM.

HAVANT BOROUGH
COUNCIL
08 AUG 2022
RECEIVED

EXISTING GROUND FLOOR

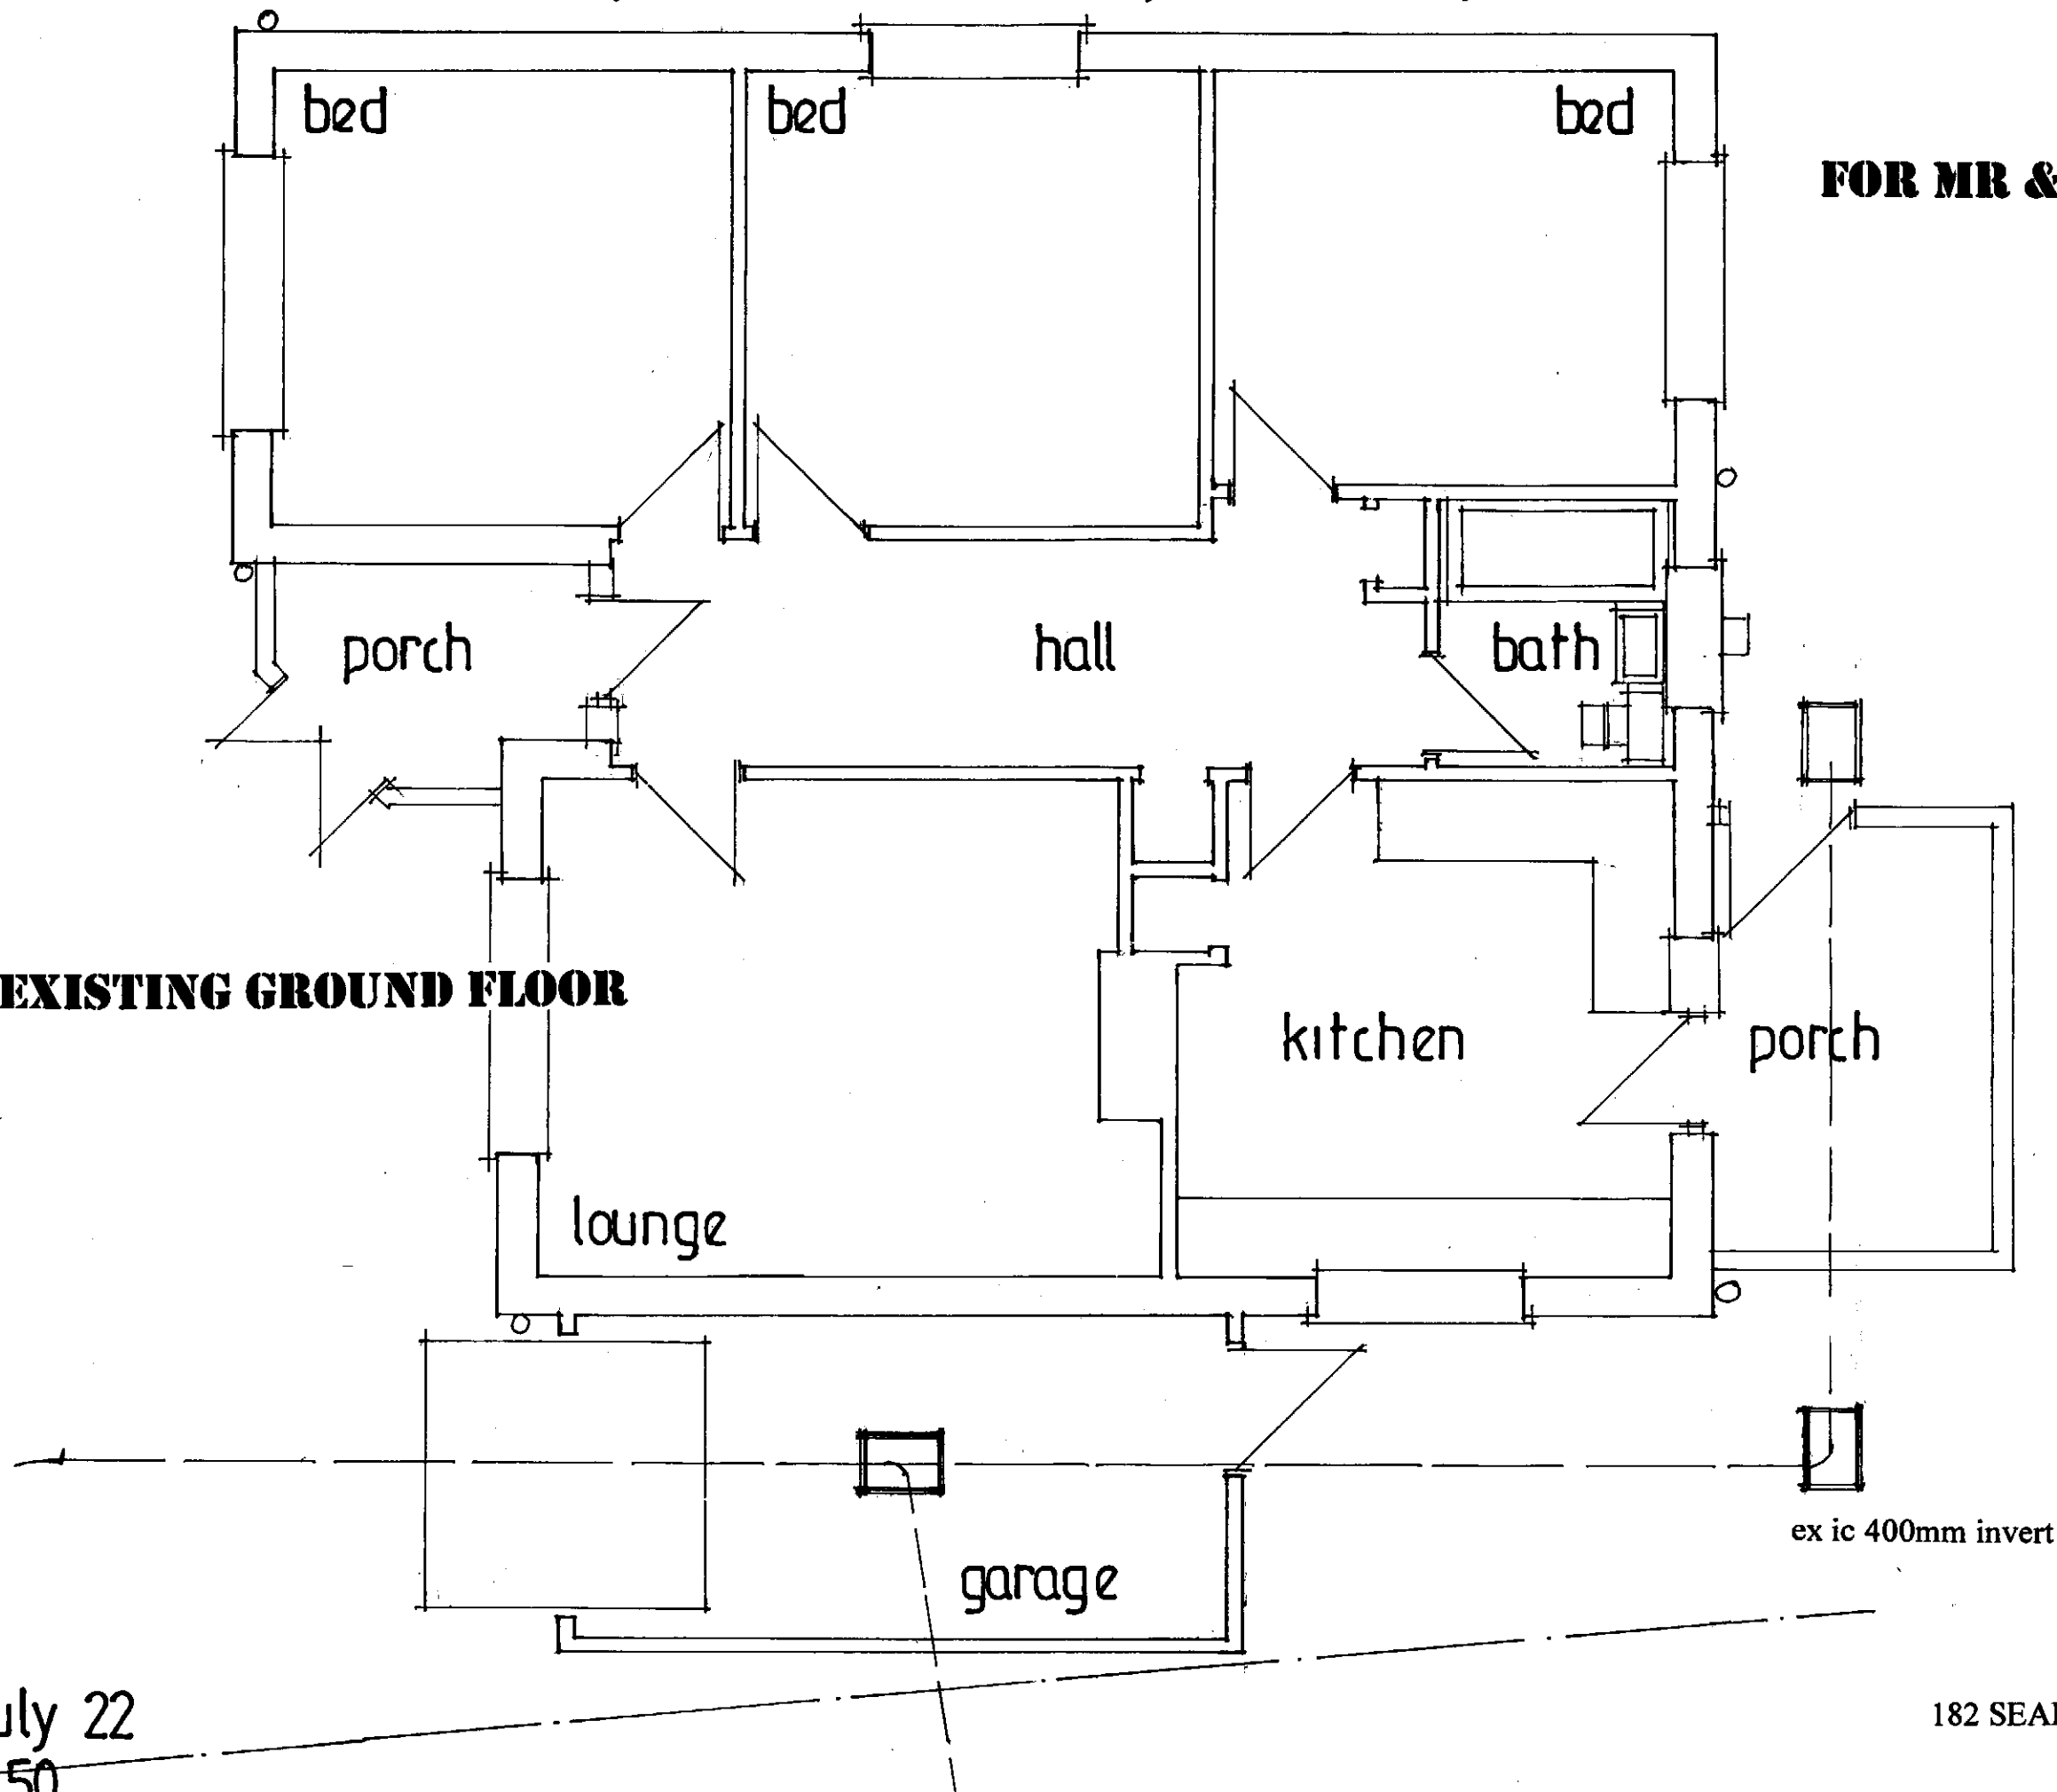

july 22
1:50

PETER J. WALKER
ISLAND DESIGN
182 SEAFRONT, HAYLING ISLAND, HANTS
PO11 9AN
TEL: 02392467571