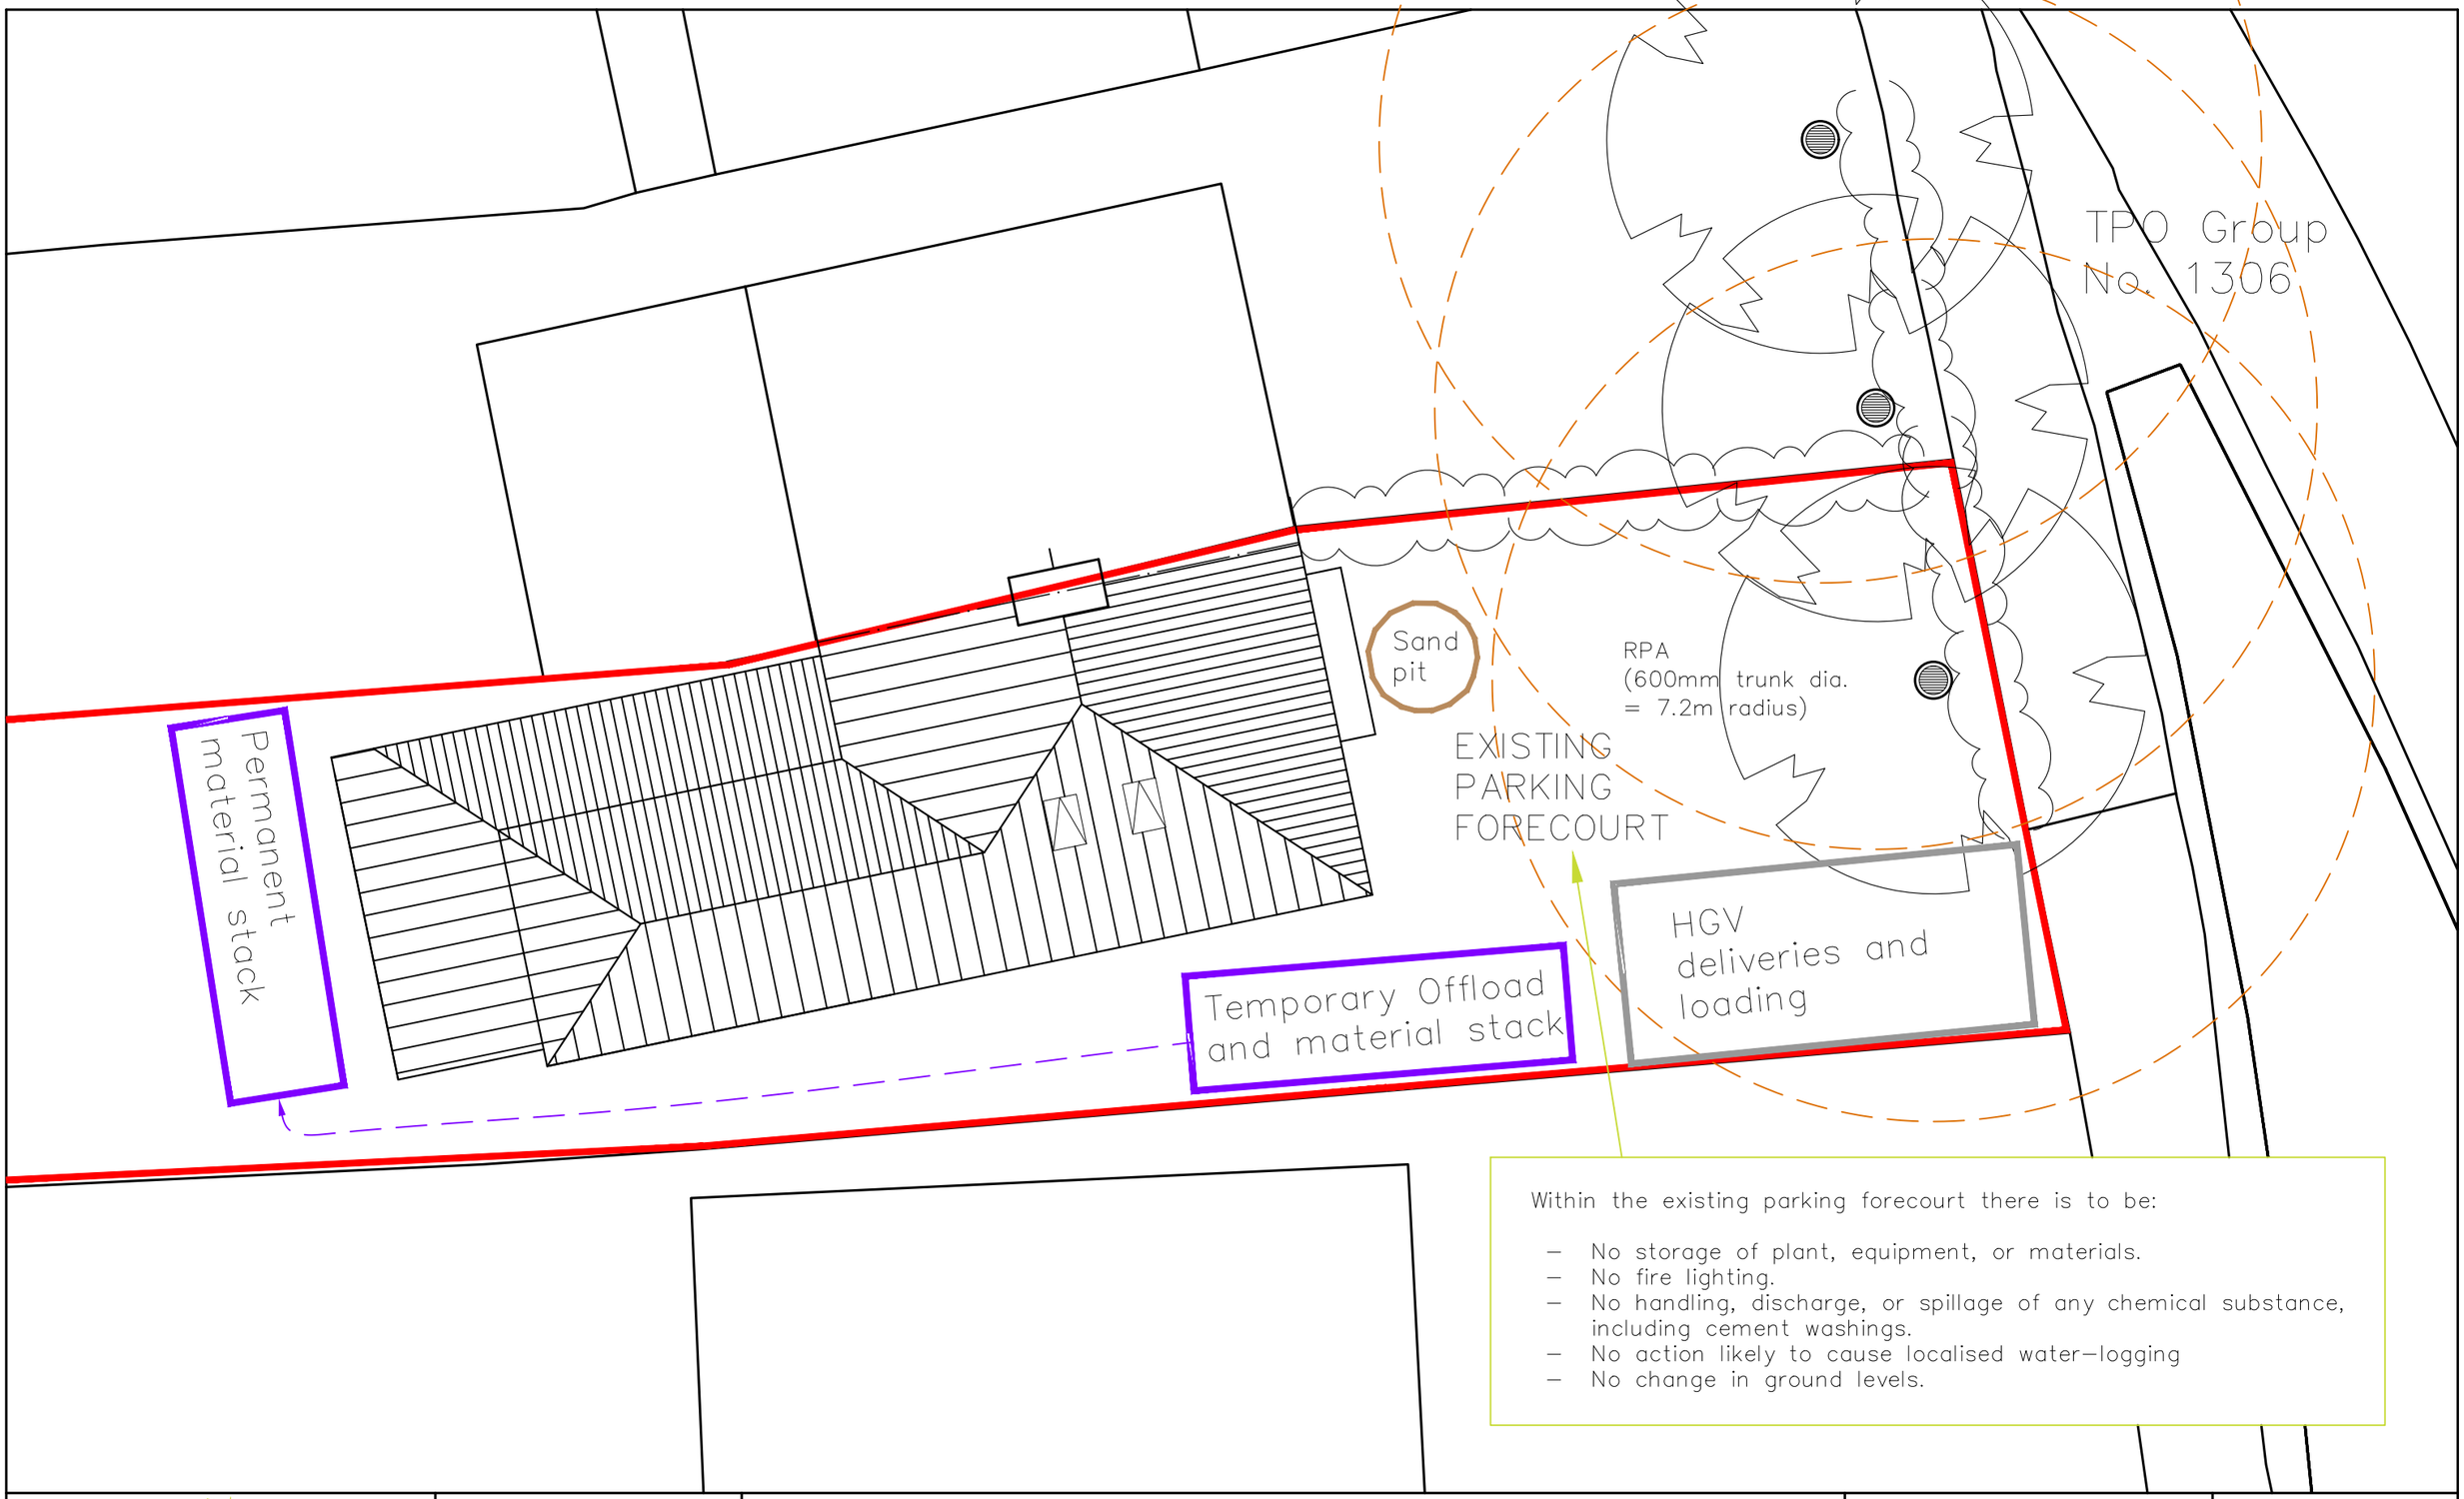

Within the existing parking forecourt there is to be:

- No storage of plant, equipment, or materials.
- No fire lighting.
- No handling, discharge, or spillage of any chemical substance, including cement washings.
- No action likely to cause localised water-logging
- No change in ground levels.

CAAD
Critchley Architecture And Design Ltd.
Contact: 02392 474 919 | info@caad.online
The Old Brewery,15E South Street, Havant, PO9 1BU

N

CONSTRUCTION MANAGEMENT PLAN

Revisions
a) Note/Date/Initial
b)
c)
d)

23 New Brighton Road,
Emsworth,
PO10 7PR

Scale A1=1:50, A3=1:100
Drawn JHL
Date 29/04/2022

22015–112 0

10m 20m 30m 40m