
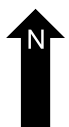
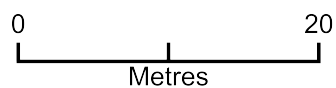


Block Plan - Proposed New Building

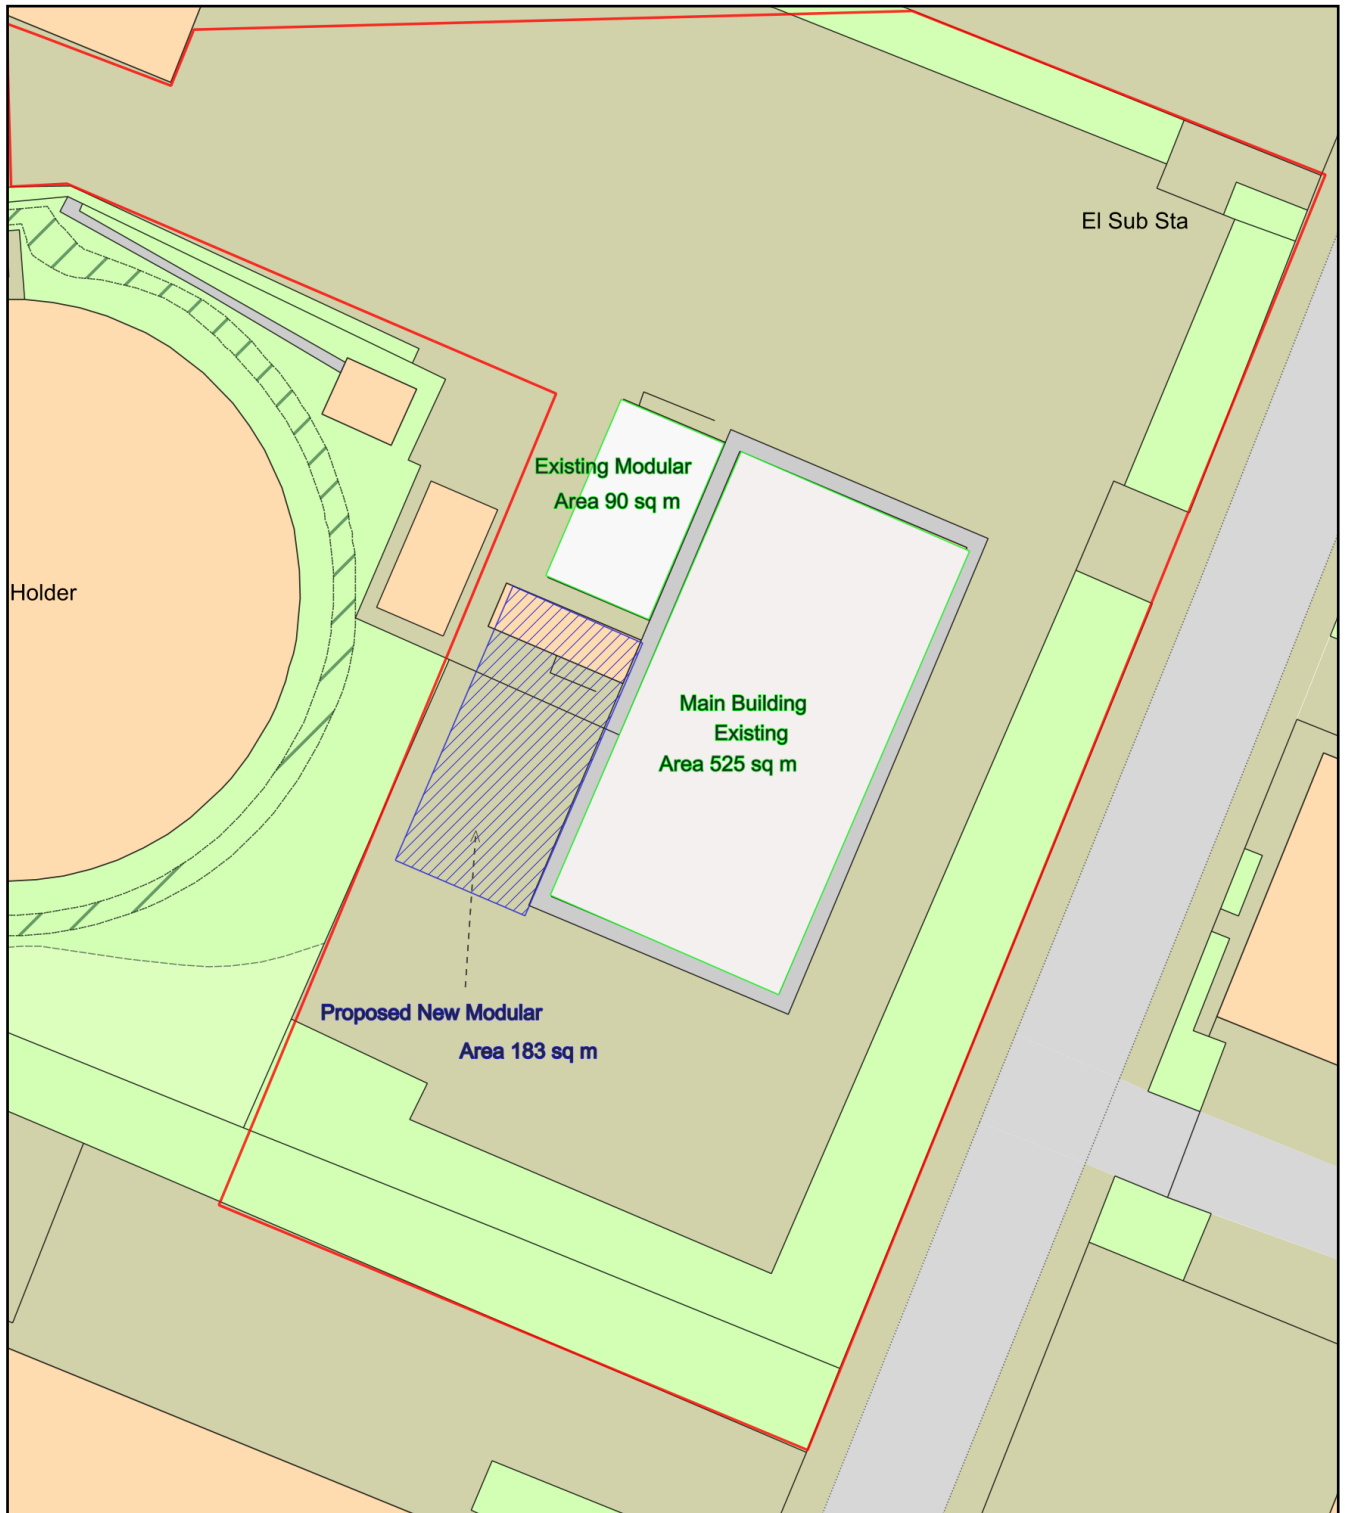

Plan Produced for: Optivet Referrals

Date Produced: 04 Jan 2022

Plan Reference Number / Project ID: TQRQM22004154607685 / PF Modular

Scale: 1:500 @ A4