
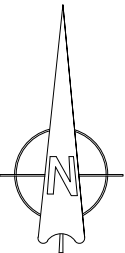
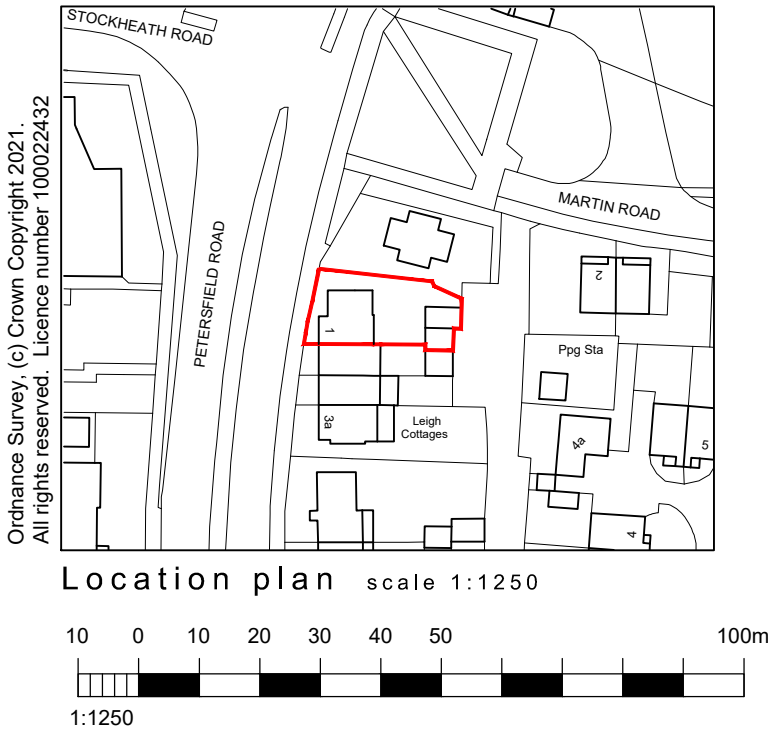


NOTES:

Dimensions to be checked on site before commencing work. Any discrepancies shall be reported to the architect immediately.

Do not scale from these drawings except for planning purposes. Use figured dimensions only.

Where applicable this drawing is to be read in conjunction with other consultants' drawings.

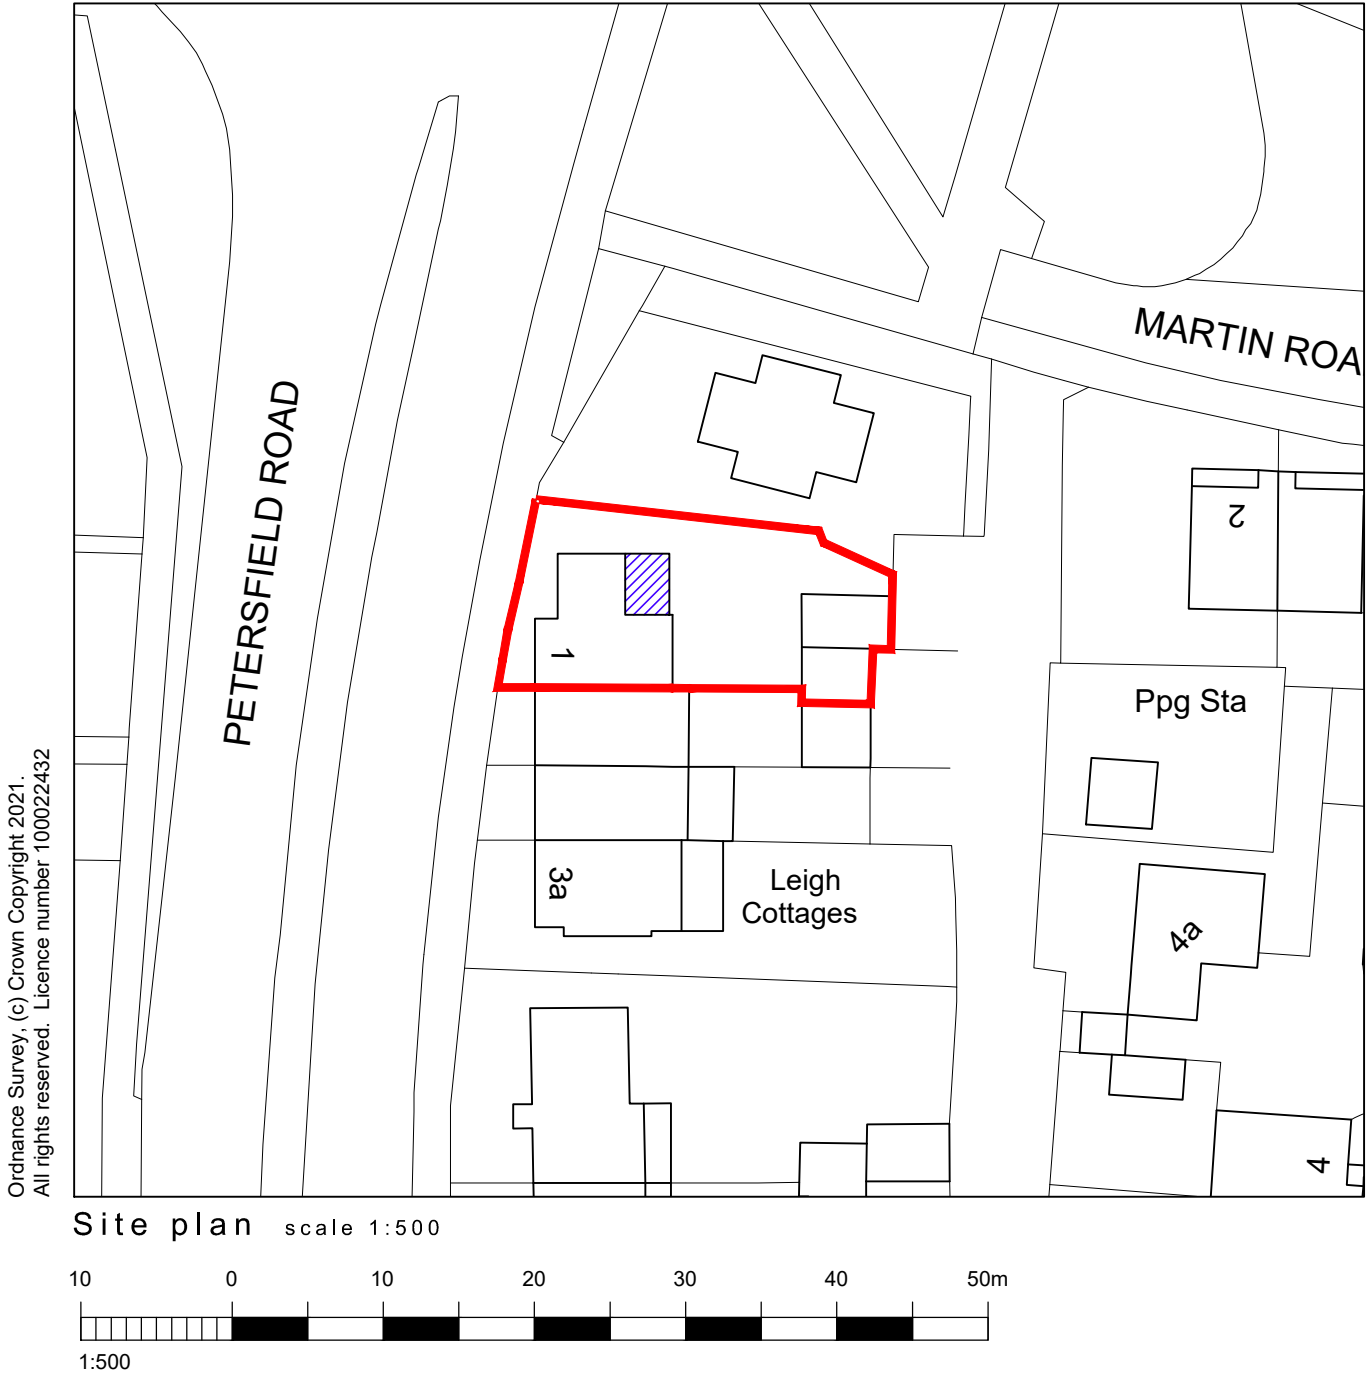

For MR & MRS SPEAR	Title SITE / LOCATION PLANS				Office Tel: 01243 933732 Email: admin@jb-architecturedesign.com Web: www.jb-architecturedesign.com	
Project PROPOSED REAR EXTENSION AT 1 LEIGH COTTAGES, PETERSFIELD ROAD, HAVANT, HANTS, PO9 2HT	Date SEP 2021	Drawn SR	Scale as noted @ A3	Checked -		
	Job Number PL492.21	Drawing Number -01	Revision -			

