




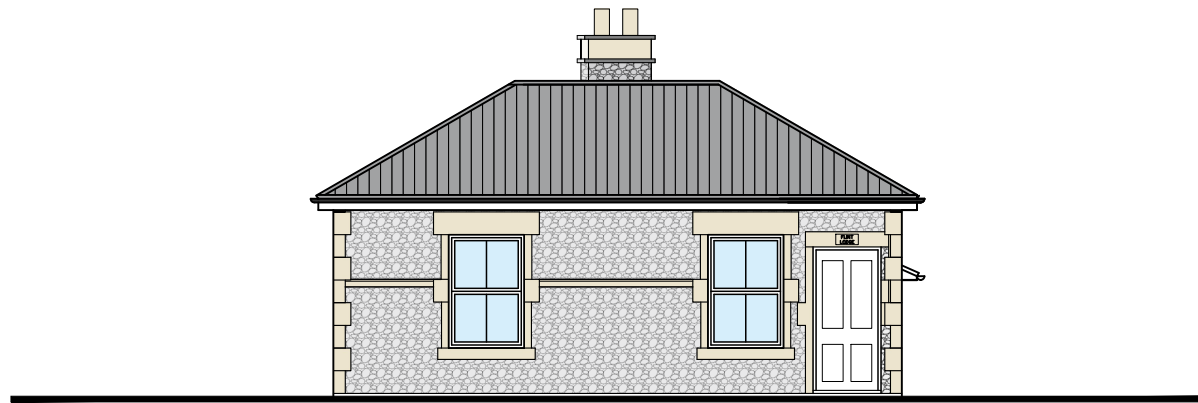

EAST

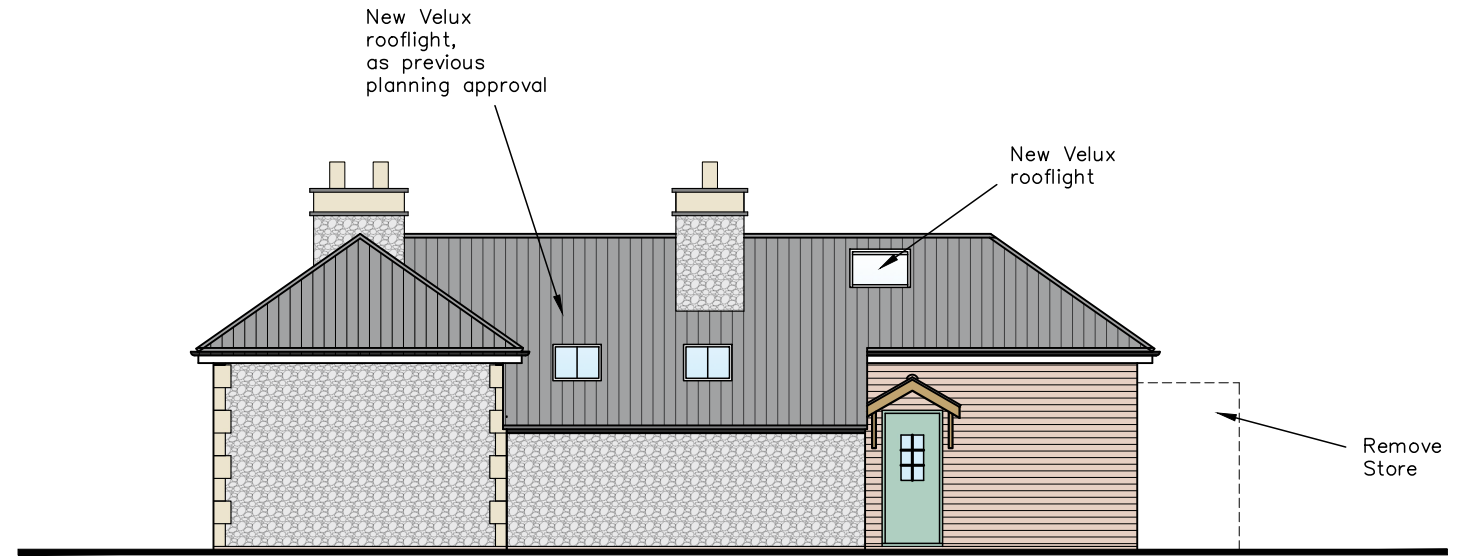

NORTH

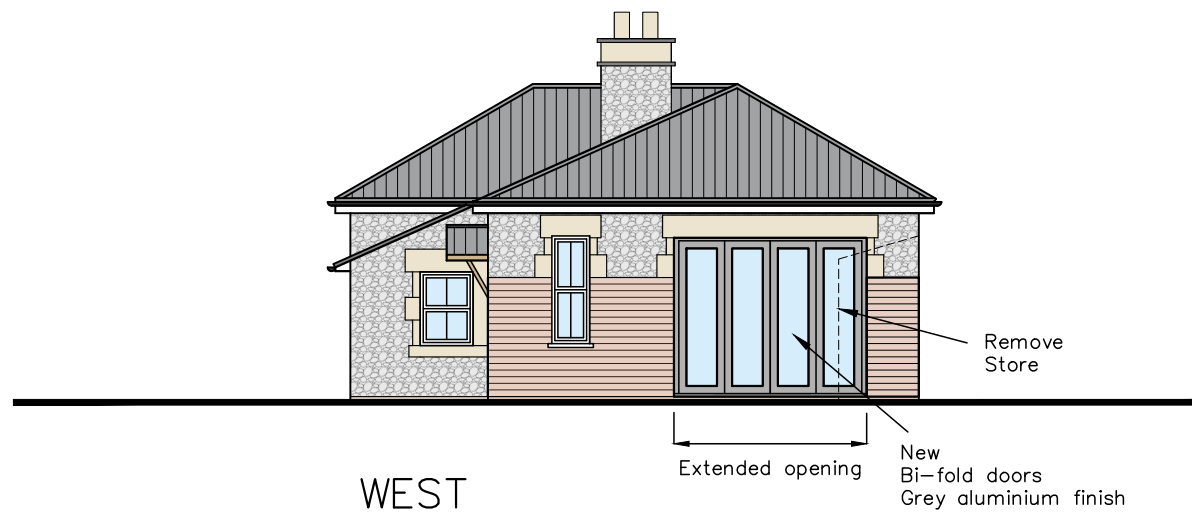

WEST



SOUTH

CAD

Critchley Architecture And Design Ltd.
Contact: 02392 474 919 | info@caad.online
The Old Brewery, 15E South Street, Havant, PO9 1BU

PROPOSAL ELEVATIONS

Revisions

- a) Note/Date/Initial
- b)
- c)
- d)

Flint Lodge
2, Mill Lane
Havant
PO9 1RX

Scale A1=1:50, A3=1:100
Drawn MHC/LNR
Date 07/07/2022

22035-501⁰

10m

20m

30m

40m