



This drawing may be scaled with reference to the scale bar for planning application purposes only. Do not scale for any other purpose, use only annotated dimensions. All dimensions are to be checked by parties using the drawing, and any errors or omissions are to be reported to James Potter Associates Ltd.


Rev.	Date	Note	Author	Checked
-	--/--/--	---	--	--

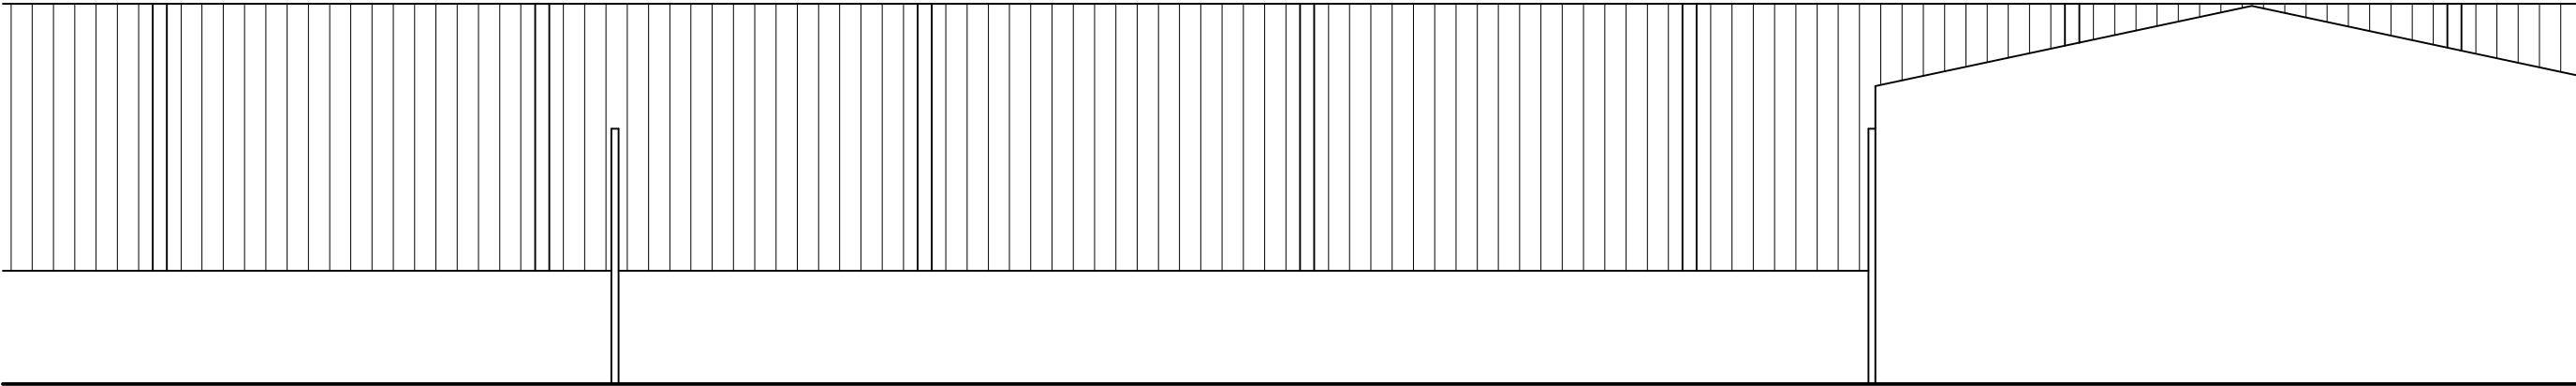

INDICATIVE EXISTING GARDEN SCENE

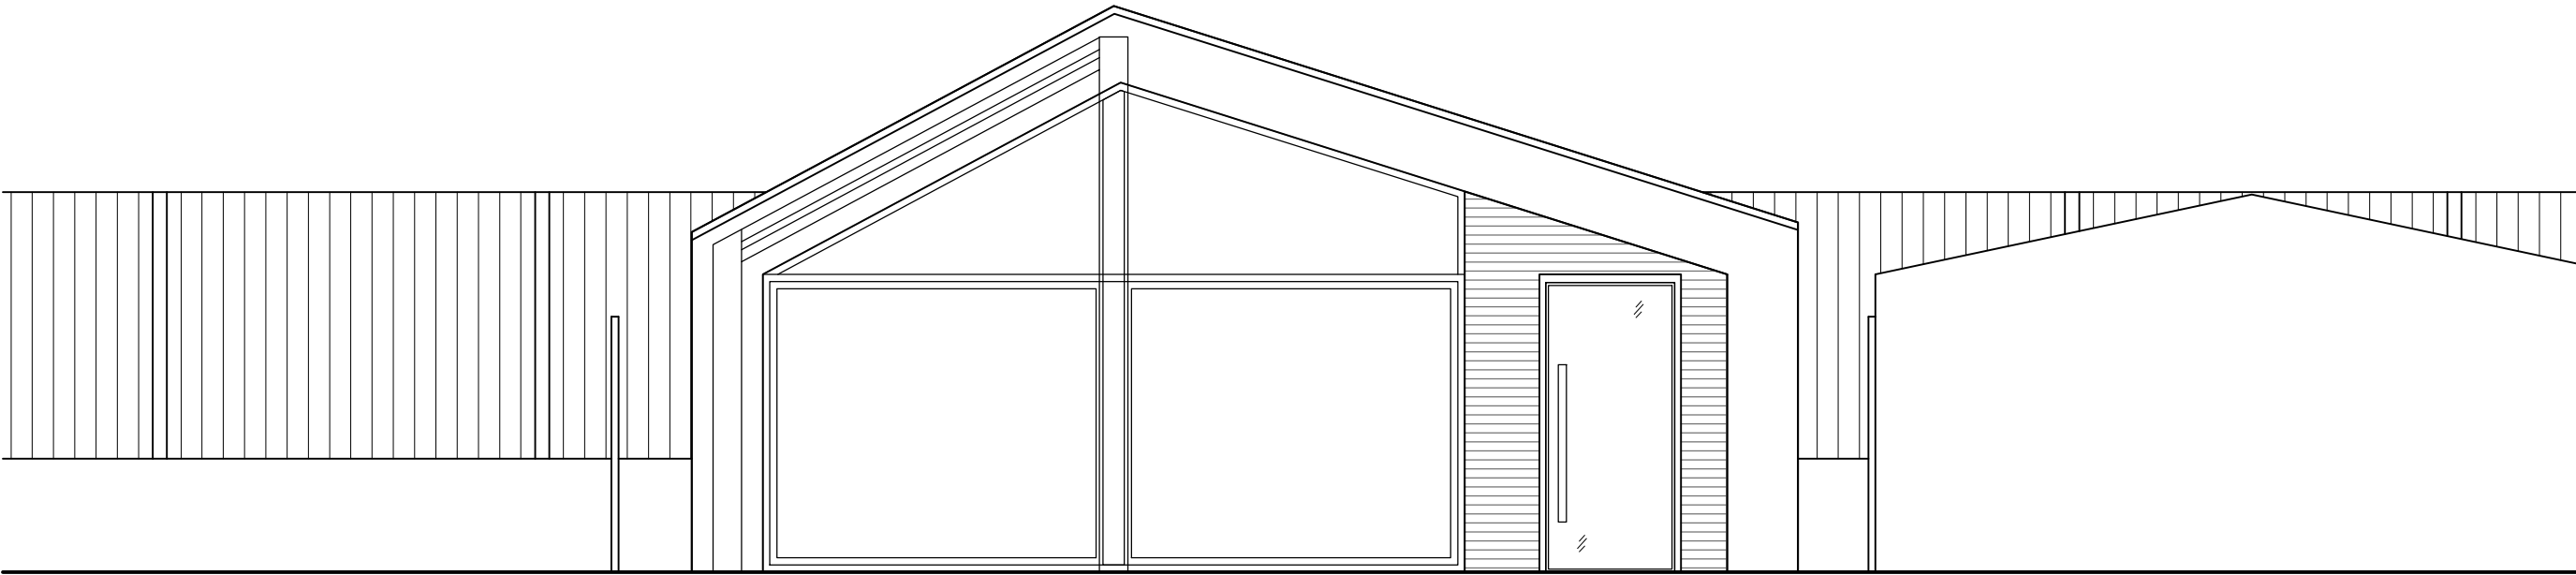

INDICATIVE PROPOSED GARDEN SCENE

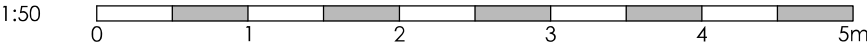

Project	OUTBUILDING 22 BELMONT GROVE HAVANT PO9 3PU					Drawing	INDICATIVE GARDEN SCENES		
						Job-Dwg Number	20014-PL-203		Rev.
Client	MR & MRS BARTON					JPA JAMES POTTER ASSOCIATES www.jpa.design JPA - PORTSMOUTH 117 Highland Road, Southsea, Portsmouth, PO4 9DD t. +44(0)2394 002 897			
Status	PLANNING								
Scale	1:50		Sheet Size A3						
Author	JH	Checked	JP	Date	20/05/2022				