




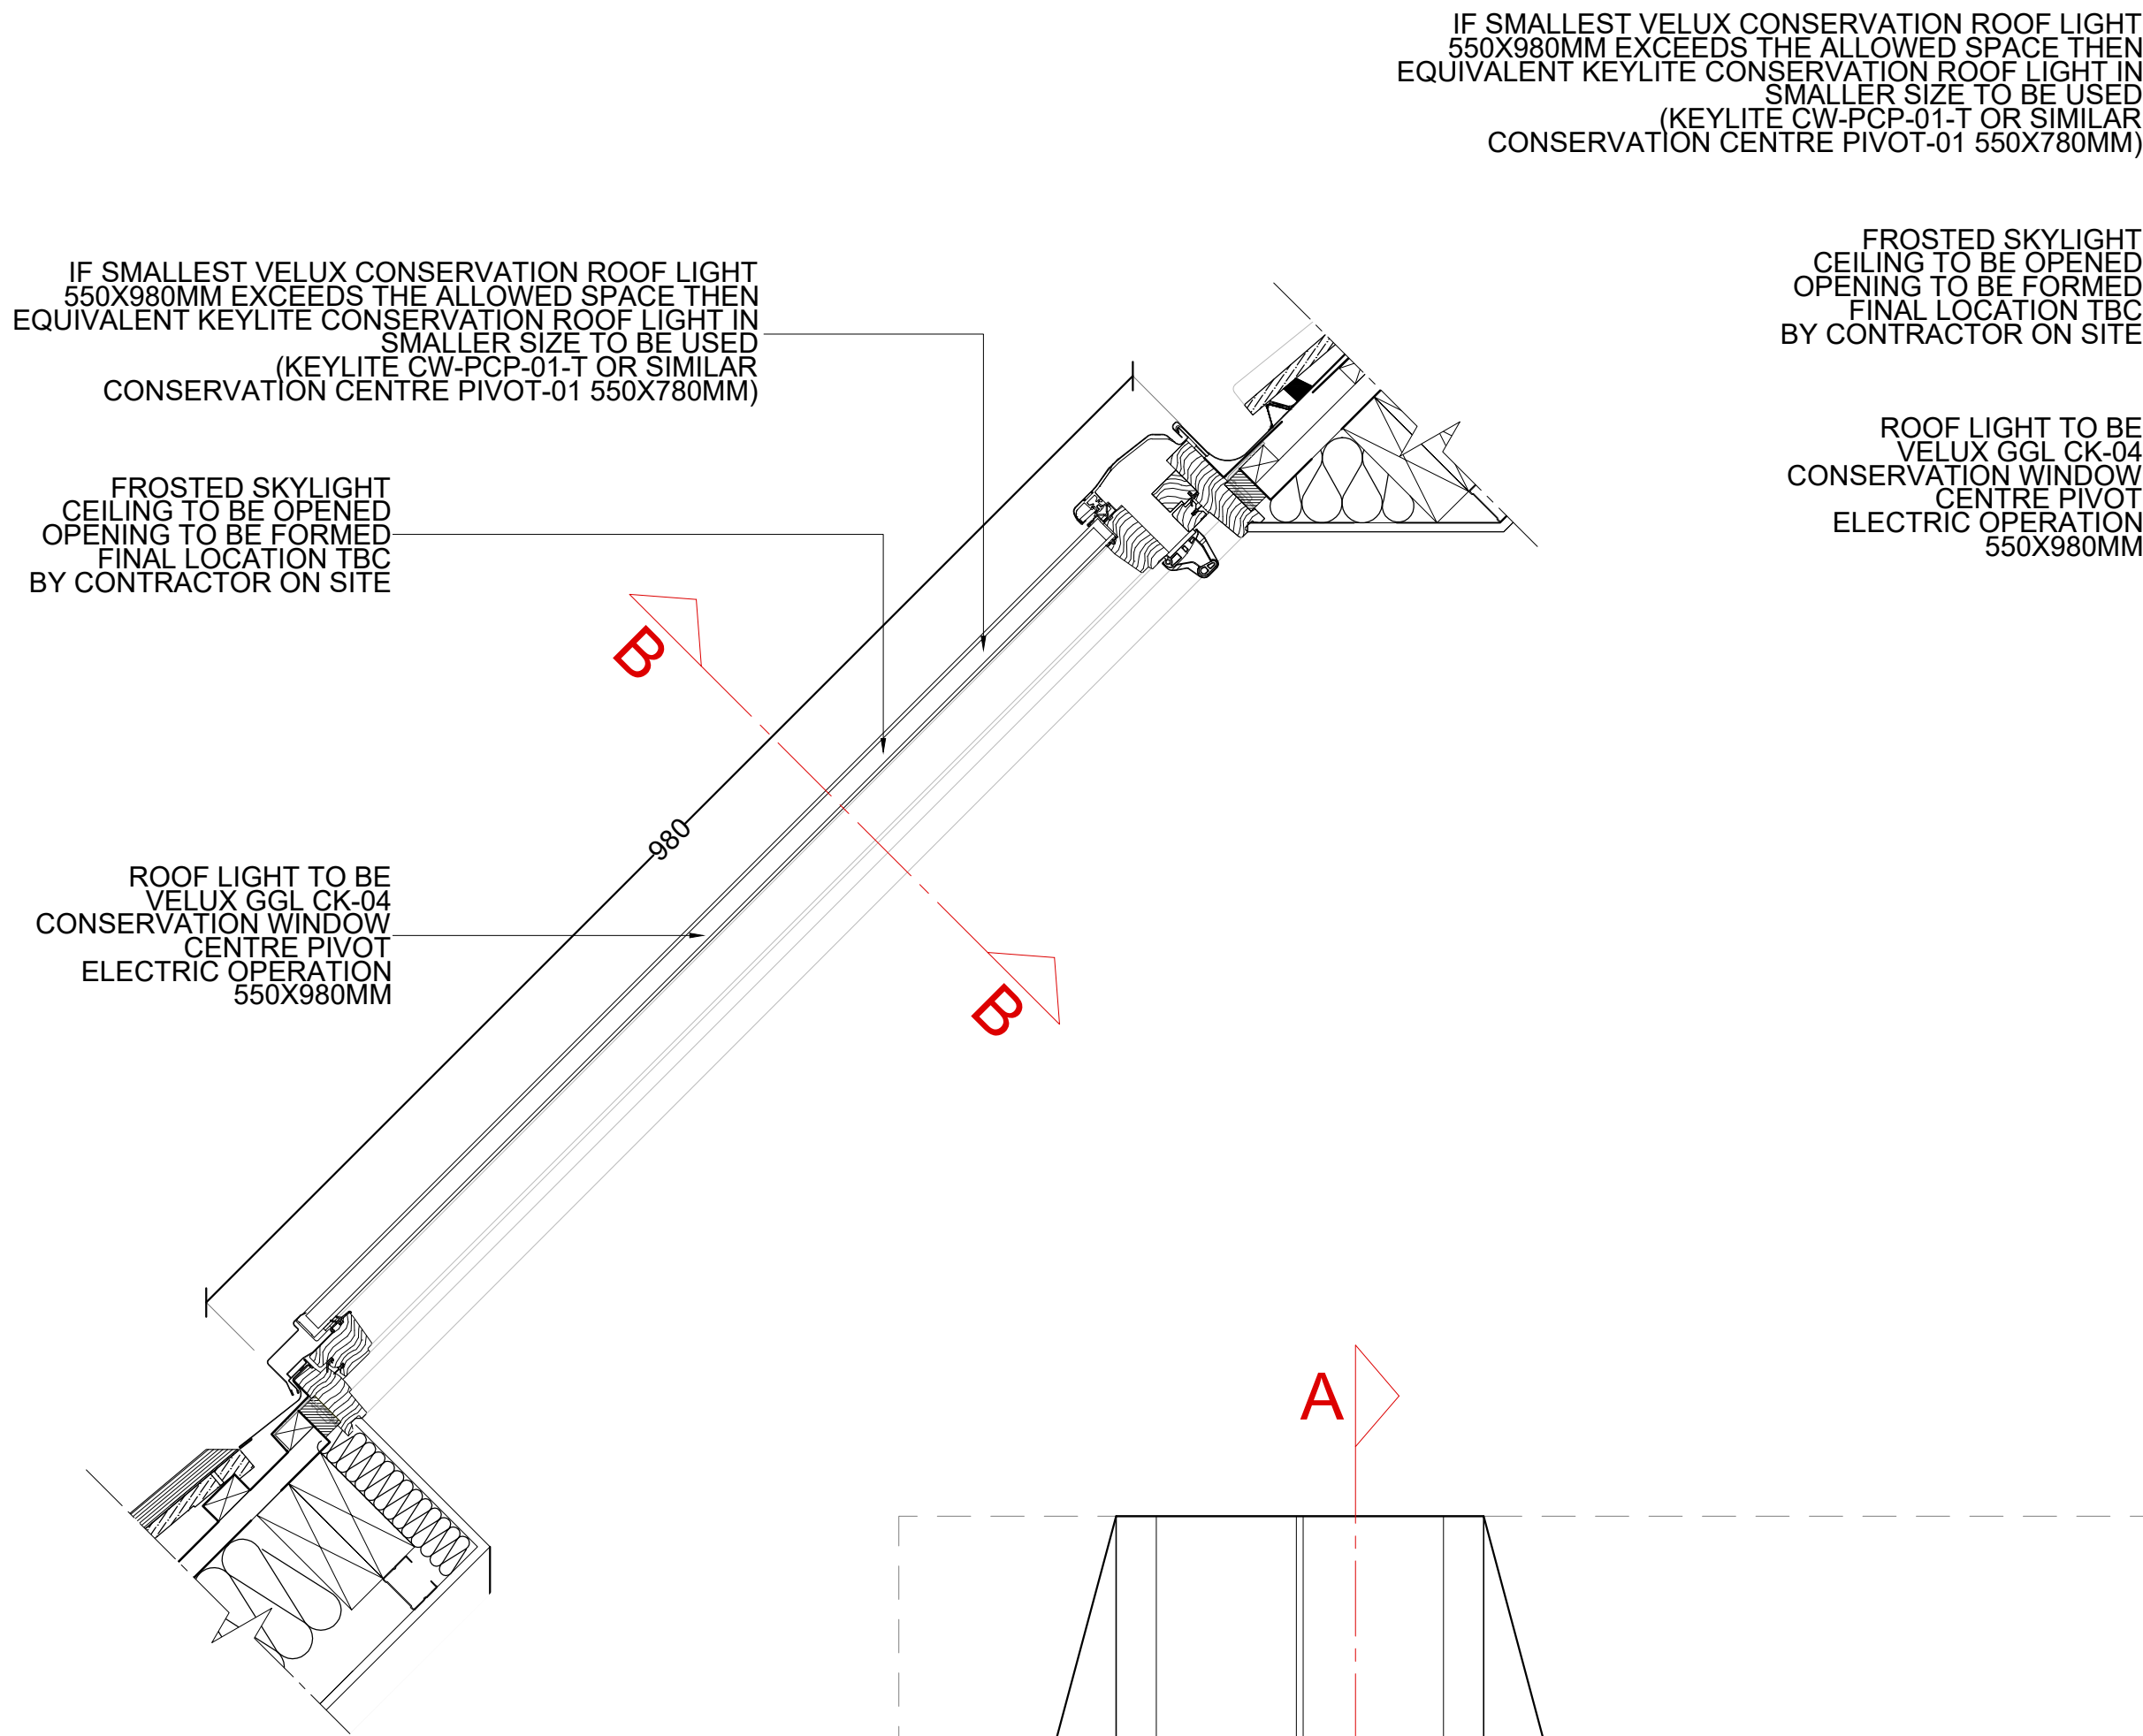


03 DETAIL SECTION A
1:10 LIBRARY WINDOW PANEL

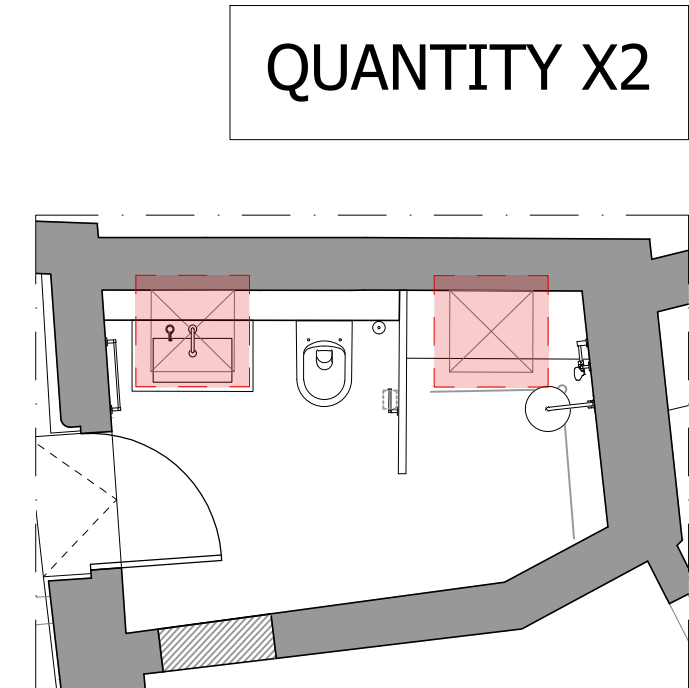


00 REFERENCE PLAN
1:50 LIBRARY

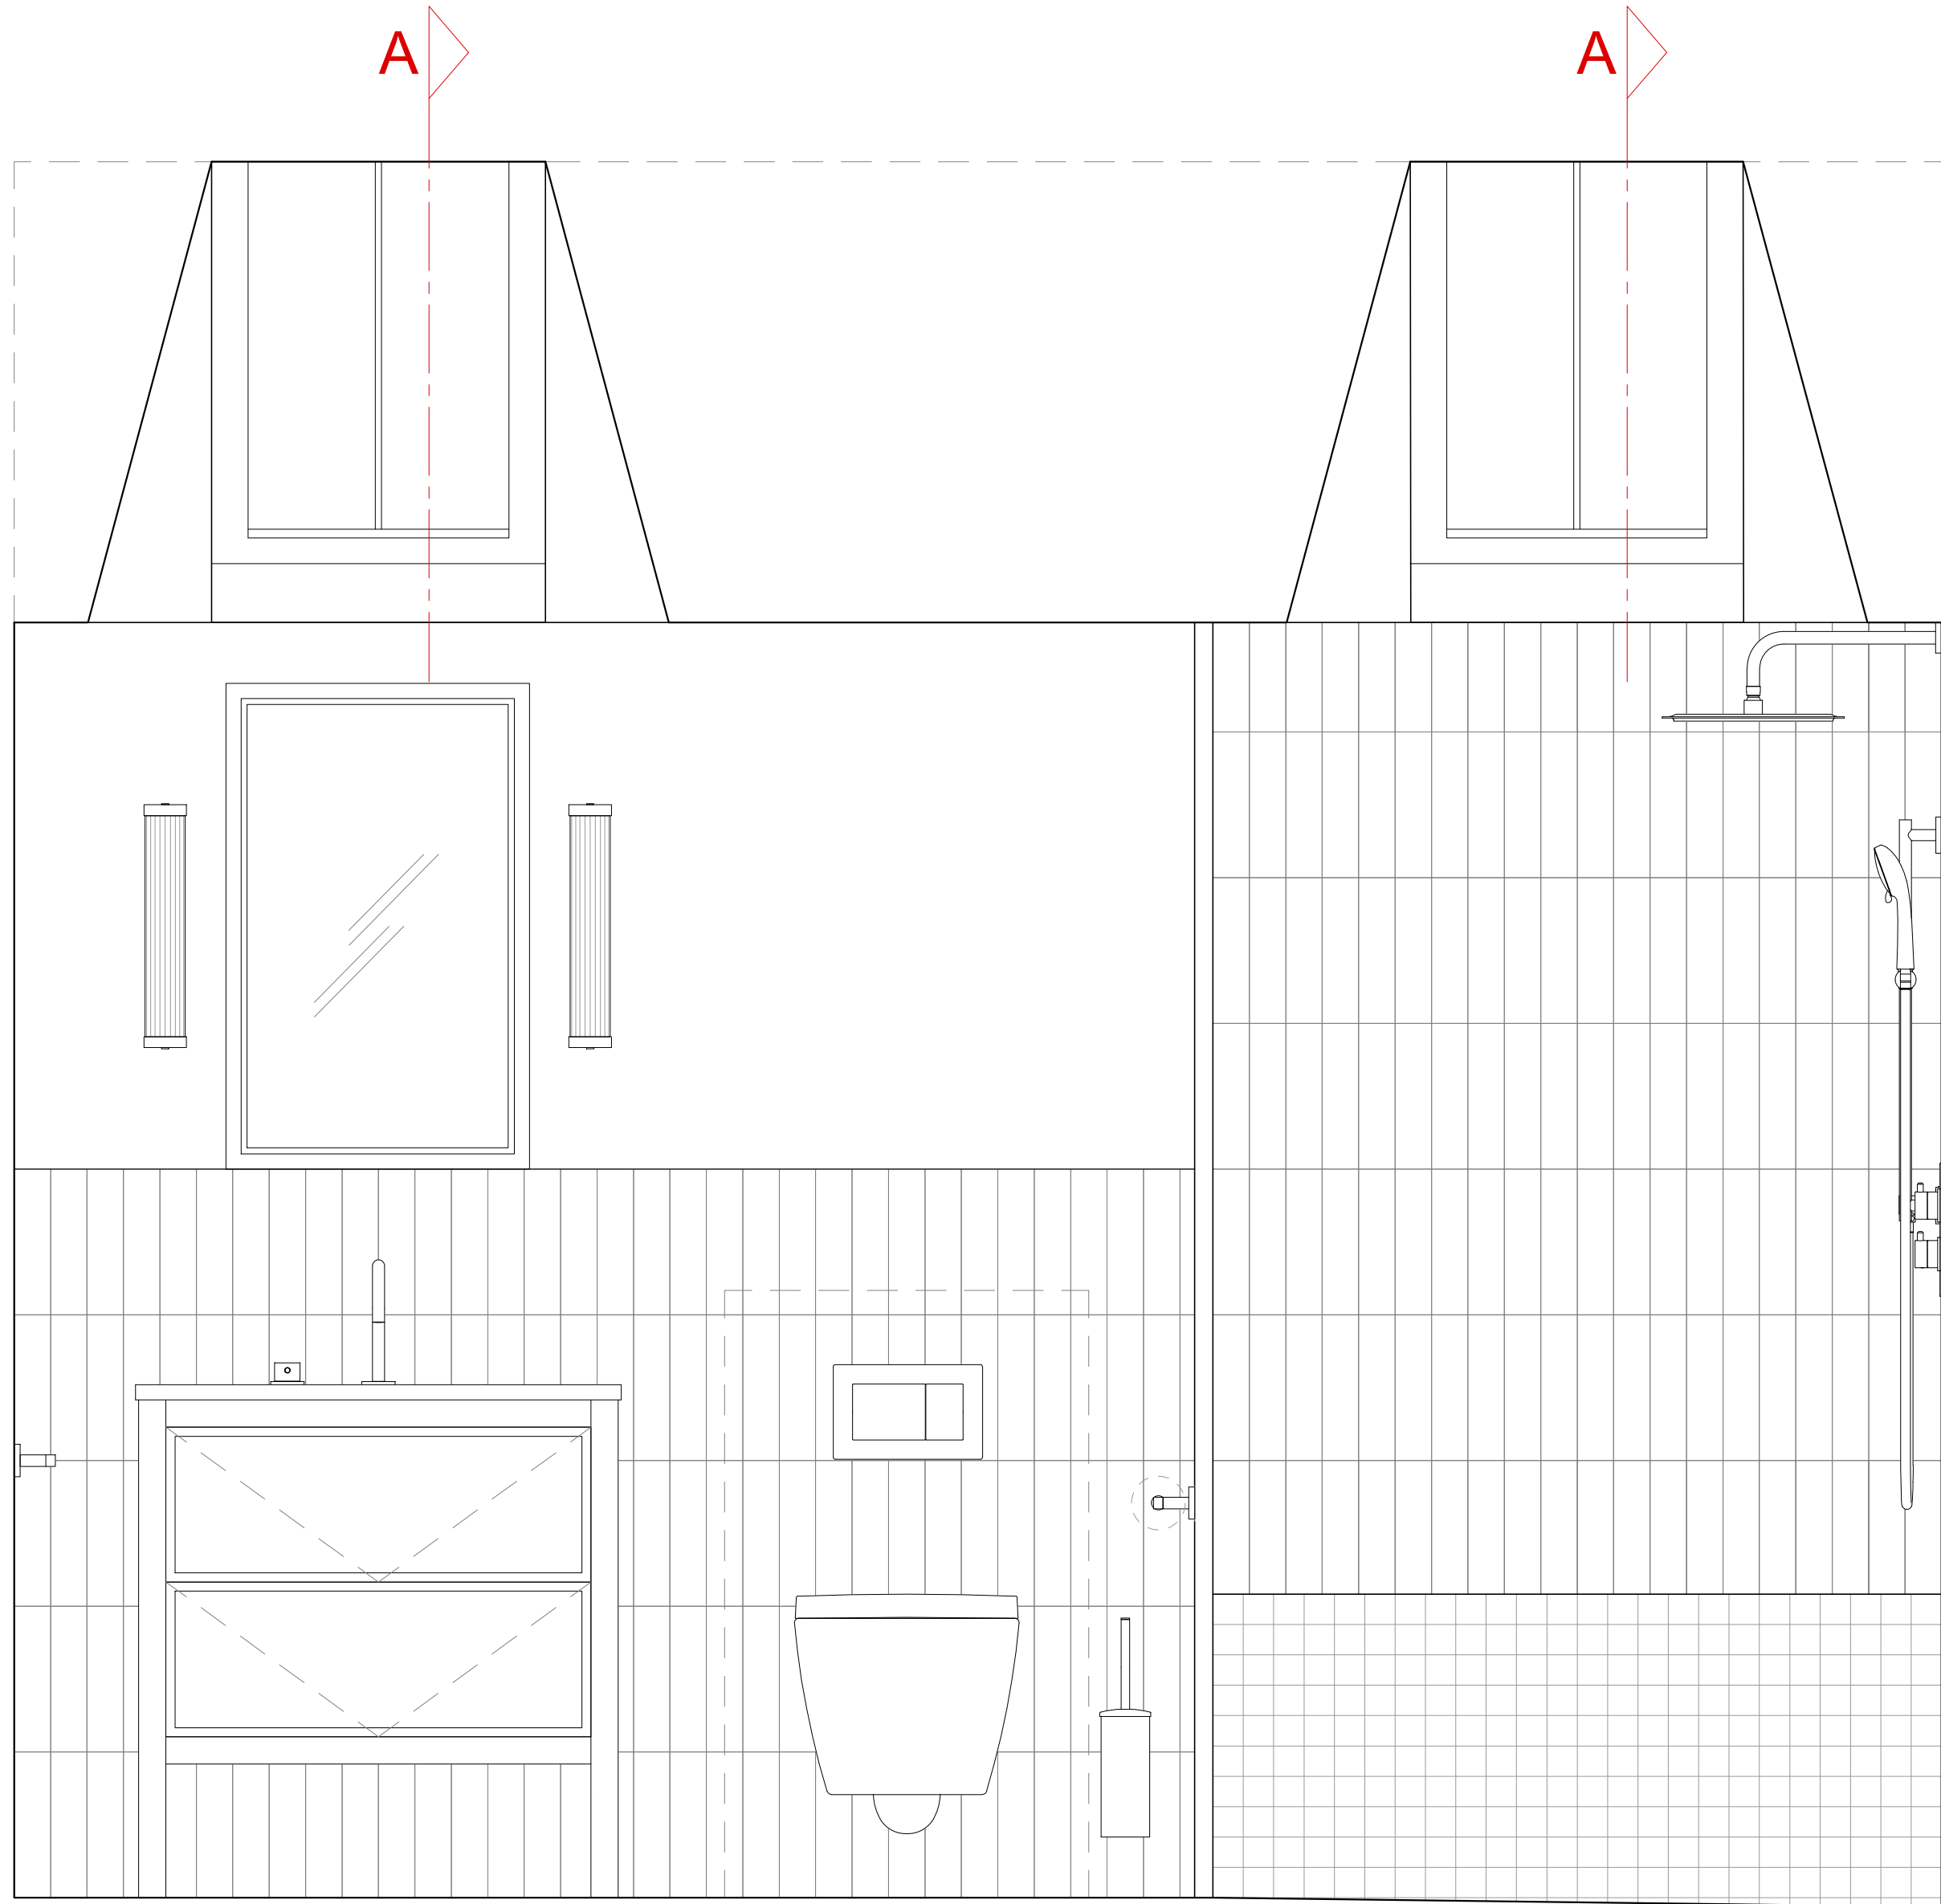

01 REFERENCE ELEVATION
1:10 LIBRARY ENSUITE

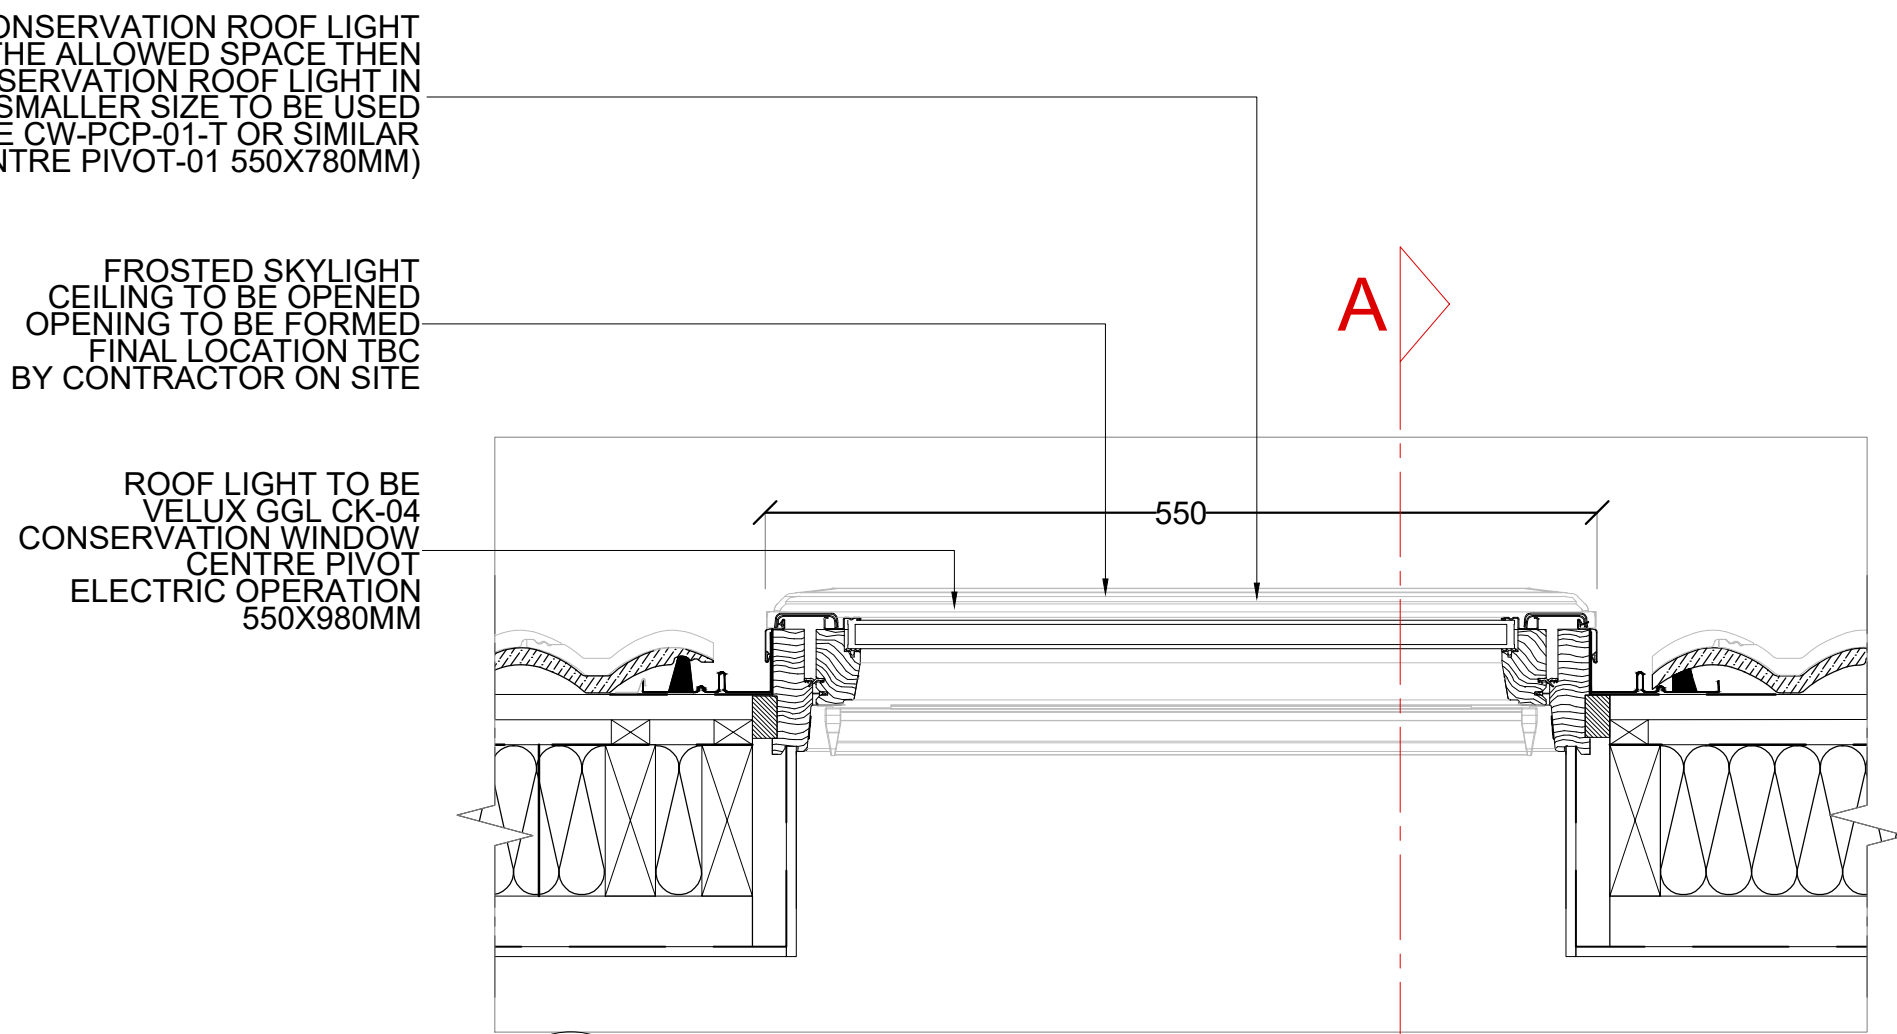


04 DETAIL SECTION B
1:10 LIBRARY WINDOW PANEL

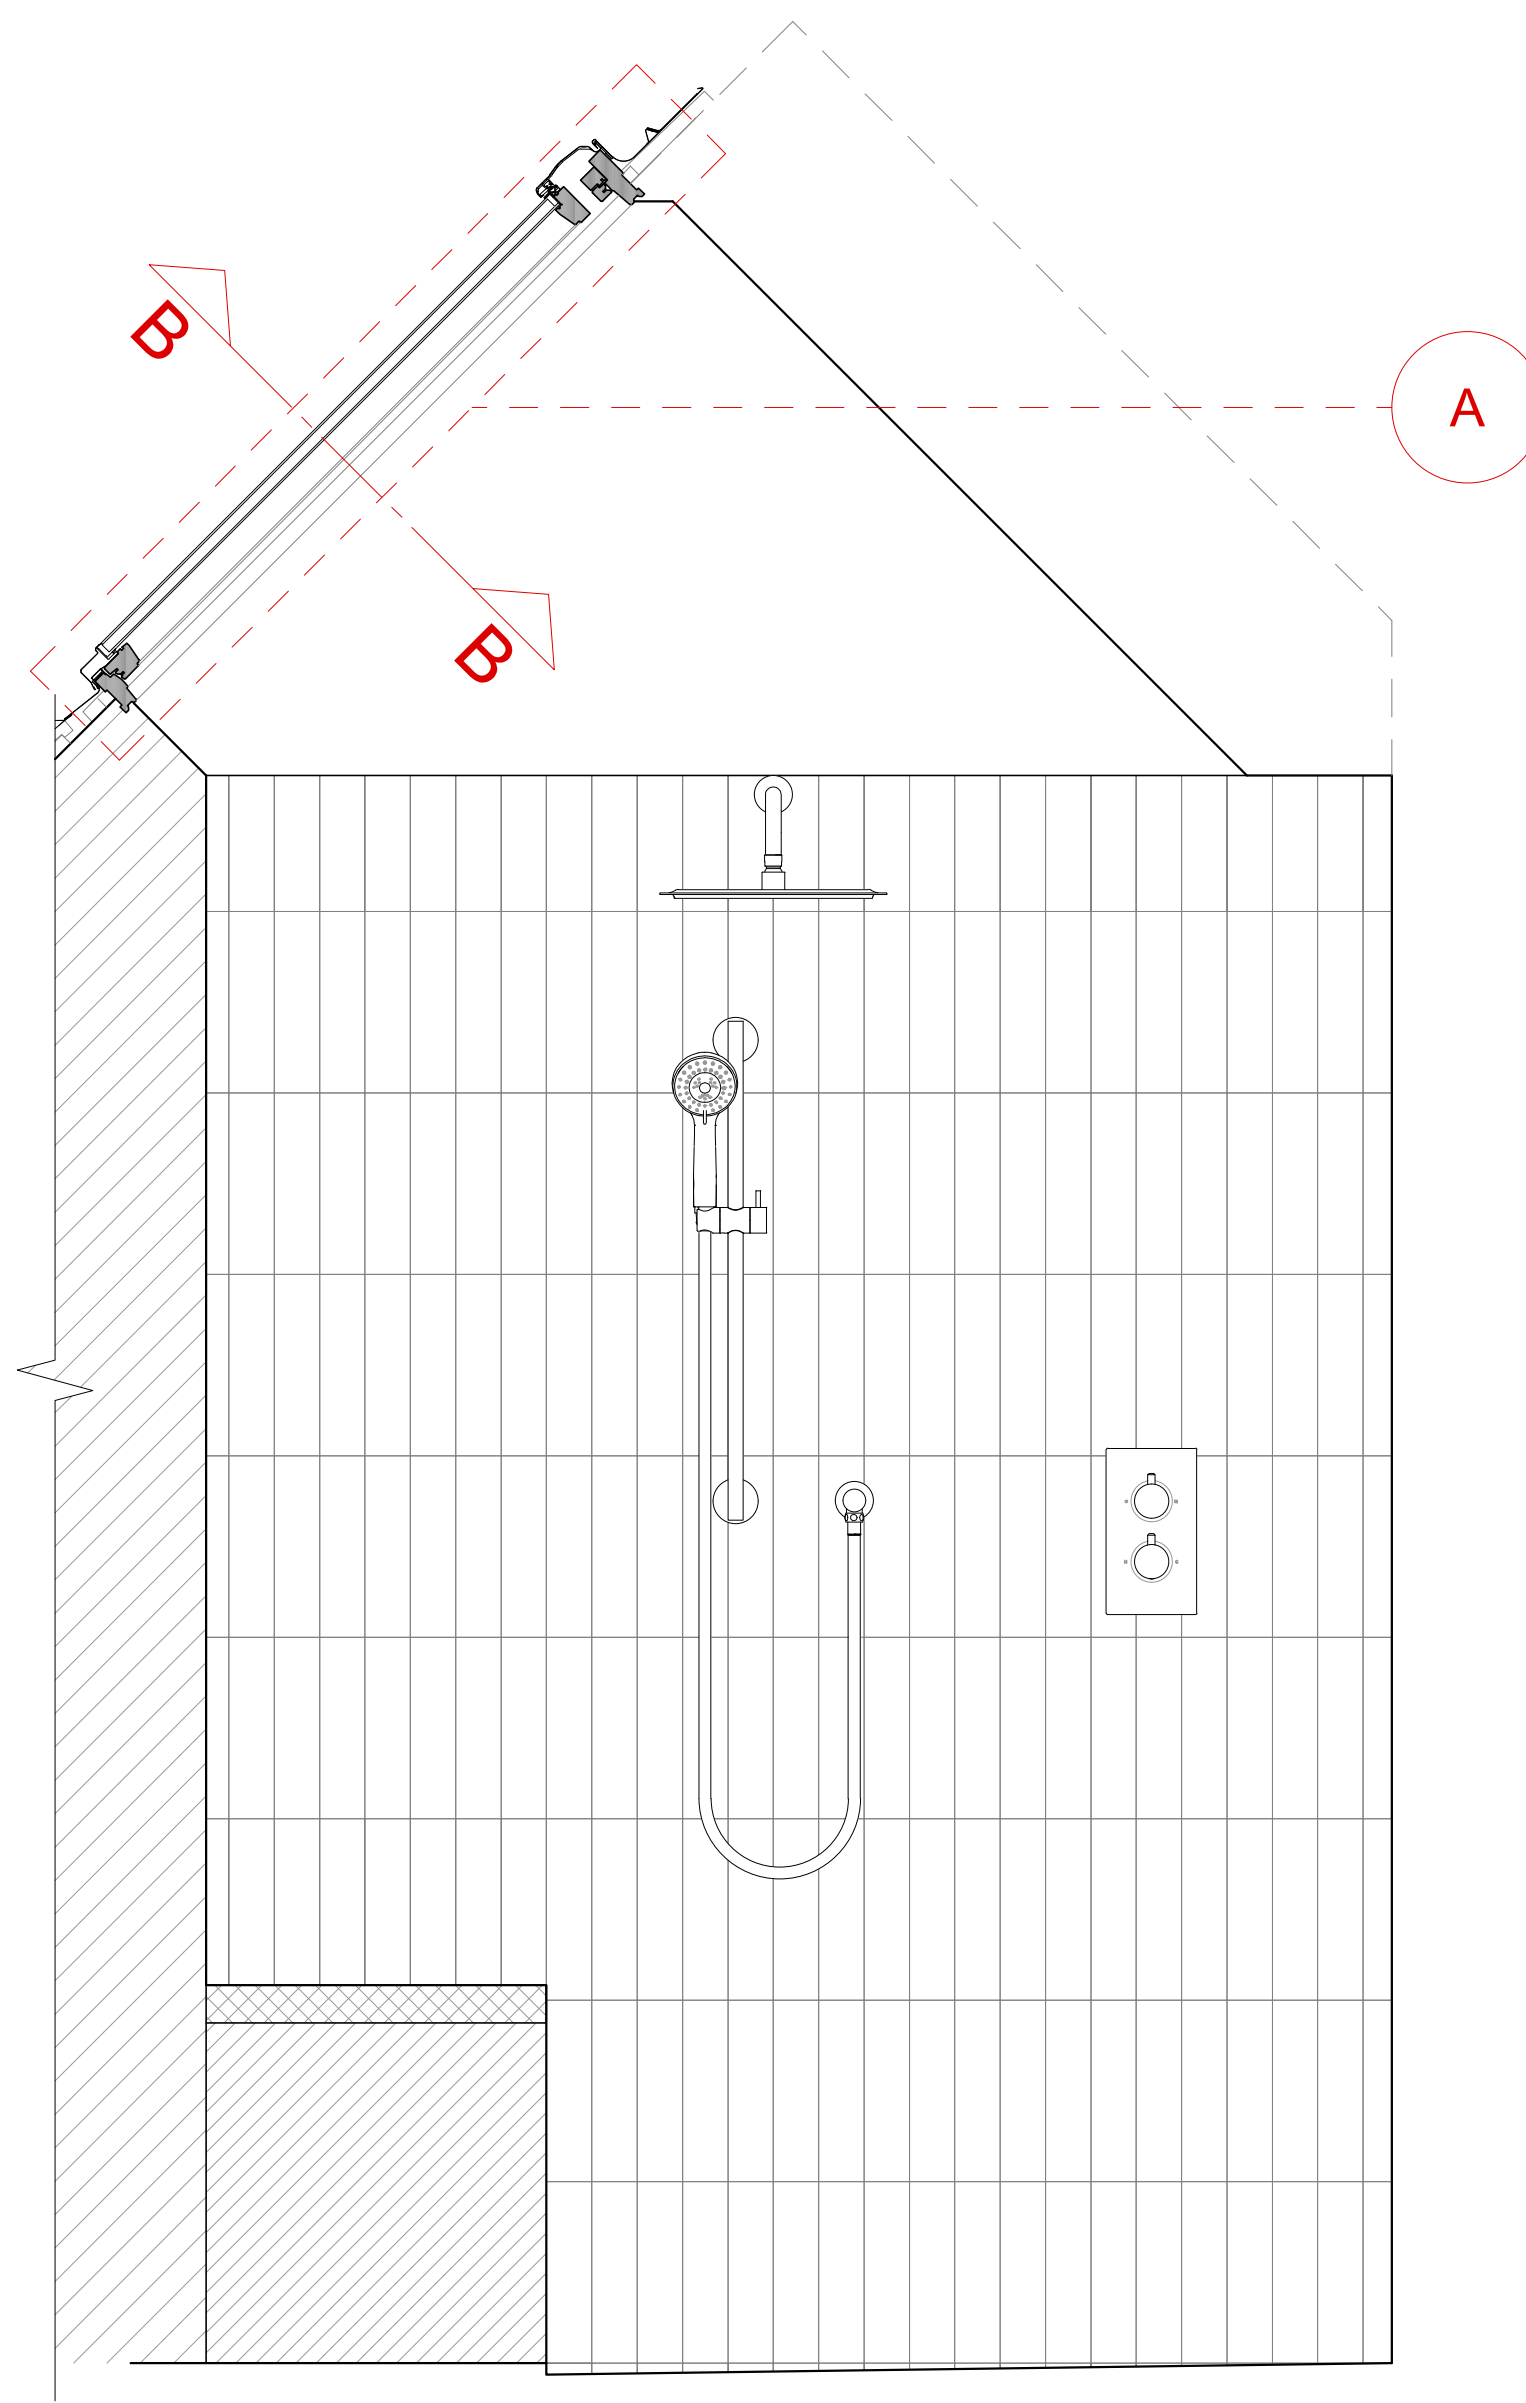

02 REFERENCE ELEVATION
1:10 LIBRARY ENSUITE



Wall Reference

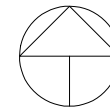

Orientation

GENERAL NOTES:

- DO NOT SCALE DRAWINGS FOR CONSTRUCTION PURPOSES.
- ALL DIMENSIONS TO BE CHECKED ON SITE BEFORE FABRICATION.
- ALL DISCREPANCIES TO BE REPORTED TO THE DESIGNERS.
- ALL DRAWINGS AND DESIGNS ARE COVERED BY COPYRIGHT/DESIGN RIGHT AND MAY NOT BE DISTRIBUTED, ISSUED OR COPIED WITHOUT WRITTEN PERMISSION OF ELIZABETH KEENAN STUDIO.
- ALL DESIGN CONCEPTS TO BE SOLE PROPERTY OF ELIZABETH KEENAN STUDIO.
- THESE DRAWINGS ARE SUBJECT TO ANY VARIATIONS REQUIRED BY ANY STATUARY AUTHORITY. ALL CONSTRUCTION AND INSTALLATIONS MUST COMPLY WITH BRITISH AND EU STANDARDS.
- SAMPLES OF ALL MATERIALS TO BE SUBMITTED AND APPROVED PRIOR TO MANUFACTURE.
- DESIGNER TO APPROVE ALL DRAWINGS AND SHOP DRAWINGS PRIOR TO CONSTRUCTION.
- THIS COPY HAS BEEN MADE BY OR WITH AUTHORITY OF ELIZABETH KEENAN STUDIO.
- ALL RIGHTS (INCLUDING COPYRIGHT AND DESIGN RIGHT) ARE RESERVED TO ELIZABETH KEENAN STUDIO UNLESS AGREED OTHERWISE IN WRITING.

NOTE:

- JOINERY DRAWINGS ARE INDICATIVE AND ARE FOR DESIGN INTENT PURPOSES ONLY.
- CONTRACTOR AND JOINER TO ADVISE SUITABILITY AND MOST EFFECTIVE CONSTRUCTION METHOD.
- ALL DIMENSIONS ARE SUBJECT TO SITE CHECK
- SHOP DRAWINGS TO BE PRODUCED BY MANUFACTURER AND APPROVED BY DESIGNER / CLIENT PRIOR TO PRODUCTION.

Rev:	Date:	Notes:	By:
A	18/01/22	NOTES ADDED / HEIGHT UPDATE	VV
-	-	-	-
-	-	-	-

Status: DETAIL DESIGN

Project: SAXTED HOUSE

Drawing: LIBRARY WINDOW PANEL

Date: 14/01/2022
Scale: 1:10@A1 & 1:20@A3

Job No:	Series:	Drawing No:	Rev:
SH_1190 D	204		A

ELIZABETH KEENAN STUDIO
INTERIOR ARCHITECTURE & DESIGN

contact@elizabethkeenan.studio
www.elizabethkeenan.studio
+447763364094

