


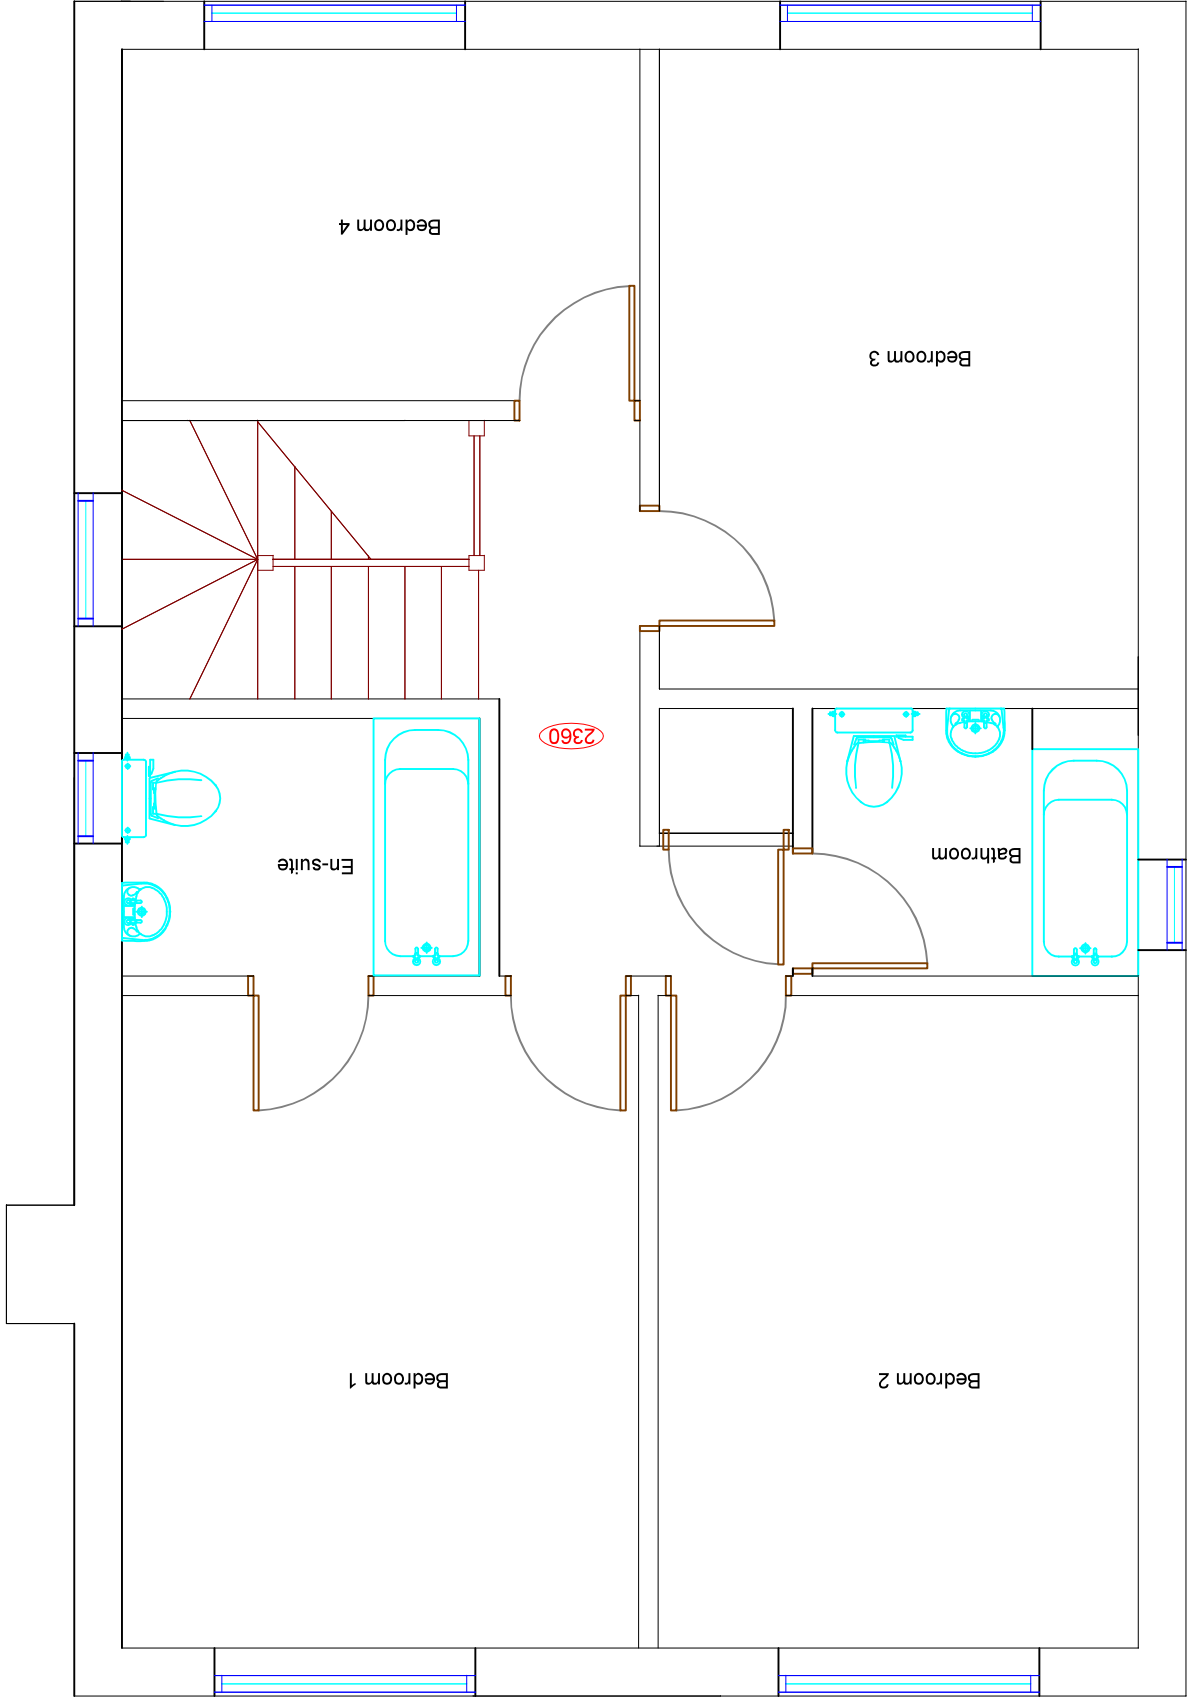


Existing First Floor

Copyright is reserved by GBS Designs and is issued on the condition that it is not copied or disclosed by or to any unauthorised persons without prior consent in writing from GBS Designs.

All dimensions to be checked on site

All structural elements to be specified by a suitably qualified structural engineer.

REV	DESCRIPTION	DRAWN	DATE
-	Initial design	JLR	10.12.21

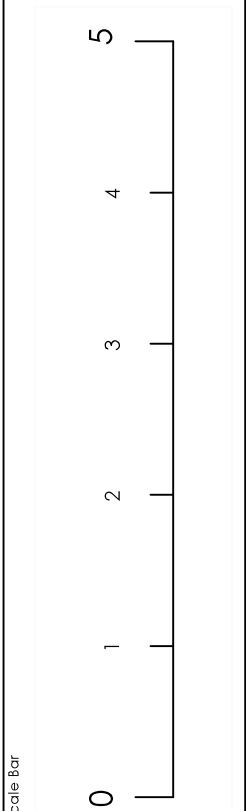

Drawing Ref	2KHANDALA 03
Scale at A1	1:50
Scale at A3	1:100
Date	10 DEC 2021
Drawn by	GBS

Drawing Title

2 Khandala Gardens,
Waterlooville,
Hampshire,
PO7 5UA.



CAD - ARCHITECTURE - DESIGN

6 Shillinglee Waterlooville
Hampshire PO7 5RW
Tel 023 9225 8315
www.gbsimages.co.uk