


# KITCHEN FRENCH DOORS & SIDELIGHTS TO REPLACE EXISTING

ELEVATION (1:20)

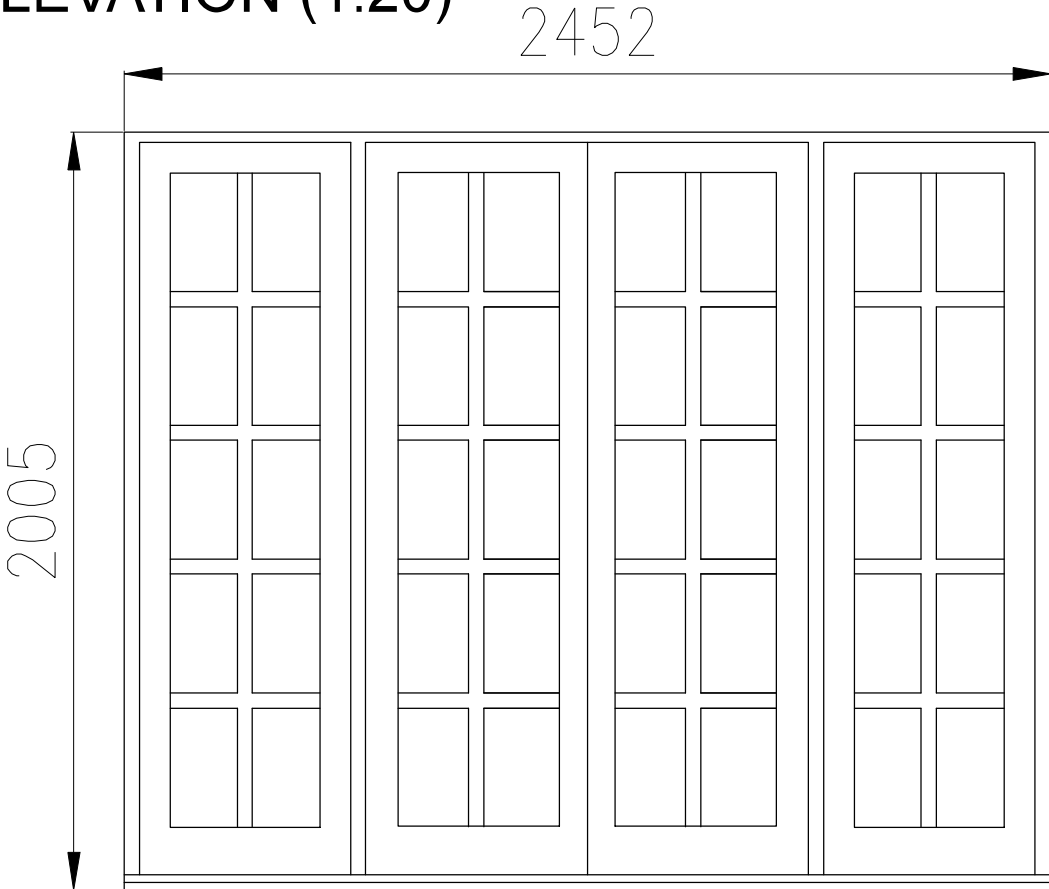


Window frames in painted hardwood

SECTION (1:5)

OUTSIDE

INSIDE

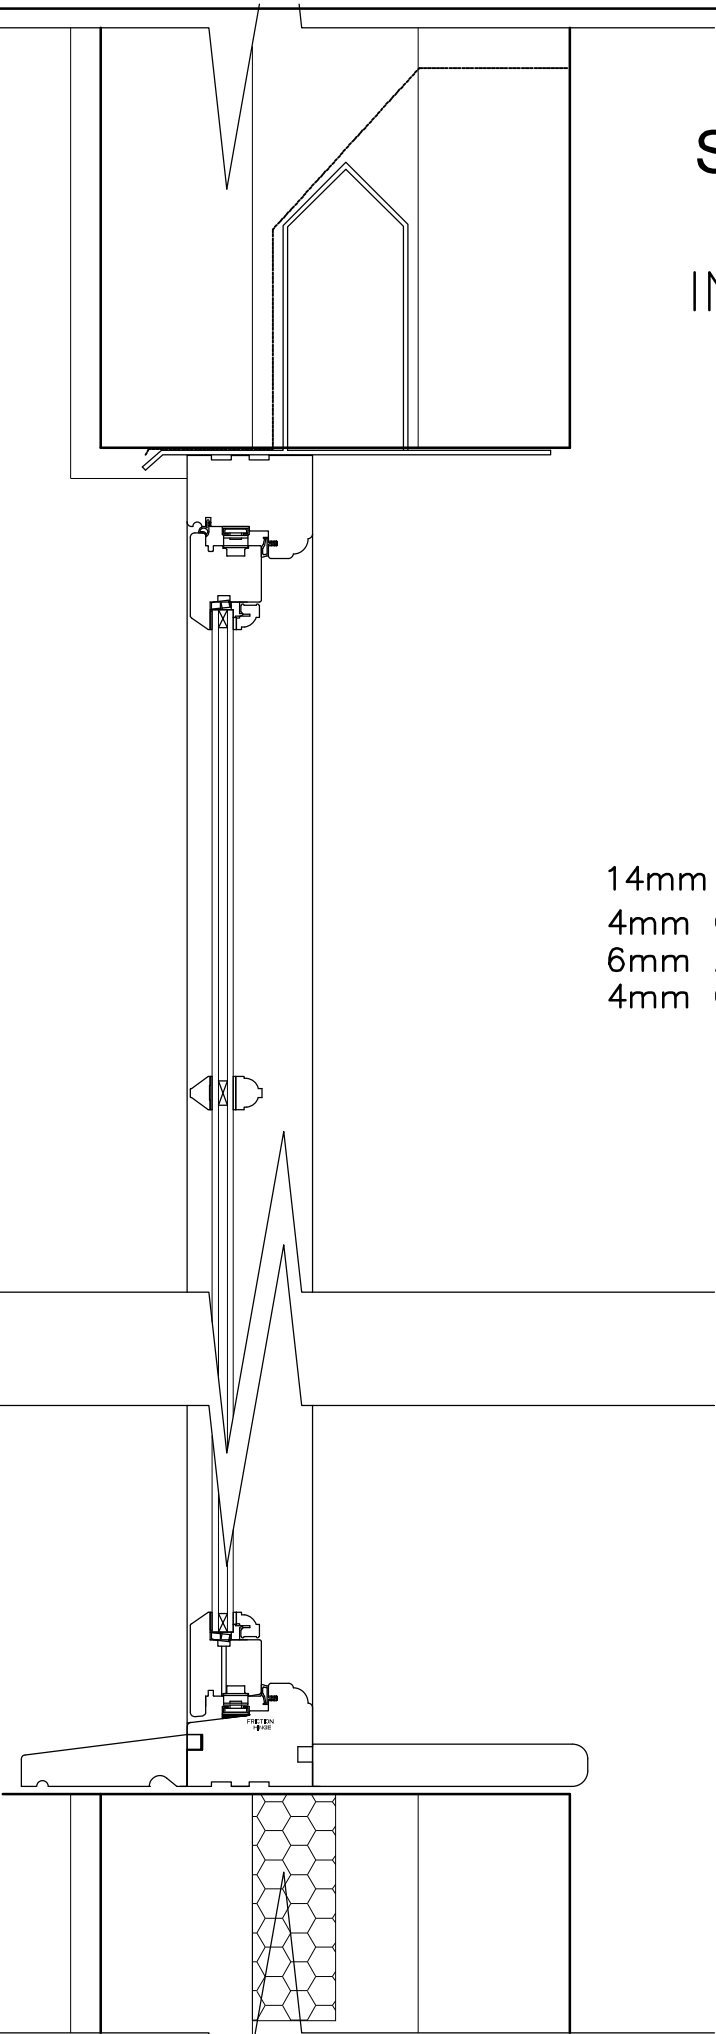

14mm GLAZING UNIT  
4mm GLAZING  
6mm ARGON FILLED  
4mm GLAZING

NOTES

1) All new and existing building work dimensions are critical to the construction process. 2) Cill and window heights indicated are taken internally and should be checked on site 3) This drawing is subject to copyright of Architectural Services. Reproduction only with written authority. 4) Drawing dimensions and scales to be checked prior to commencement of work. 5) All structural work where mentioned on this drawing is subject to a qualified structural and civil engineer calculations before building work commences. 6) These plans may be subject to Planning and/or Building Regulation approval, or any other statute in law before the commencement of building works. 7) All materials to match existing unless otherwise stated.

|                                                         |                          |             |
|---------------------------------------------------------|--------------------------|-------------|
|                                                         |                          |             |
| -                                                       | -                        | -           |
| REV.                                                    | DATE                     | DESCRIPTION |
| CLIENT:                                                 |                          |             |
| Mr Thuillier                                            |                          |             |
| Swan House, Bath Road,                                  |                          |             |
| Emsworth.                                               |                          |             |
| Architectural Services                                  |                          |             |
| t : 01428 879450 / 01243 767440 w: architectural.uk.com |                          |             |
| DRAWING:                                                |                          |             |
| Kitchen french doors & sidelights detail                |                          |             |
| 1:20                                                    | 0 0.2 0.4 0.6 0.8 1      |             |
| 1:5                                                     | 0 0.05 0.1 0.15 0.2 0.25 |             |
| DRG NO.                                                 | DATE:                    | SCALE:      |
| 06/113-013                                              | 20/10/16                 | A3: 1:20    |