


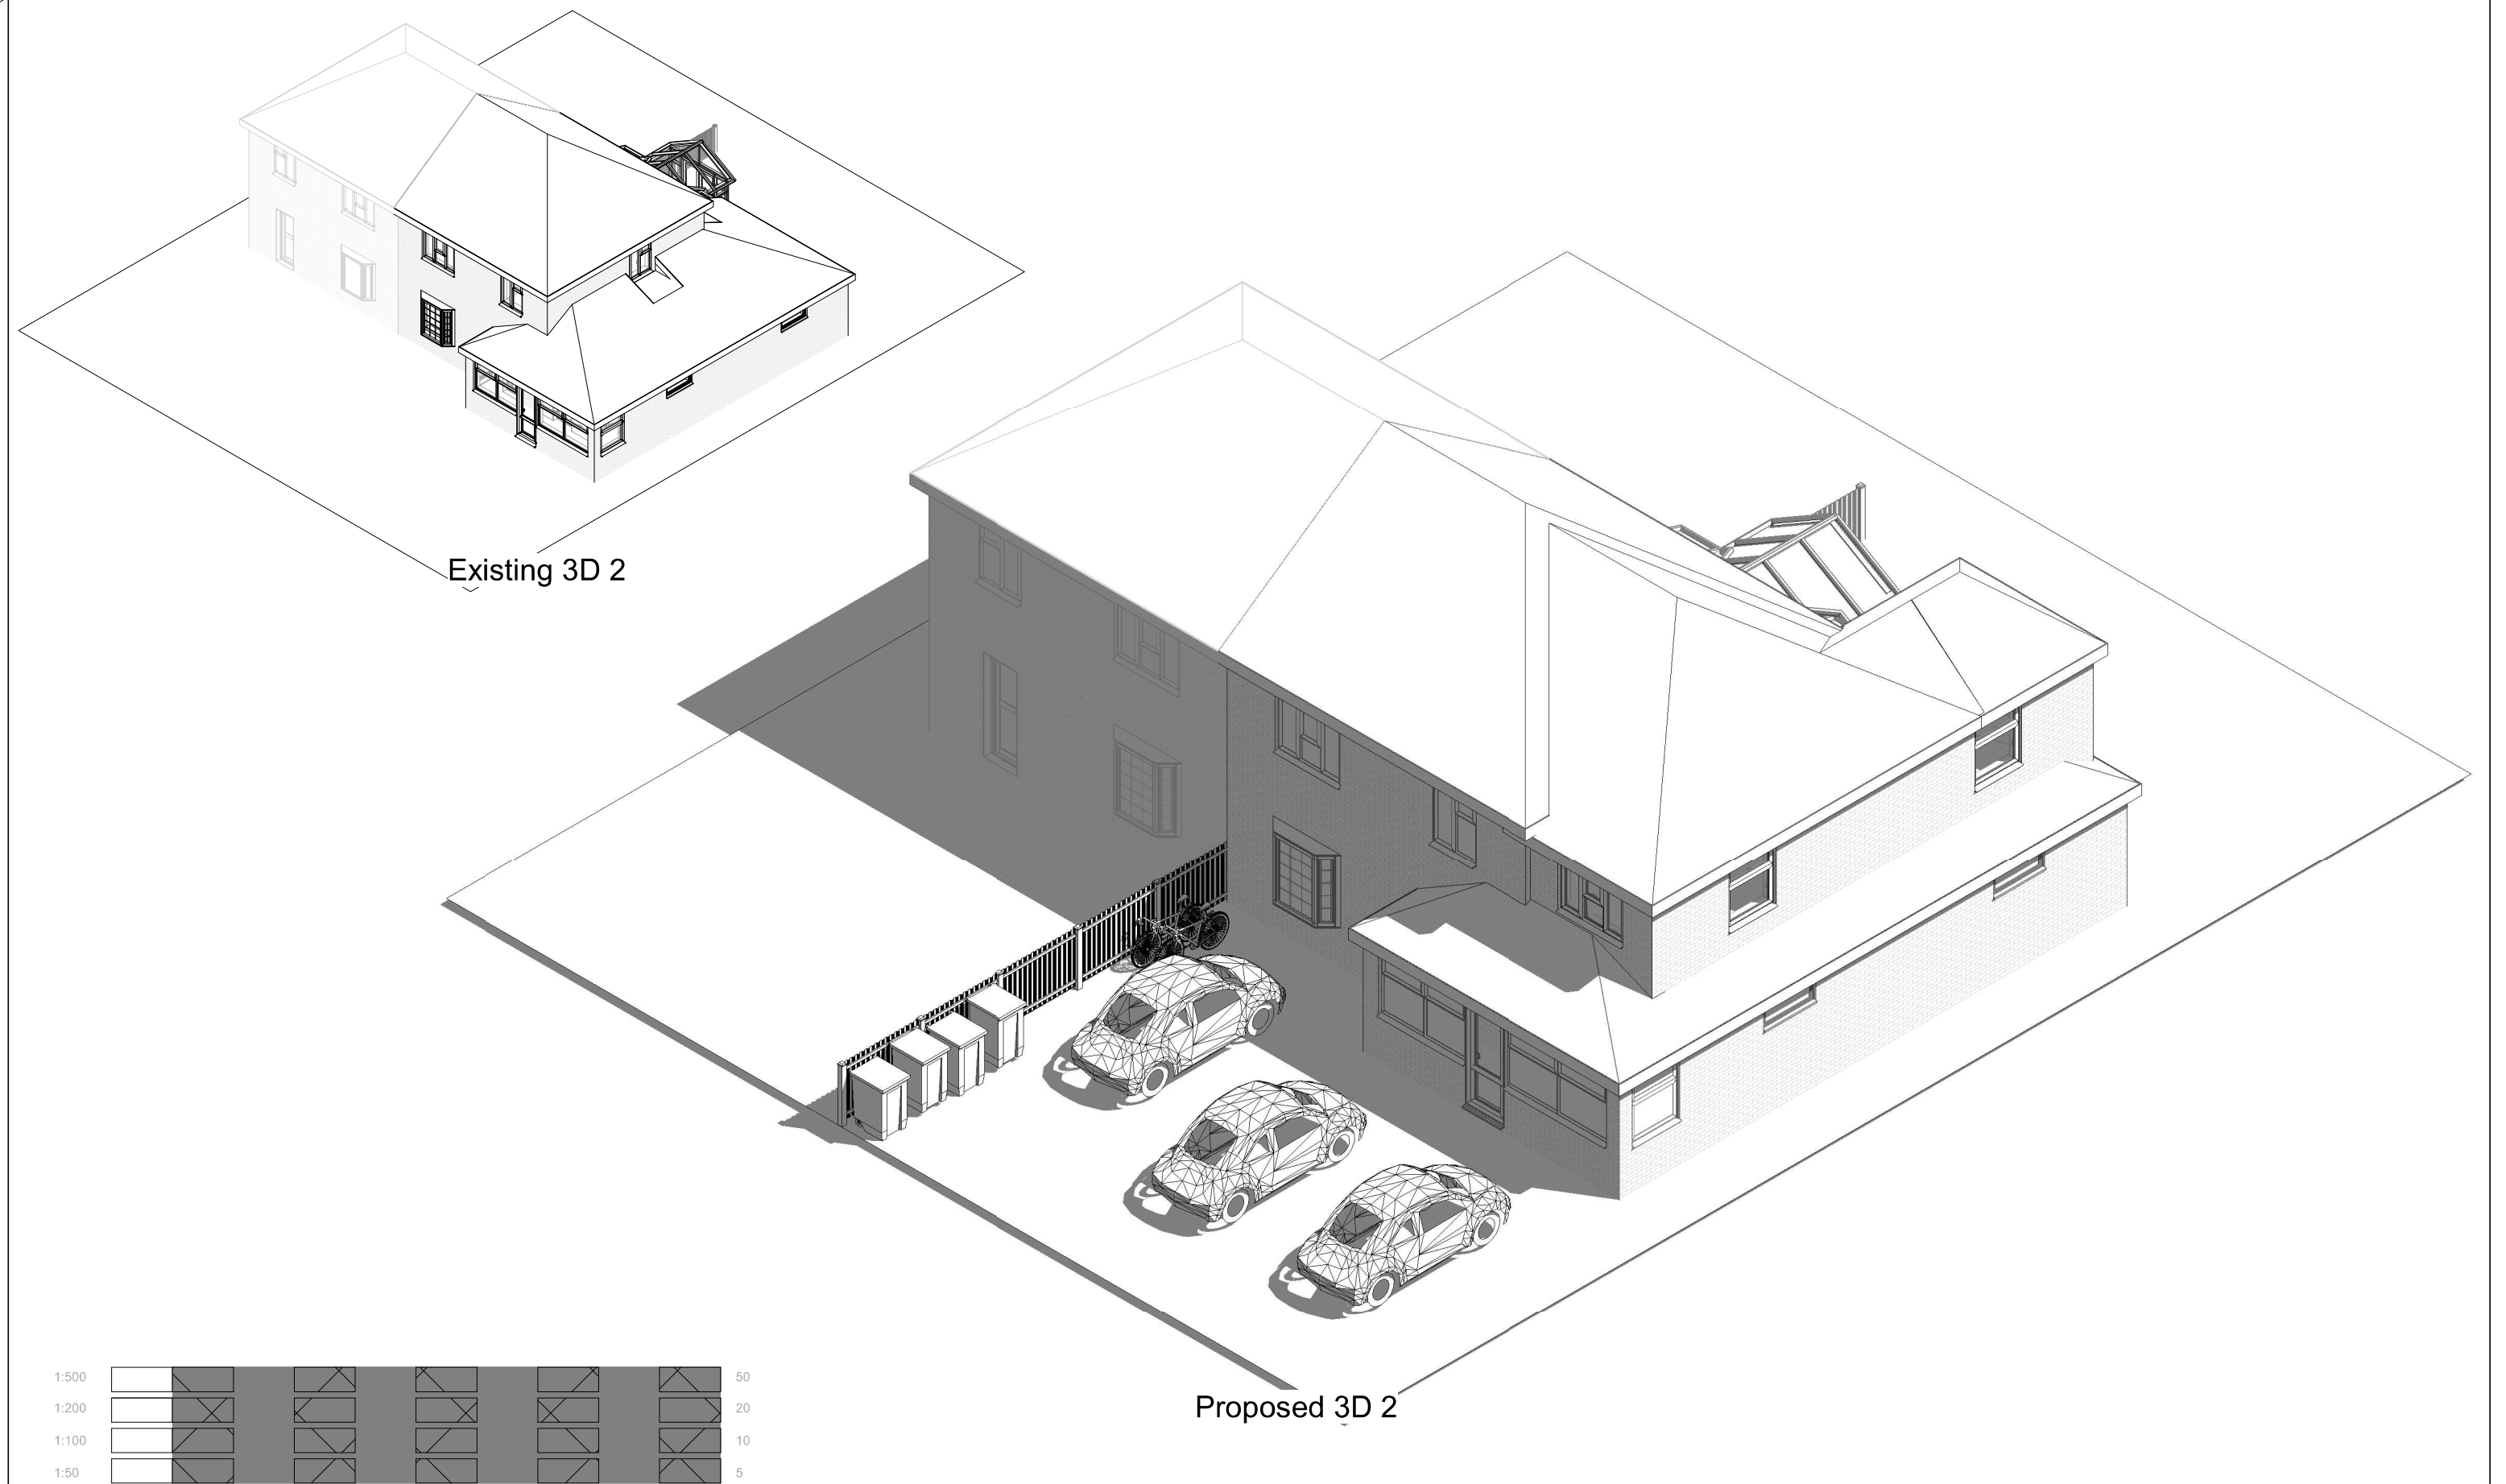

1:500								50
1:200								20
1:100								10
1:50								5



All measurement to be checked on site prior to any commenment
(C) Copyright of Parkers Design (Southern) Limited. Any reproduction of these drawings will require written authority from the copyright owner.

Parkers Design Limited - The Studio @ 90, PO9 2PR

www.pexd.co.uk - info@pexd.co.uk - 07776 008822

PROJECT
501 Dunsbury Way PO9 5BE

SHEET
3D 2

CLIENT
Pennington

Date
Issue Date
Scale (@ A3)

Drawn by	SW	DRAWING NUMBER	REV
Checked by	SR	P 7	