


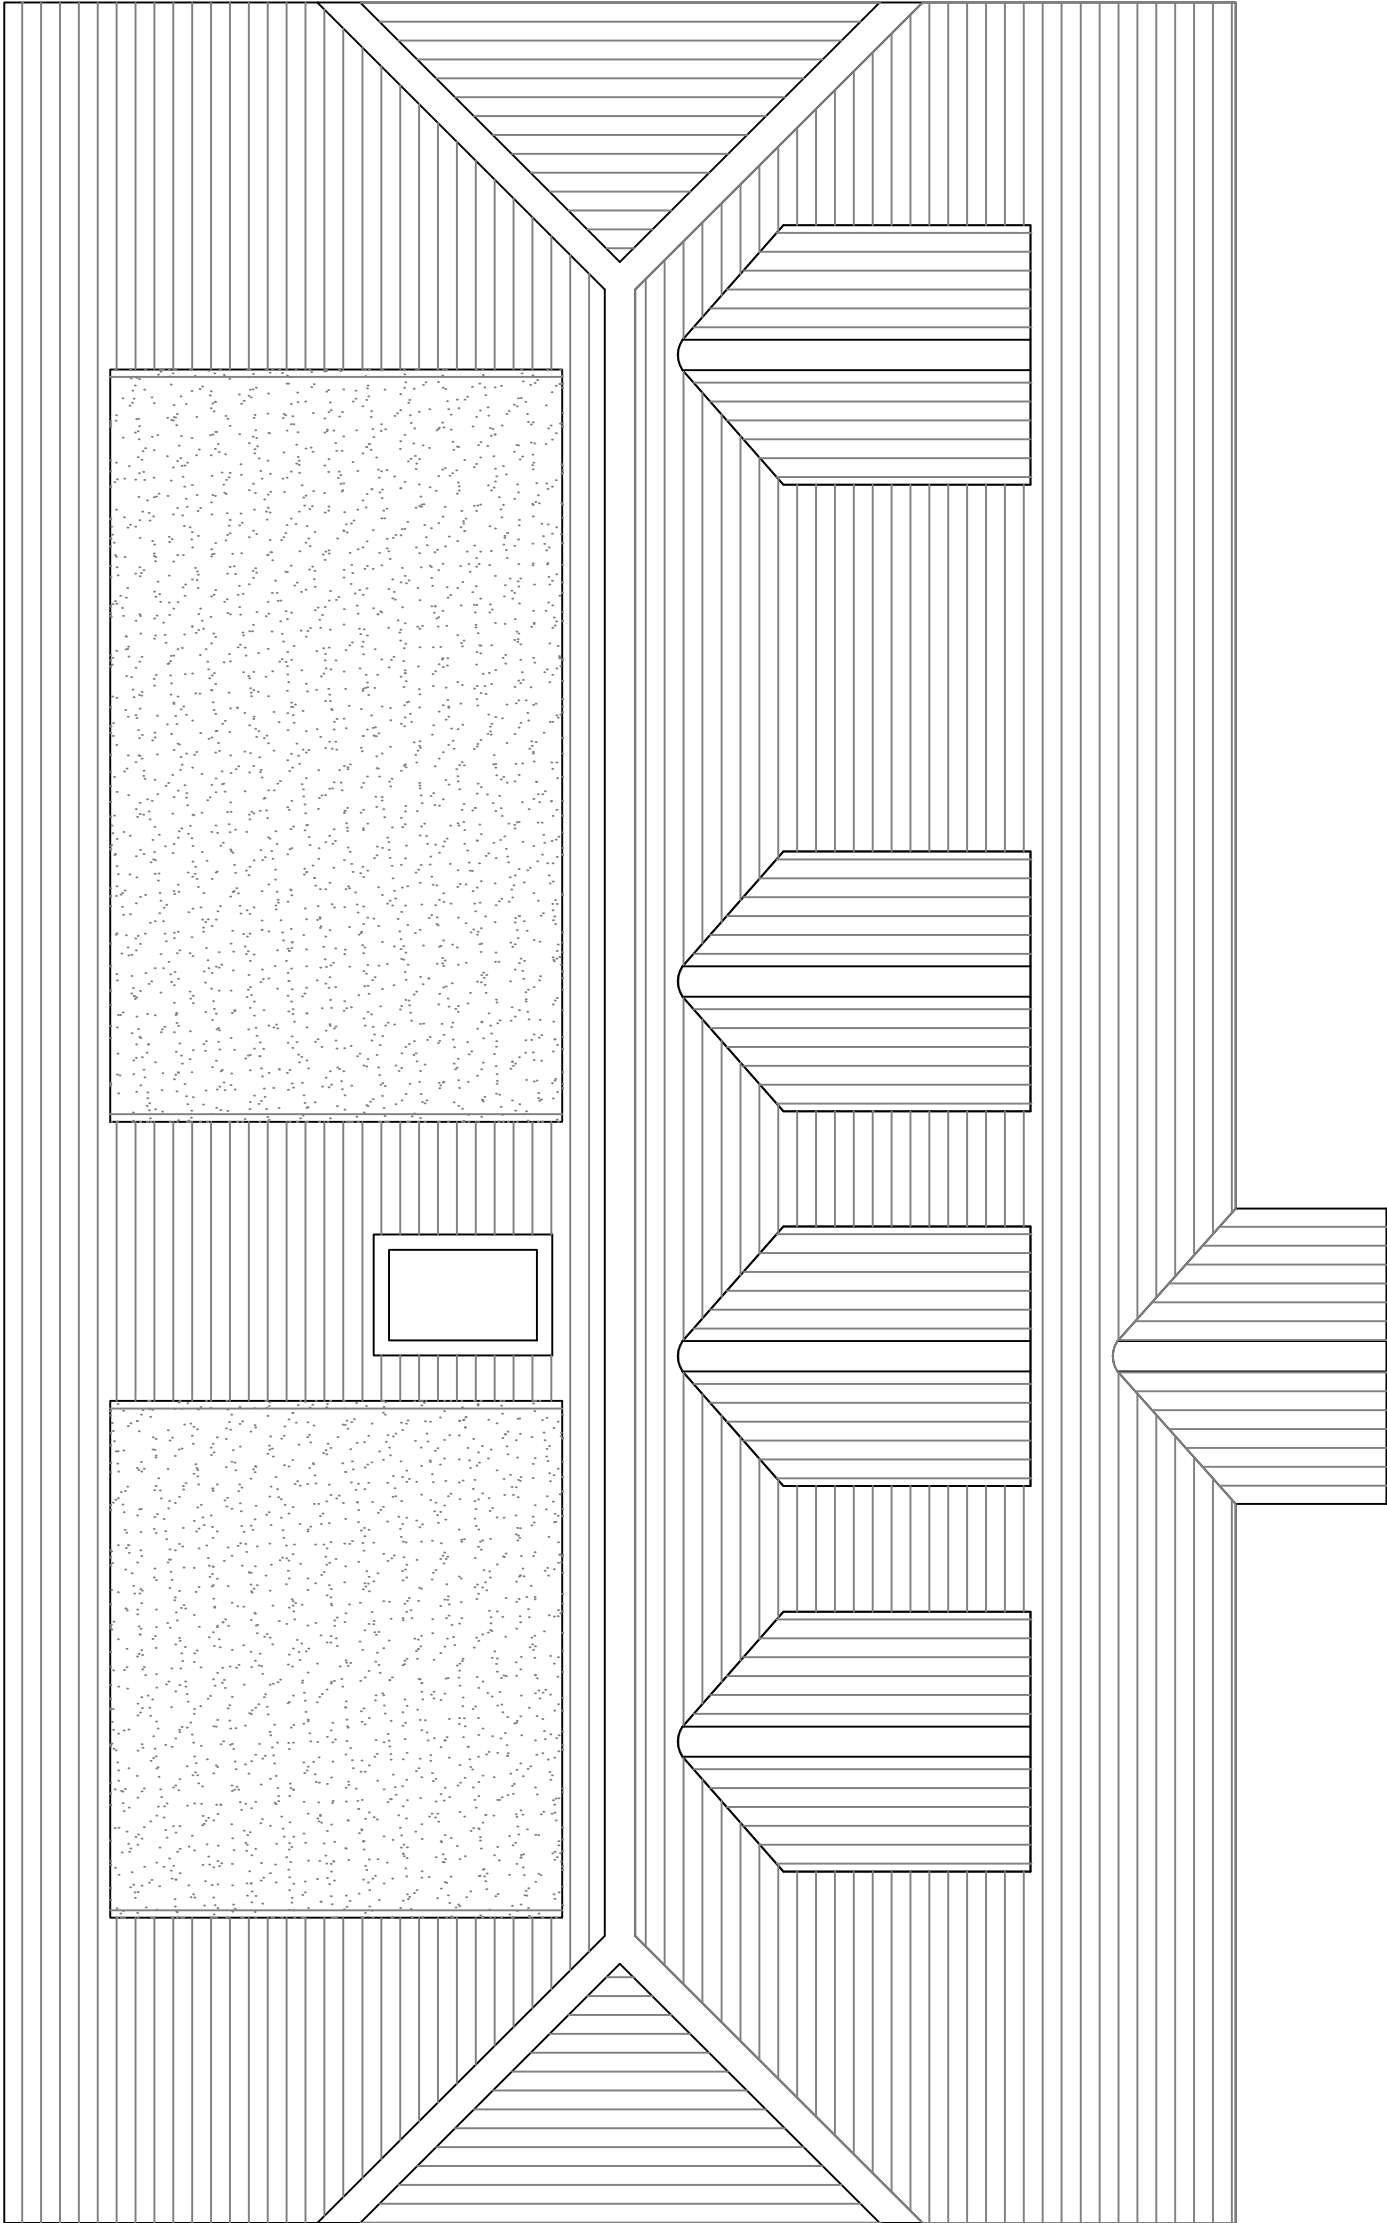

PROPOSED ROOF

Copyright is reserved by GBS Designs and is issued on the condition that it is not copied or disclosed without the prior written consent of GBS Designs.

All dimensions to be checked on site

All structural elements to be specified by a suitably qualified structural engineer.

REV	DESCRIPTION	DRAWN	DATE
-	Initial design	GBS	06.12.21
A	Internal and external changes to ground floor	GBS	09.12.21

Drawing Ref

59 DEVERELL 07

Scale at A1

1:25

Scale at A3

1:50

Date

06 DEC 2021

Drawn By

GBS

Drawing Title

59 Deverell Place,
Widley,
Waterlooville,
Hampshire,
PO7 5ED.



CAD - ARCHITECTURE - DESIGN

6 Shillinglee Waterlooville
Hampshire PO7 5RW
Tel 023 9225 8315
www.gbsimages.co.uk