


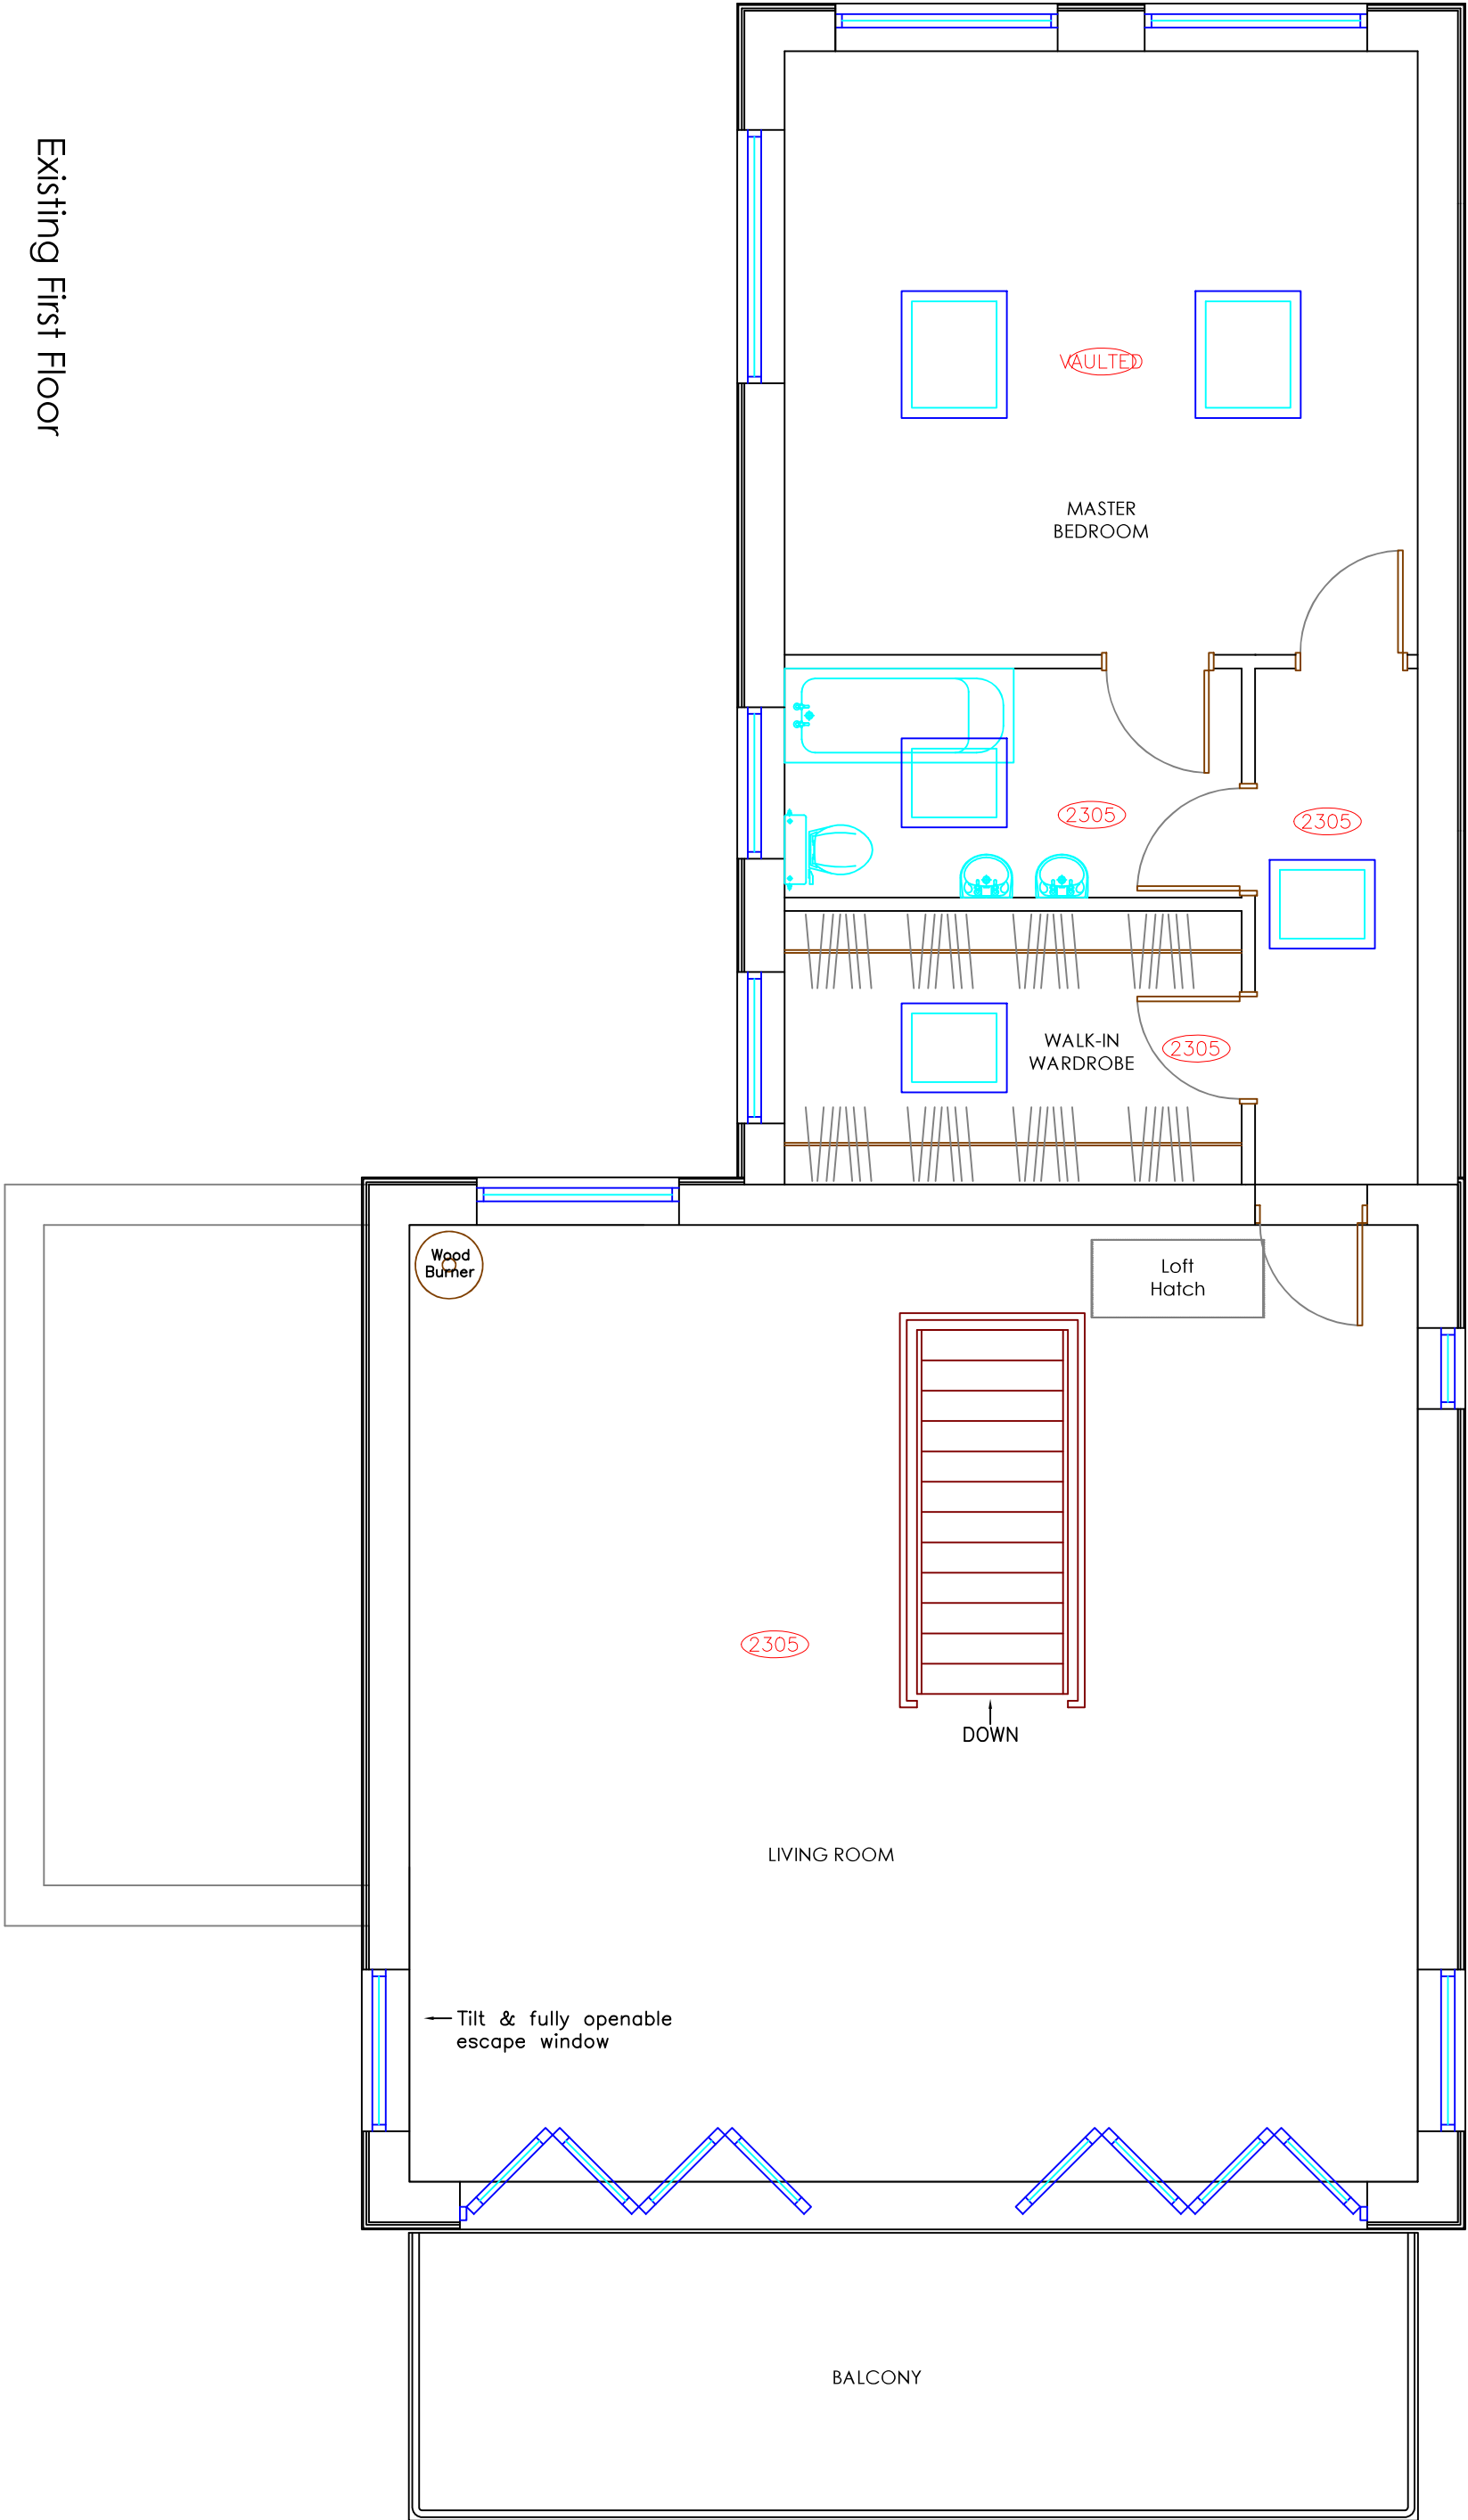

Existing First Floor

Copyright is reserved by GBS Designs and is issued on the condition that it is not copied or disclosed by or to any unauthorised persons without prior consent in writing from GBS Designs.

All dimensions to be checked on site

All structural elements to be specified by a suitably qualified structural engineer.

| REV | DESCRIPTION    | DRAWN | DATE     |
|-----|----------------|-------|----------|
| -   | Initial design | GBS   | 09.08.22 |
|     |                |       |          |
|     |                |       |          |
Scale Bar

0

1

2

3

4

5

Drawing Ref

HADLEY3 03

Scale of A1

1:25

Scale of A3

1:50

Date

09 AUG 2022

Drawn by

GBS

Address

48 Bembridge Drive

Hayling Island

Hampshire

PO11 9LU

CAD - ARCHITECTURE - DESIGN

gbs

designs

6 Shillingde Waterlooville

Hampshire PO7 5RW

Tel 023 9225 8315

www.gbsimoges.co.uk