



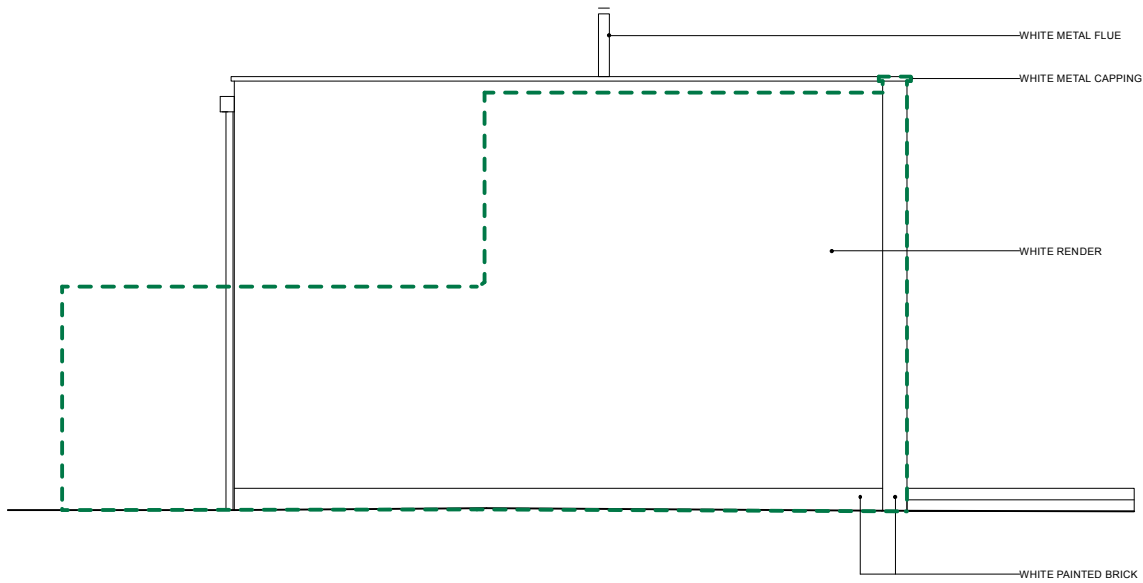


03. EAST ELEVATION - PROPOSED

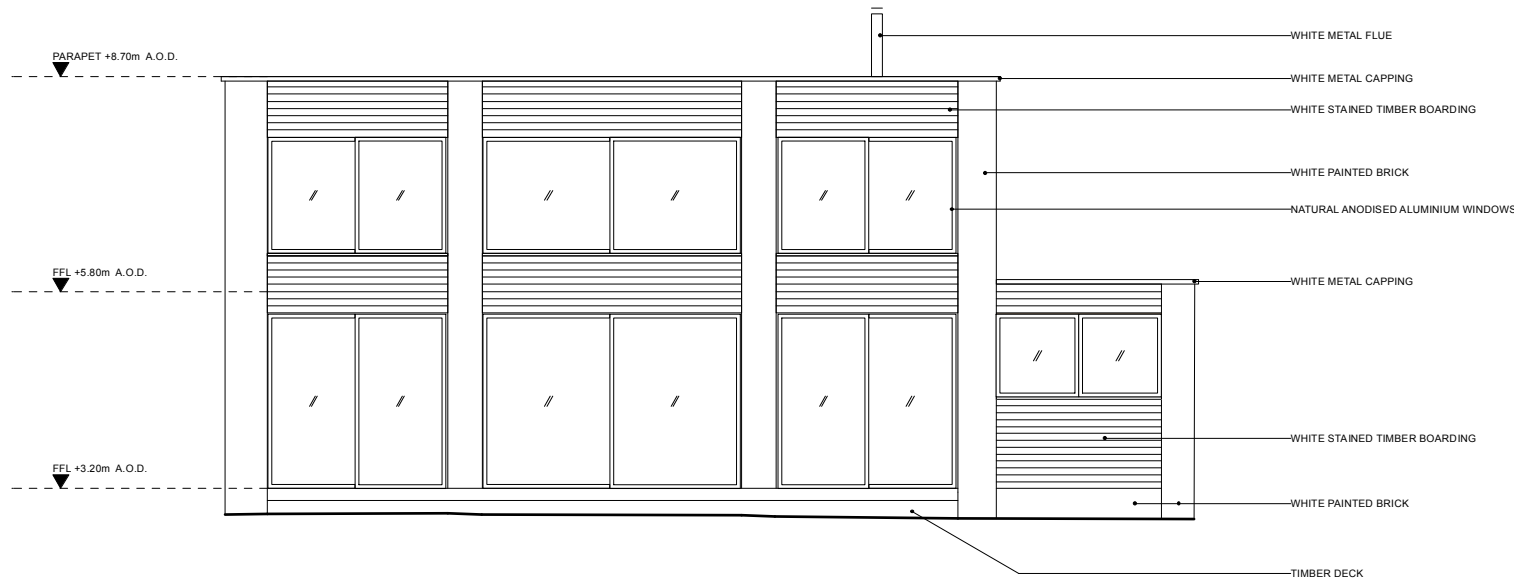


04. NORTH ELEVATION - PROPOSED



02. 3D VIEWS OF PROPOSED DWELLING

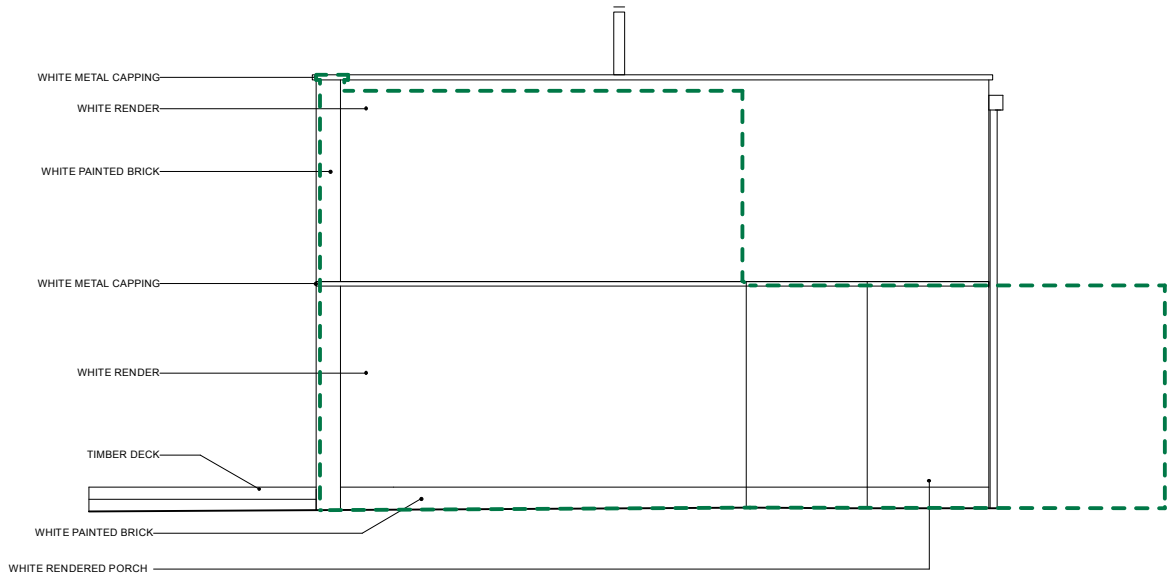

01. WEST ELEVATION - PROPOSED

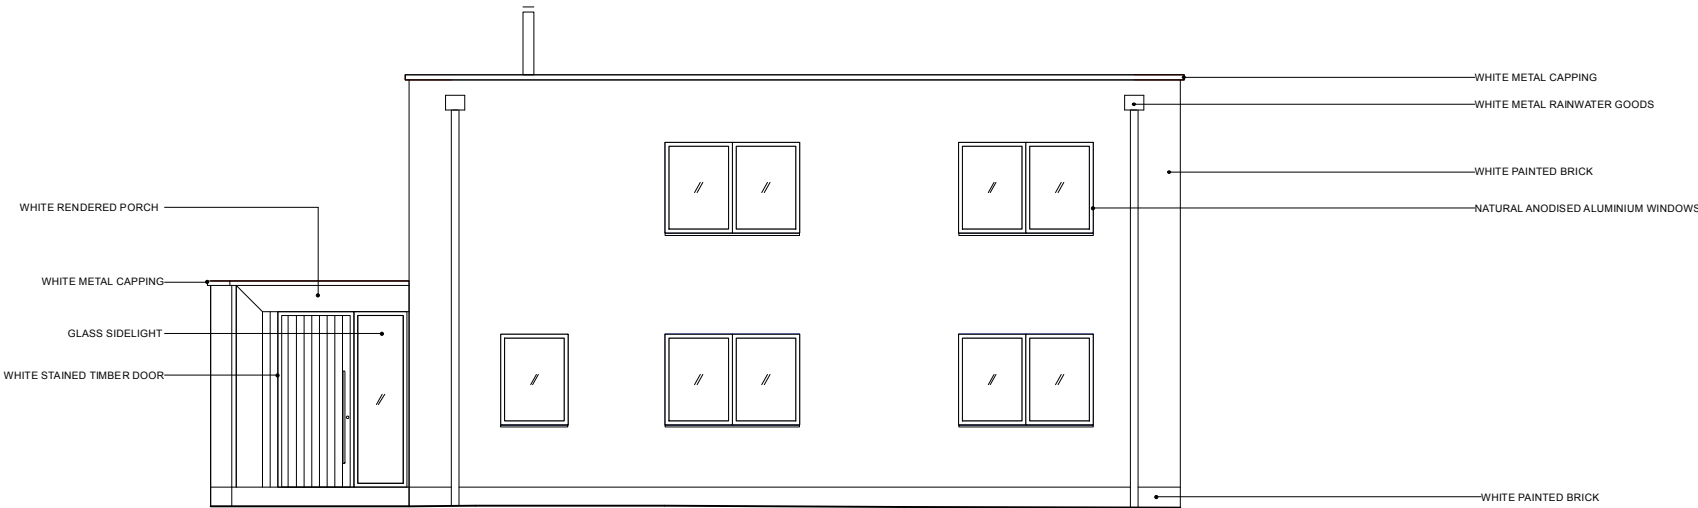

05. SOUTH ELEVATION - PROPOSED