

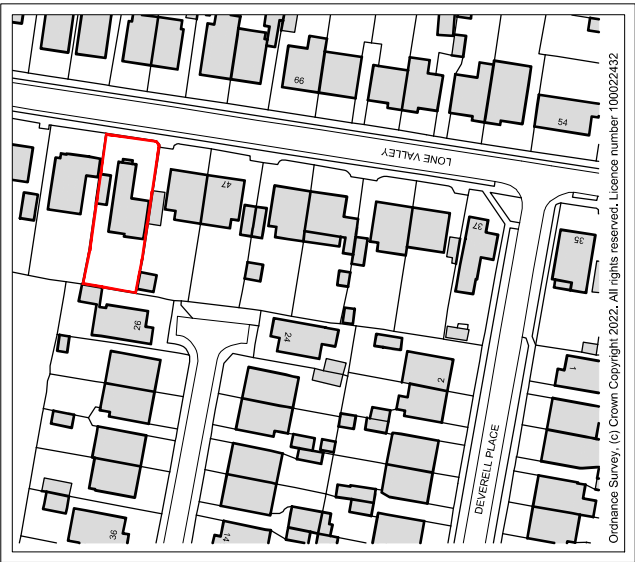



This drawing may be scaled with reference to the scale bar for planning application purposes only. Do not scale for any other purpose, use only annotated dimensions. All dimensions are to be checked by parties using the drawing, and any errors or omissions are to be reported to James Potter Associates Ltd.

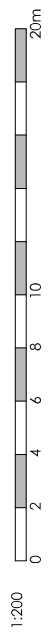

BLOCK PLAN
SCALE 1:200

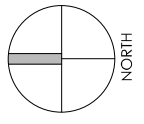

LOCATION PLAN
SCALE 1:1250

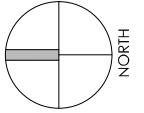

Ordnance Survey, (c) Crown Copyright 2022. All rights reserved. Licence number 100022432

Rev.	Date	Note	Author	Checked
-	dd/mm/yy	Note	XXX	XXX

Project	SINGLE/DOUBLE STOREY EXTENSIONS 51 LONE VALLEY LANE WIDLEY PO7 5EB			Drawing	BLOCK & LOCATION PLAN	
				Job-Dwg Number	22057-PL-001	
Client	GRAHAM WRIGHTON			JPA JAMES POTTER ASSOCIATES www.jpa.design JPA - PORTSMOUTH 117 Highland Road, Southsea, PO4 9DD T: +44(0)2394 002 897		
Status	PLANNING					
Scale	1:200/1:1250	Sheet Size				A3
Author	RH	Checked	JP			Date