


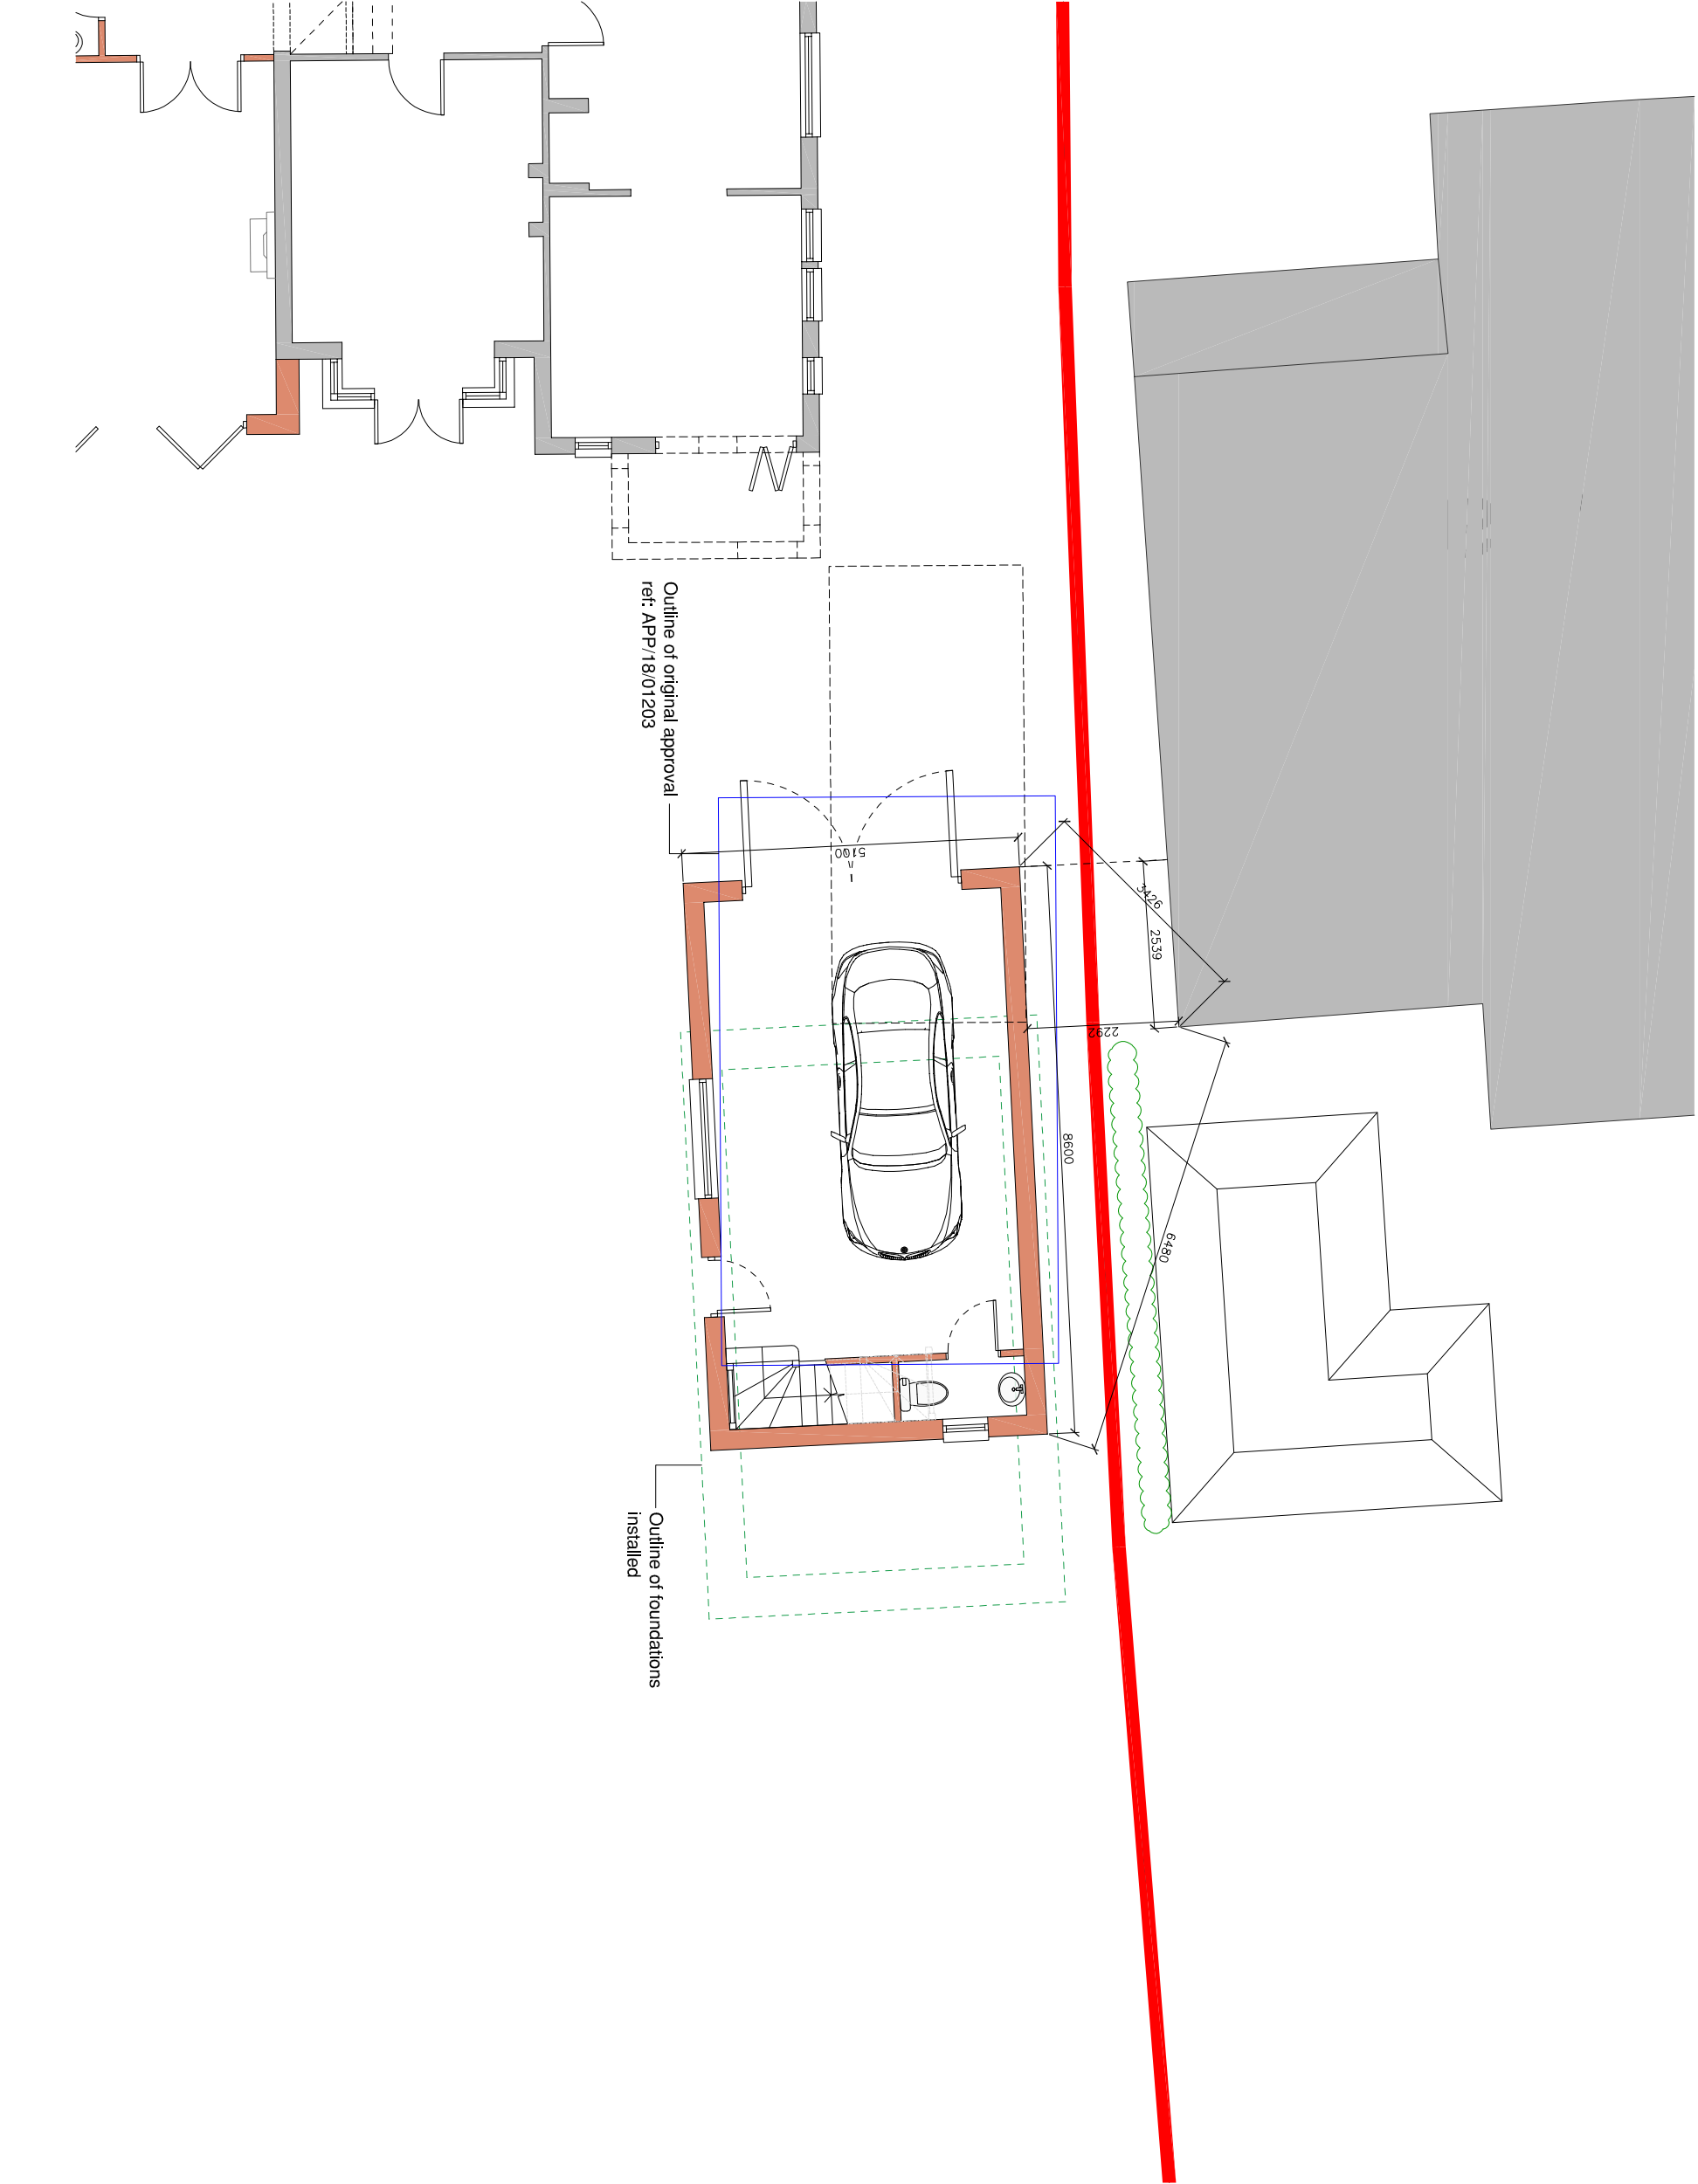

|                                               |                |         |     |
|-----------------------------------------------|----------------|---------|-----|
| <div><div>VR</div><div>design</div></div>     |                |         |     |
| PLANNING                                      |                |         |     |
| project13 Langstone Road<br>Havant<br>PO9 1RA |                |         |     |
| detailSite Setting Out Plan                   |                |         |     |
| dateJul 2022                                  | statusPlanning | job no. | rev |
| a1 scale: a3 scale<br>As indicated            | 1005-PD104     |         |     |