


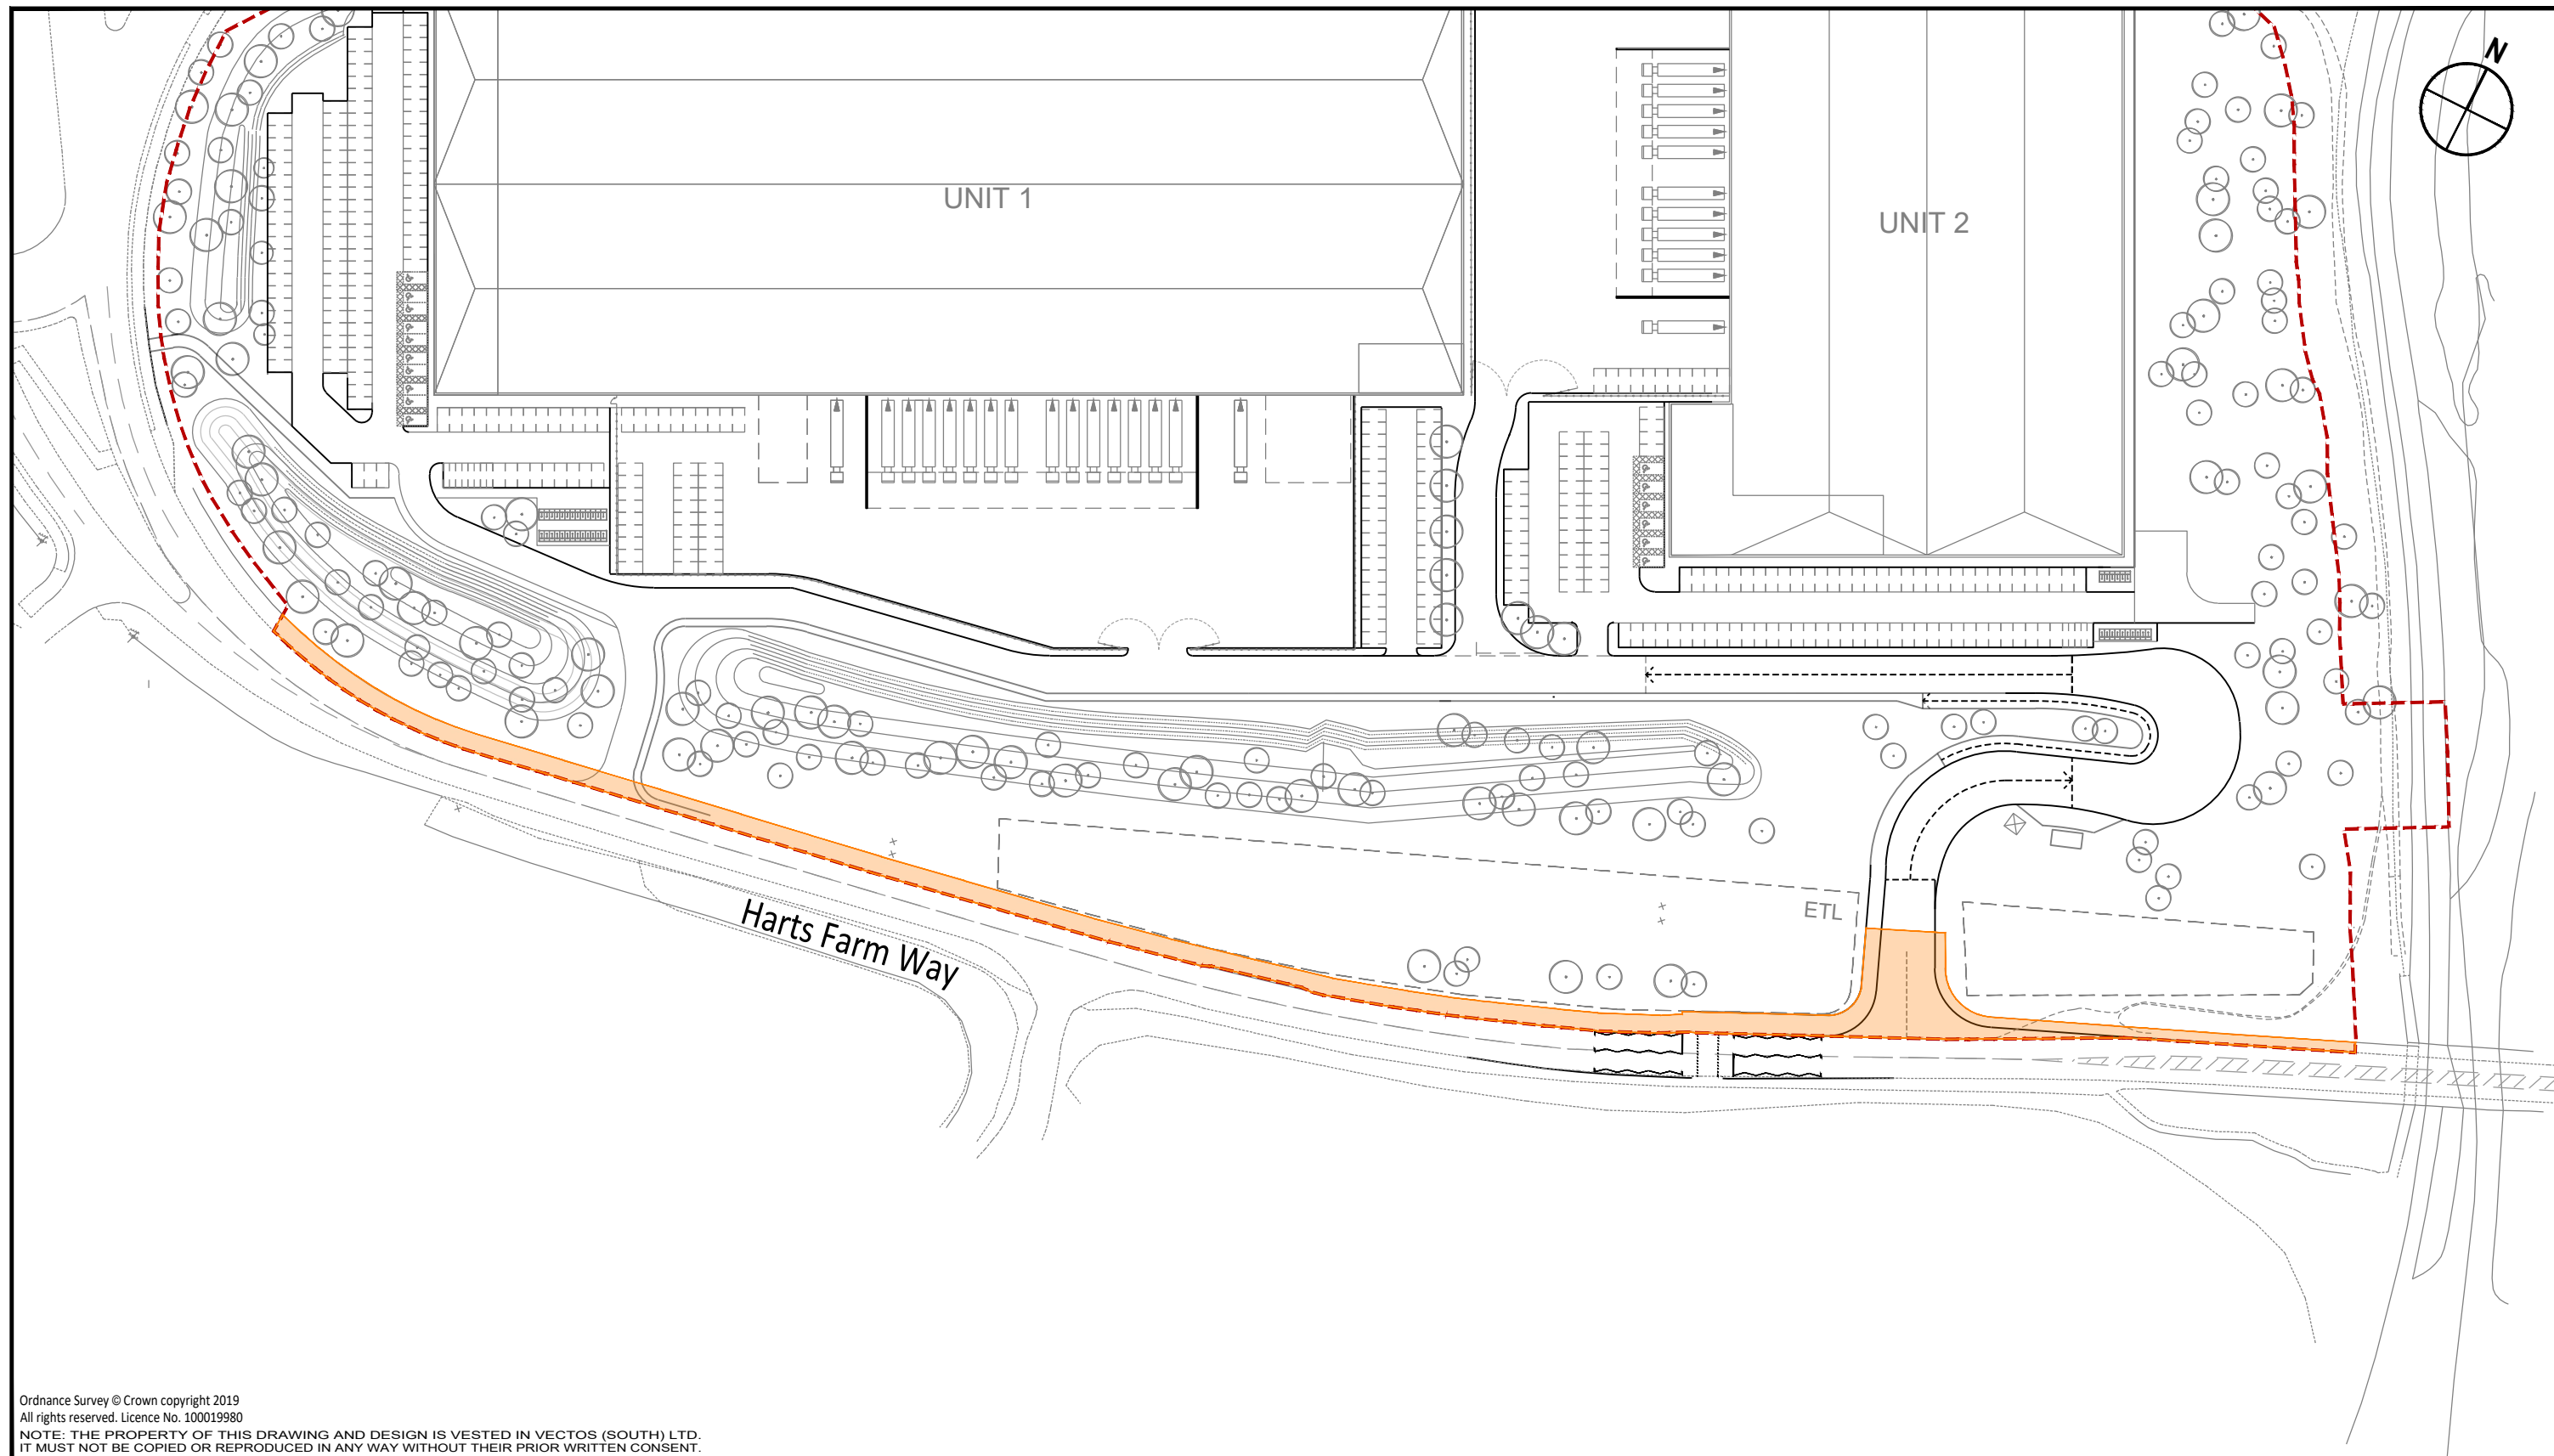

Ordnance Survey © Crown copyright 2019
All rights reserved. Licence No. 100019980
NOTE: THE PROPERTY OF THIS DRAWING AND DESIGN IS VESTED IN VECTOS (SOUTH) LTD.
IT MUST NOT BE COPIED OR REPRODUCED IN ANY WAY WITHOUT THEIR PRIOR WRITTEN CONSENT.

REV.	DETAILS	DRAWN	CHECKED	DATE
-	-	-	-	-

Notes:

1. This is not a construction drawing and is intended for illustrative purposes only.
2. White lining is indicative only.
3. Layout is based on MSA drawing: 31383-PL-203 Site Layout Option 2

Key

- Site boundary
- Extent of land to be adopted as publicly maintainable highway

Harts Farm Way, Havant				Exton Estates	
Highways Adoption Plan				 PART OF 	
DRAWN: JB		CHECKED: AW		DATE: 17.03.2022	
				SCALES: 1:1250 at A3	
				DRAWING NUMBER: 205465/PD14	
				REVISION: -	