





CT Architects Ltd
P&H House,
Riversway Industrial Estate,
Peasmarsh, Surrey
GU3 1LZ

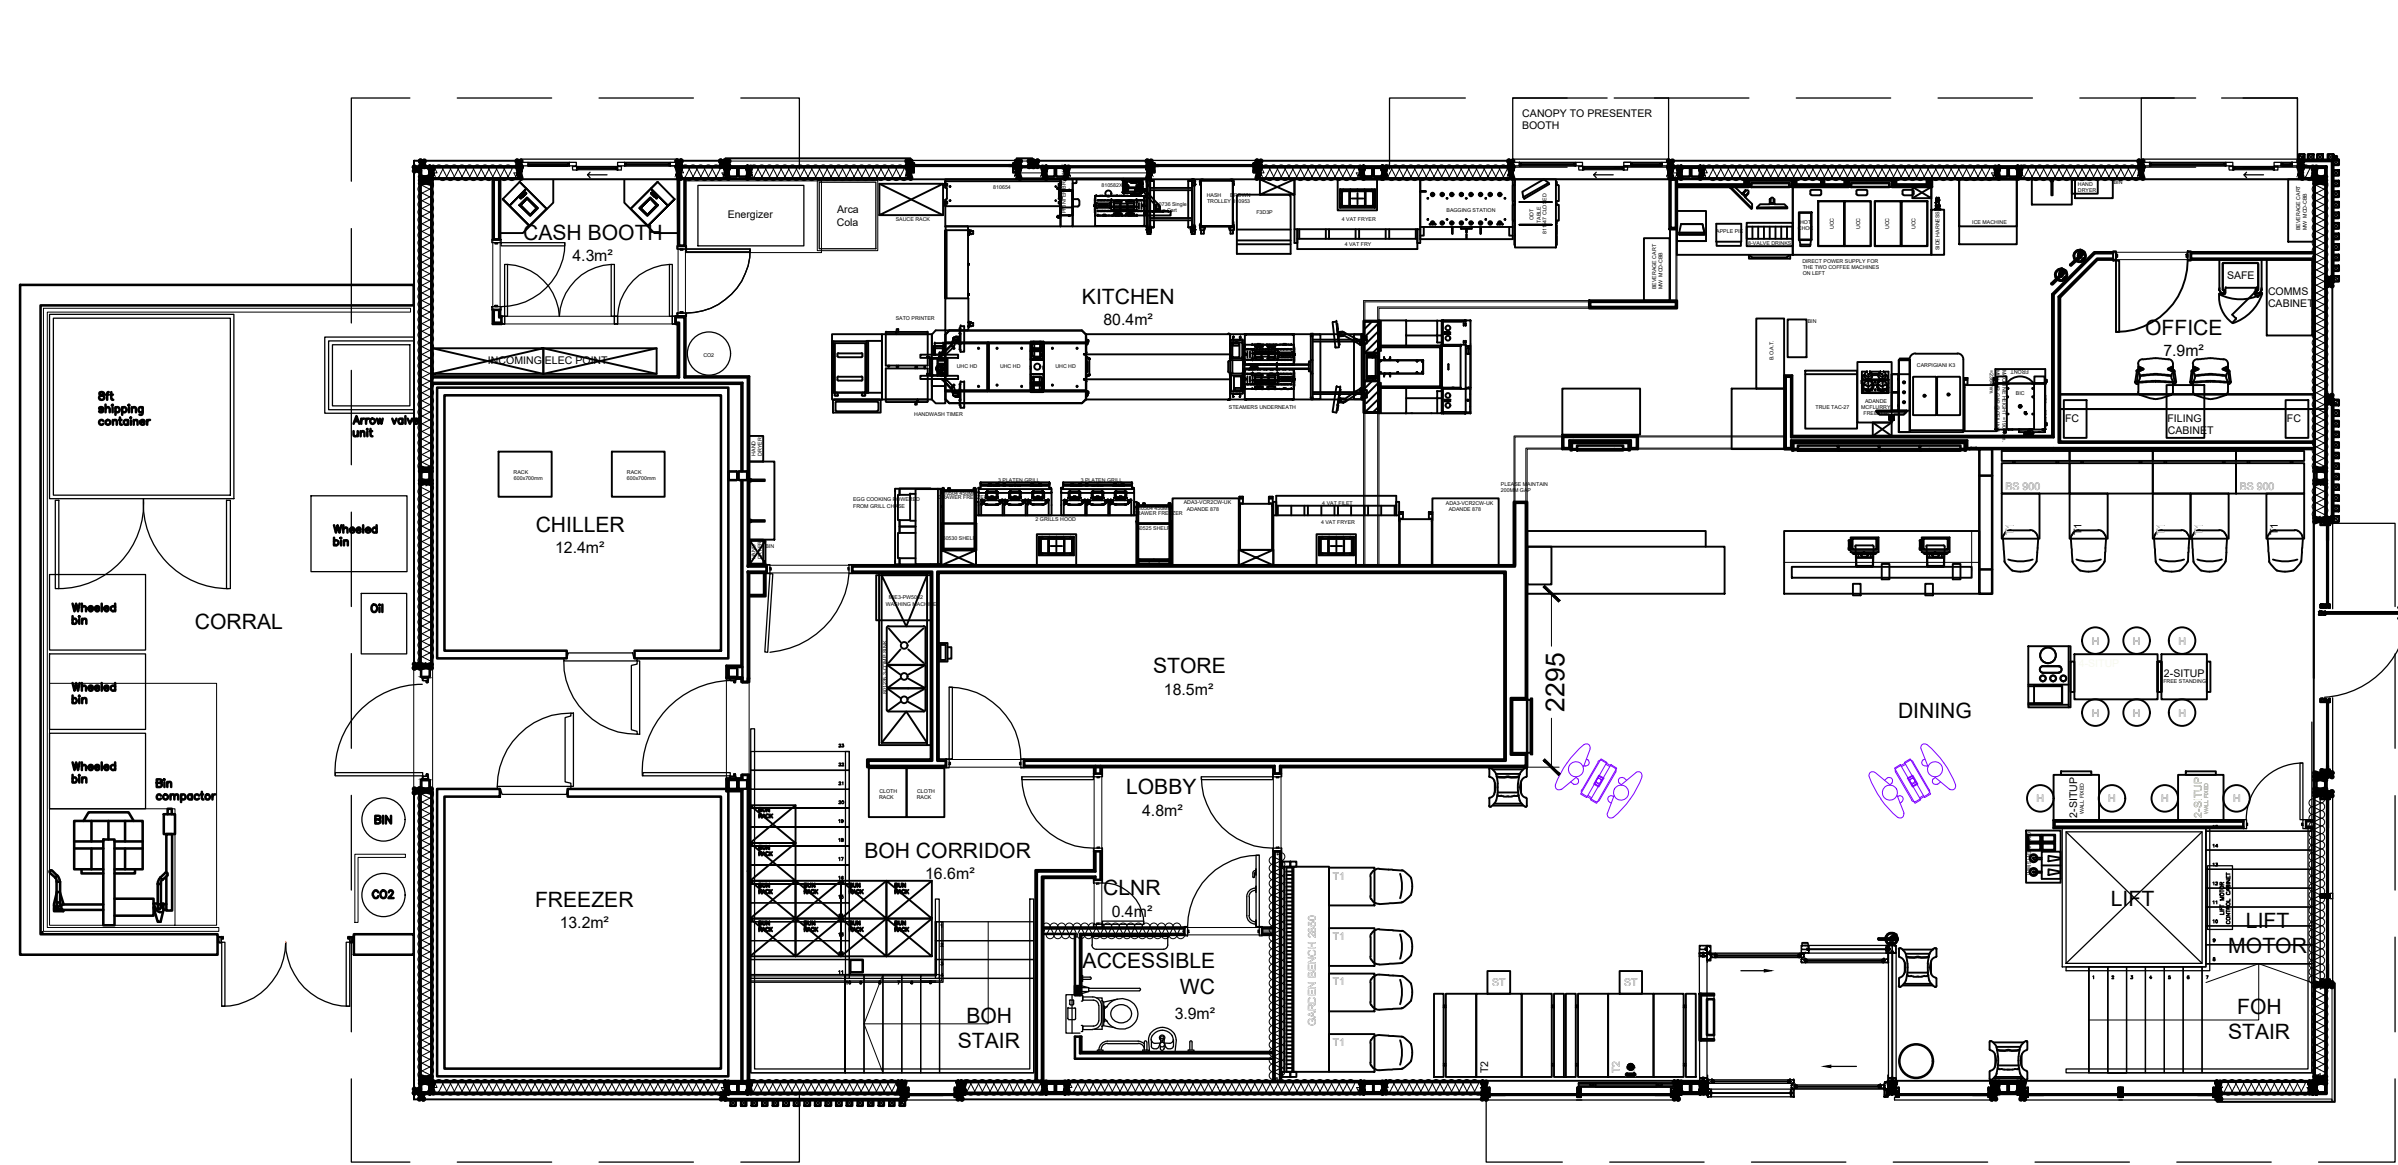

Existing Internal Layout
Scale 1:100

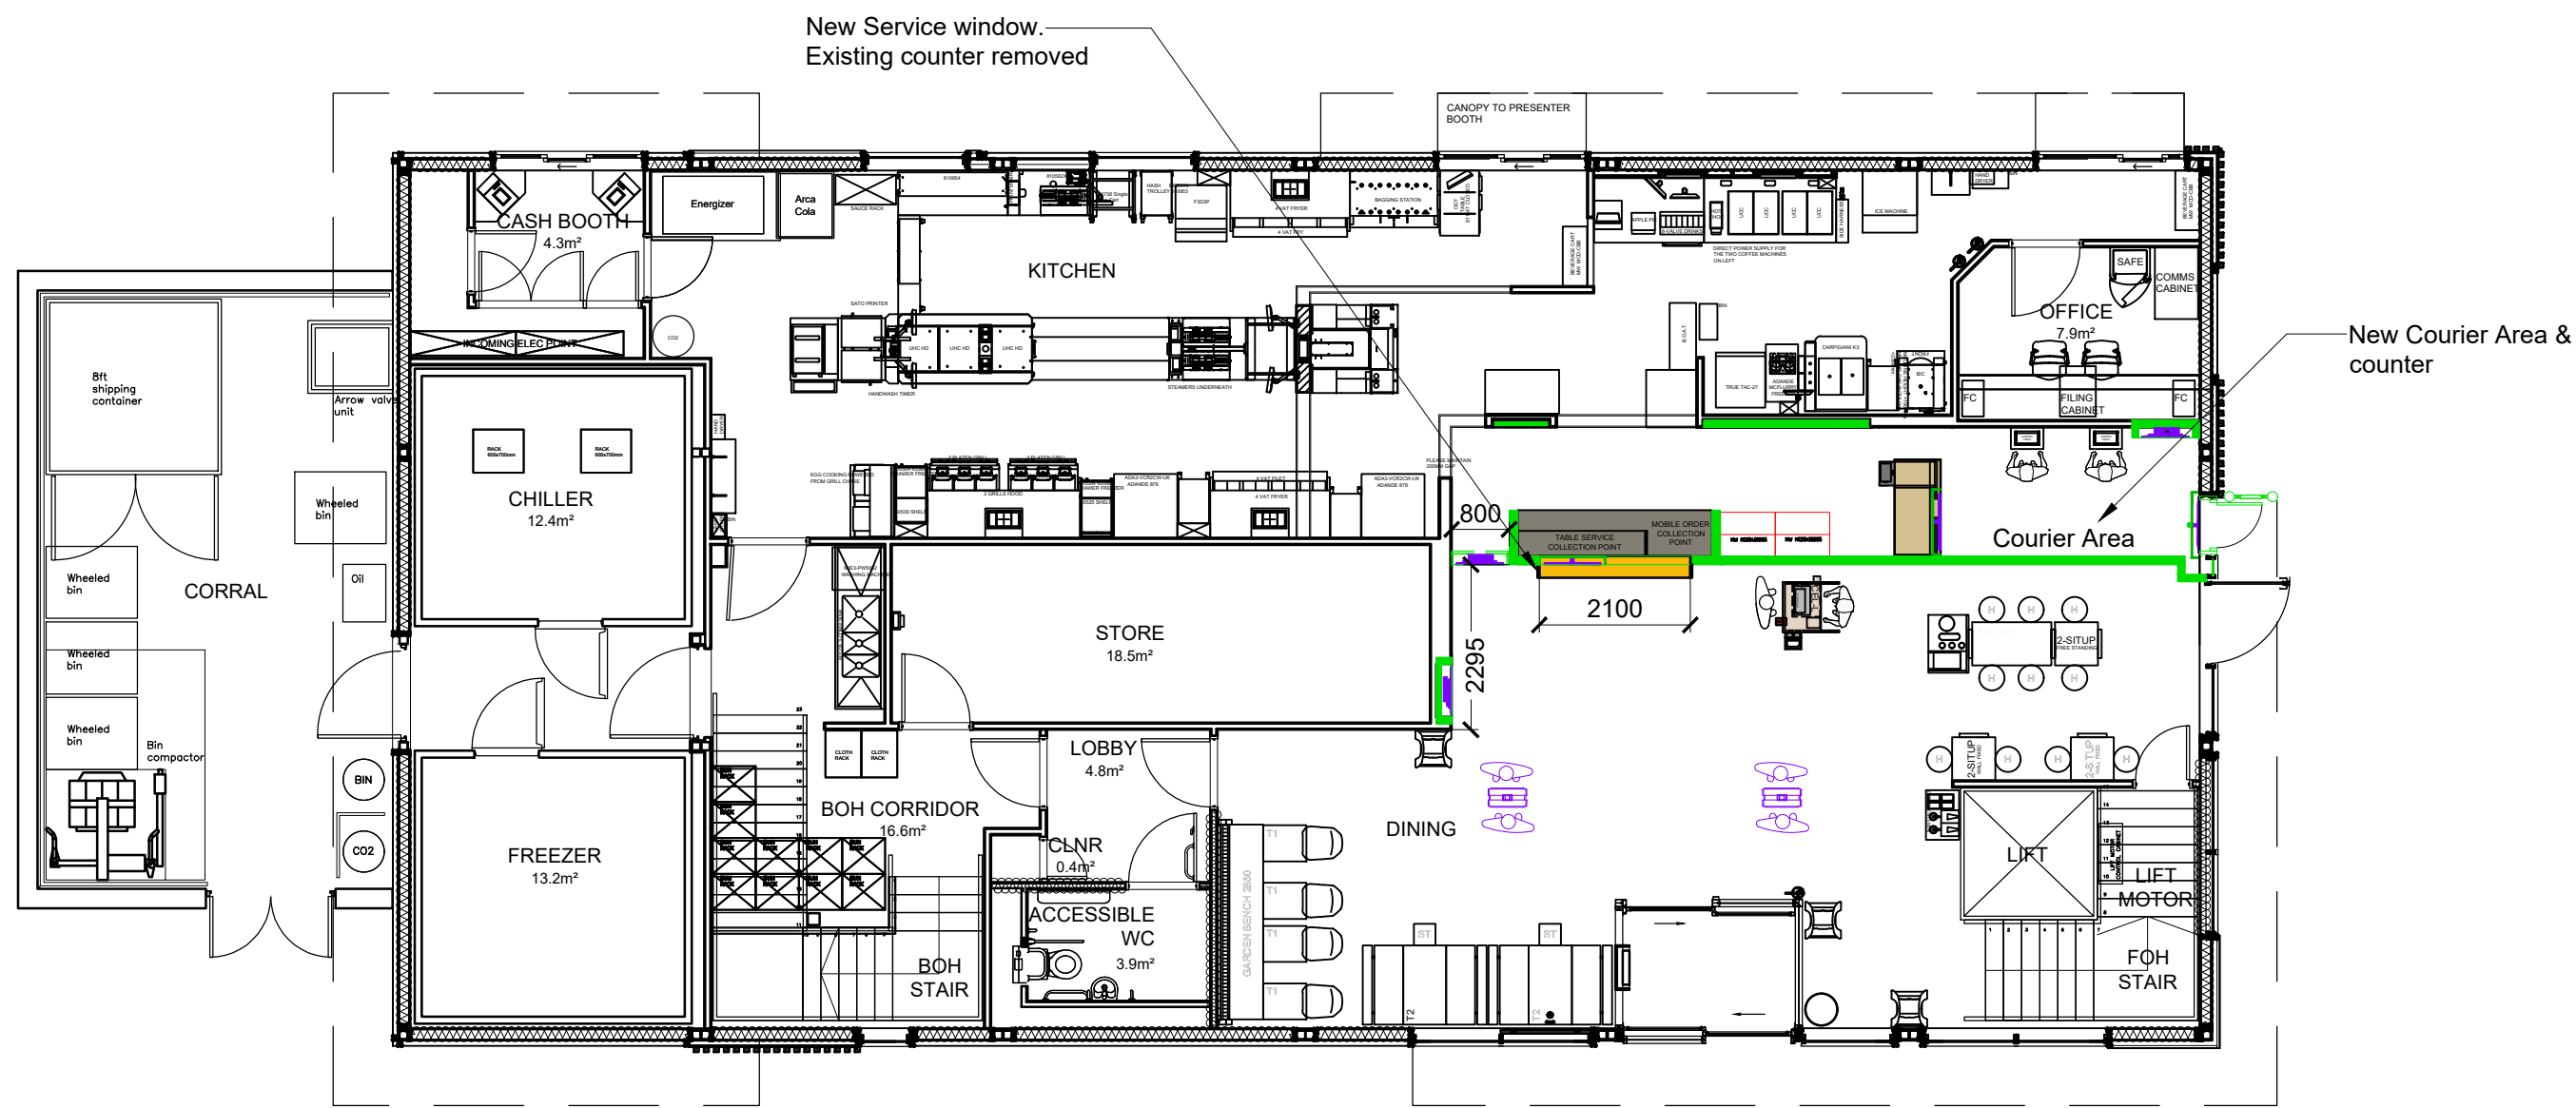

Proposed Internal Layout
Scale 1:100

Colour referencing (McD's European standard)	
	Relocated item(s)
	Item(s) retained in existing location
	New construction
	New item(s)
	Optional/future item(s)

C	22-10-2021	Updated to Client comments	PG	PF
B	12-10-2021	Updated from meeting	PG	PF
A	27-09-2021	First Issue	PG	PF
REV	DATE	DRAWING REVISIONS	BY	CHECKED

This drawing has been reviewed and signed off by McDonald's Restaurants Ltd any errors, changes or discrepancies should be reported to the McDonald's project manager and designers prior to commencing work on site
Name (PM): _____ Date: _____

Signature:

GENERAL NOTES:
All works are to be undertaken in accordance with the Building Regulations and the latest British Standards.
All proprietary materials and products are to be used strictly in accordance with the manufacturers recommendations.
All dimensions to be checked on site prior to construction.

PROPOSED DEVELOPMENT AT
Ellattra Avenue
Waterlooville PO7 7TZ
STORE No: 1498

ON BEHALF OF:
McDonald's Restaurants Ltd
DRAWING TITLE:
Existing & Proposed GA Layouts

DRAWN BY: PG
CHECKED BY: PF
DATE: 27-09-21
DRAWING No: P21-50-1498-06
REV No: C



CT Architects Ltd
P&H House,
Riversway Industrial Estate,
Peasmarsh, Surrey
GU3 1LZ

