
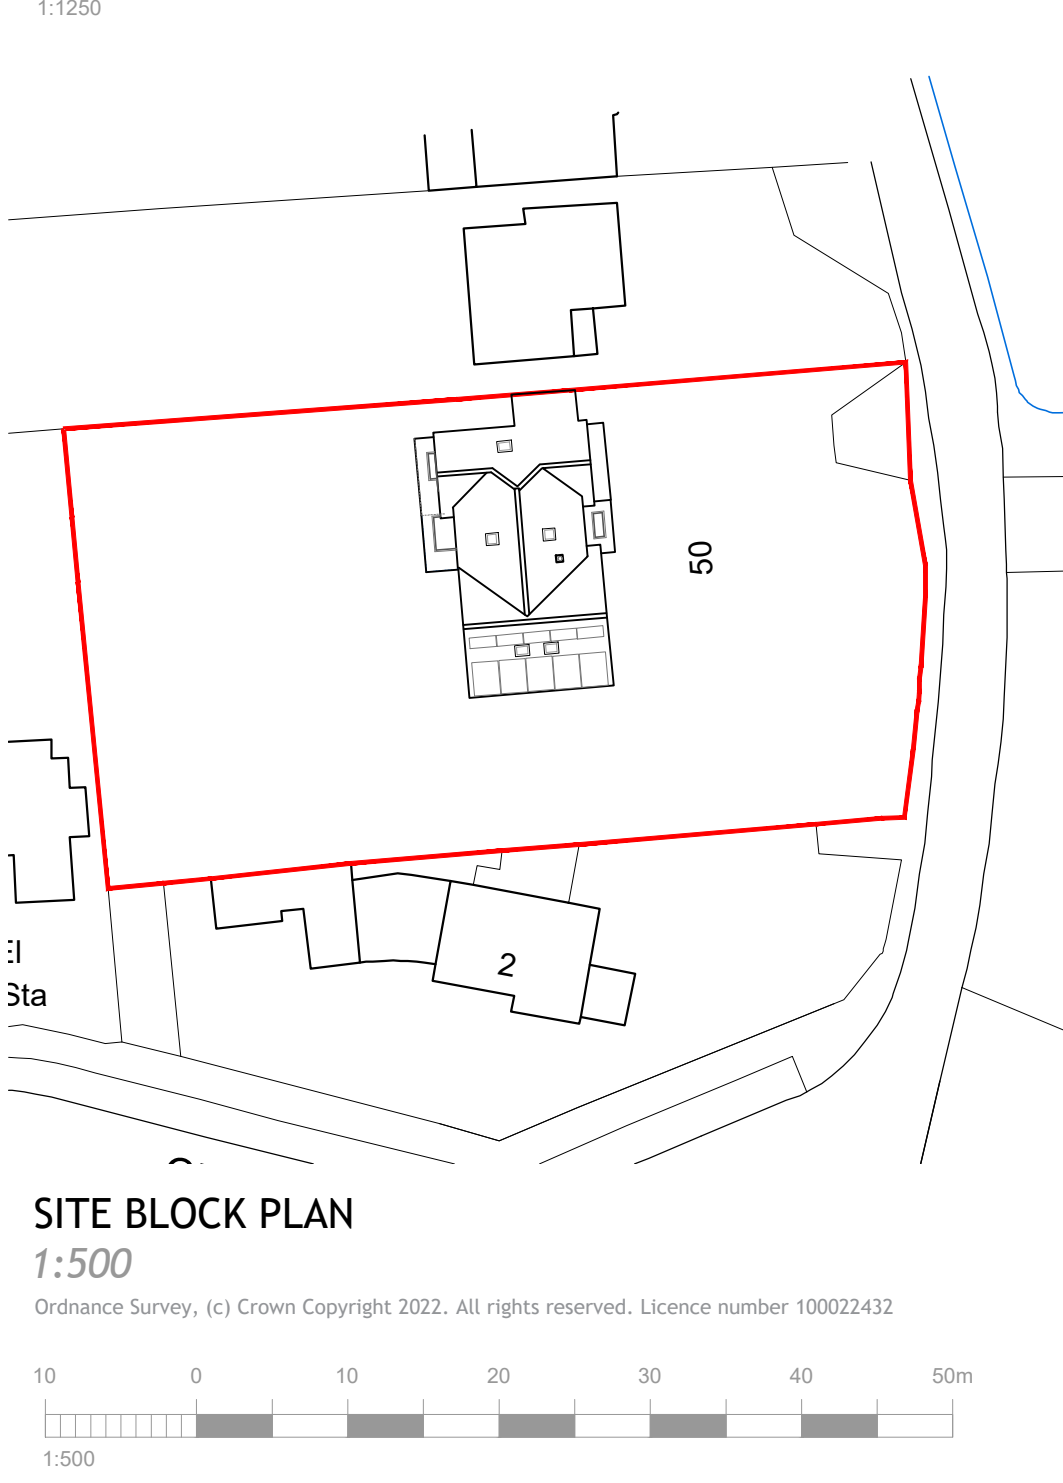
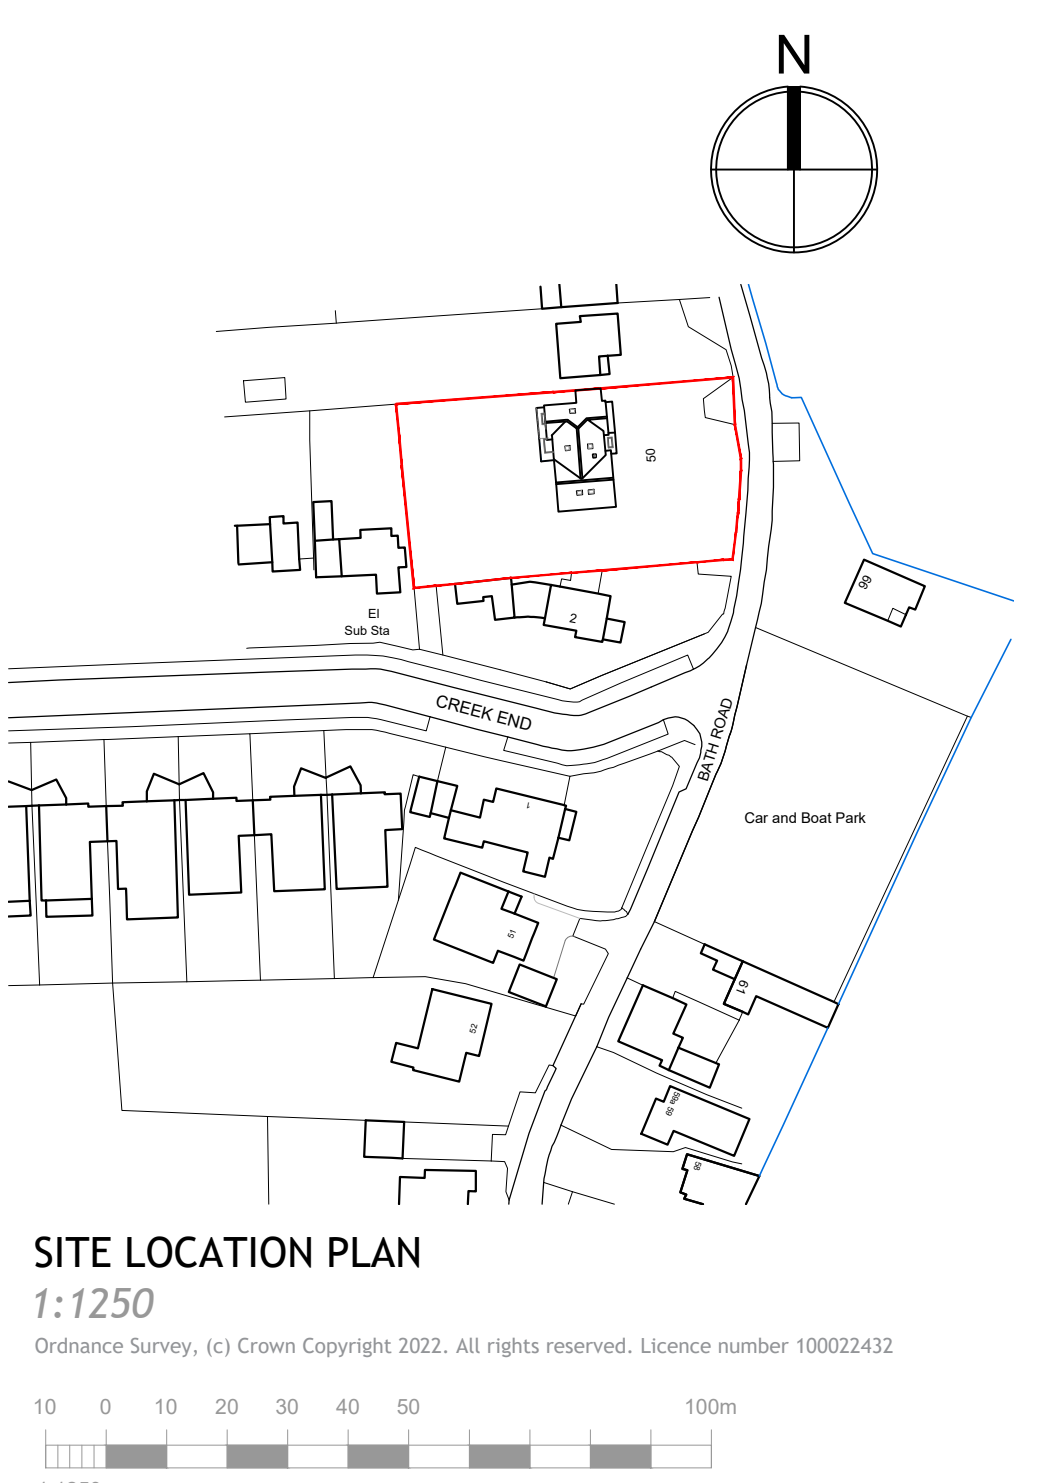
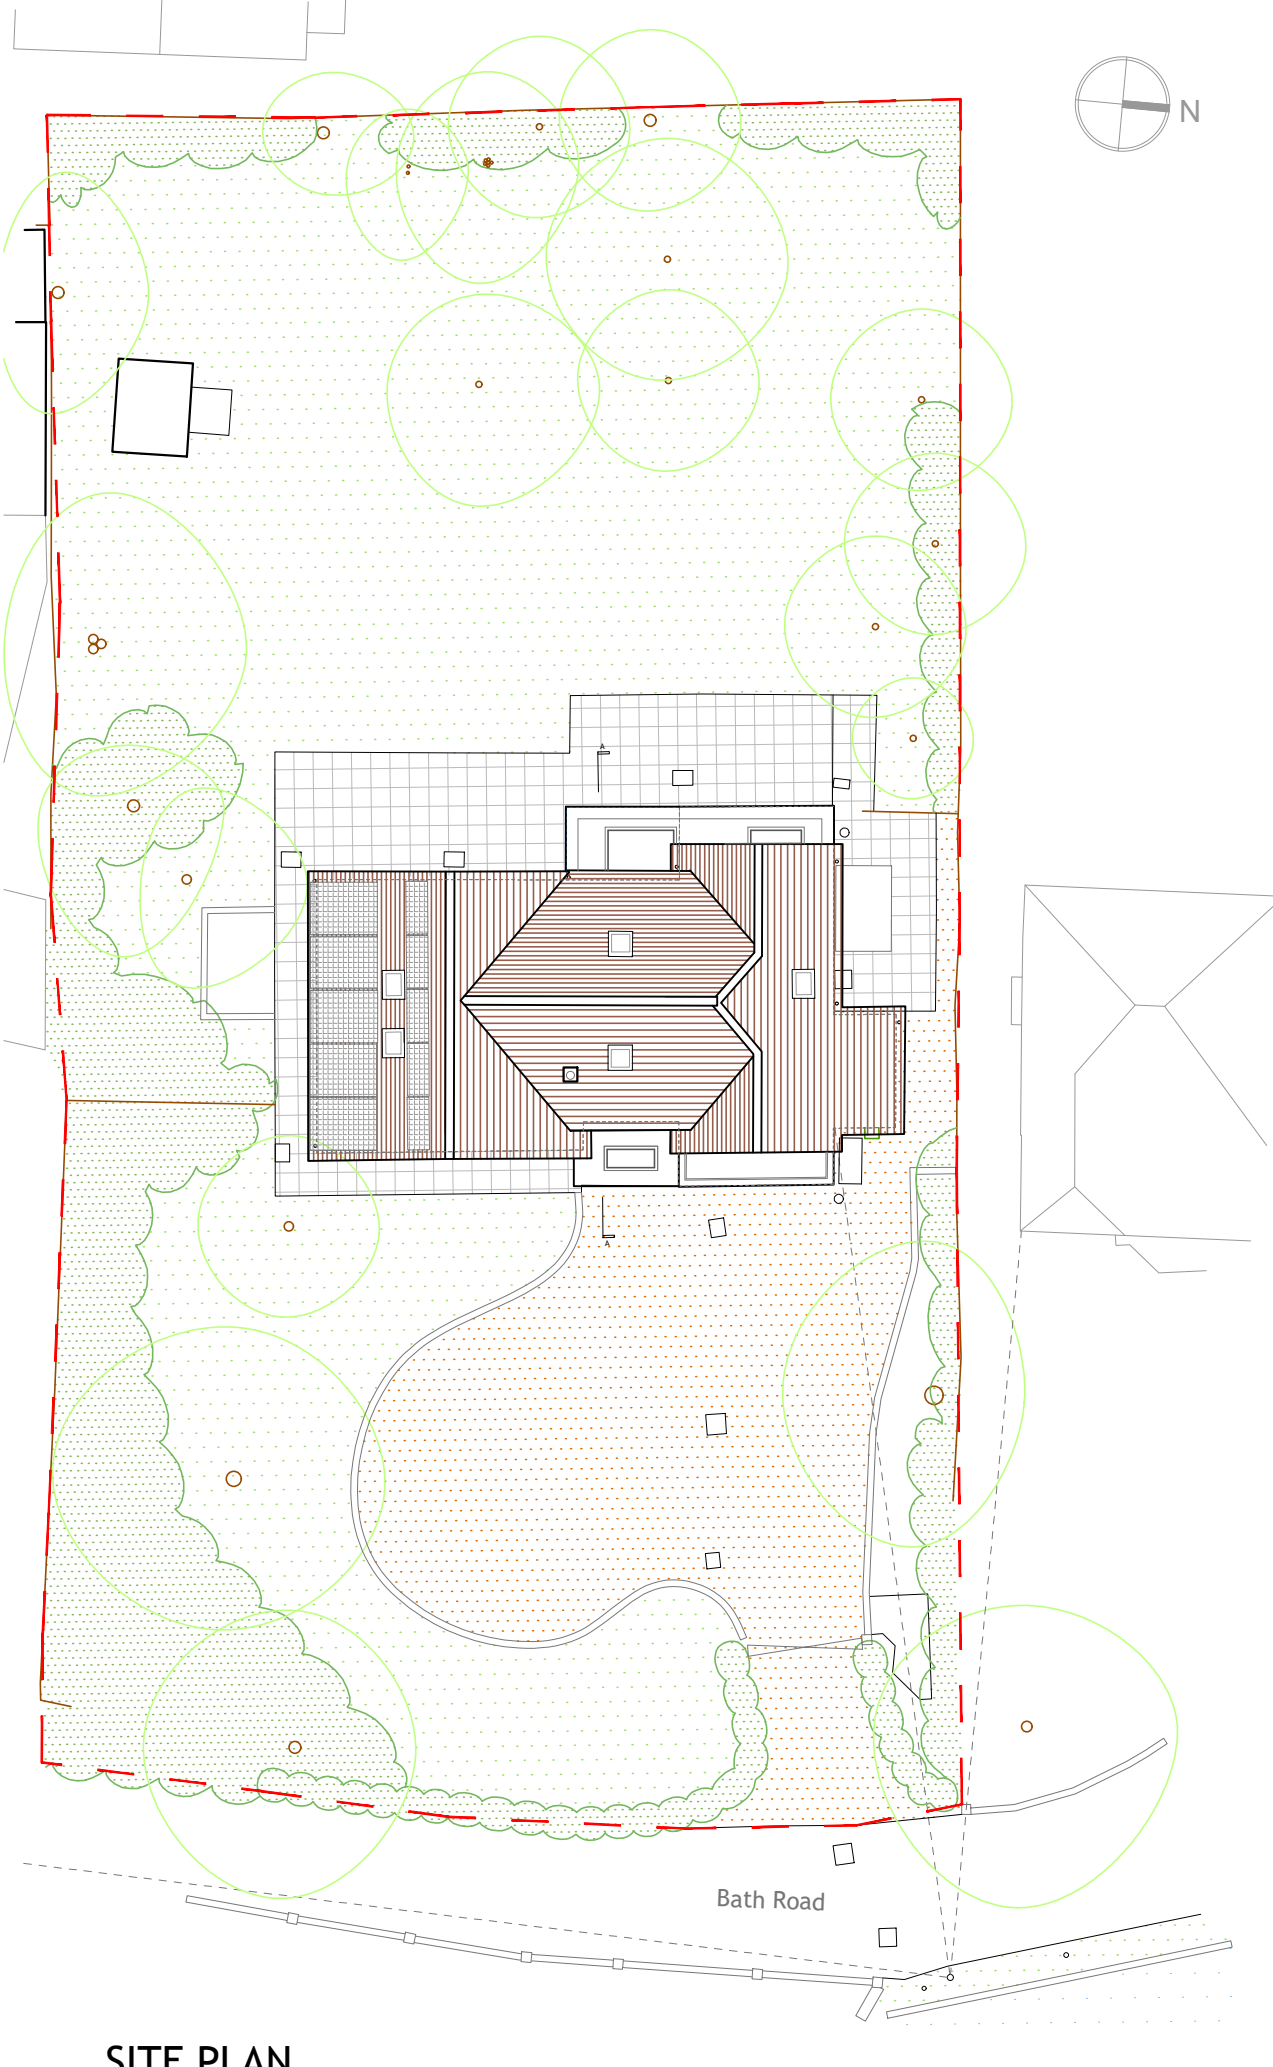
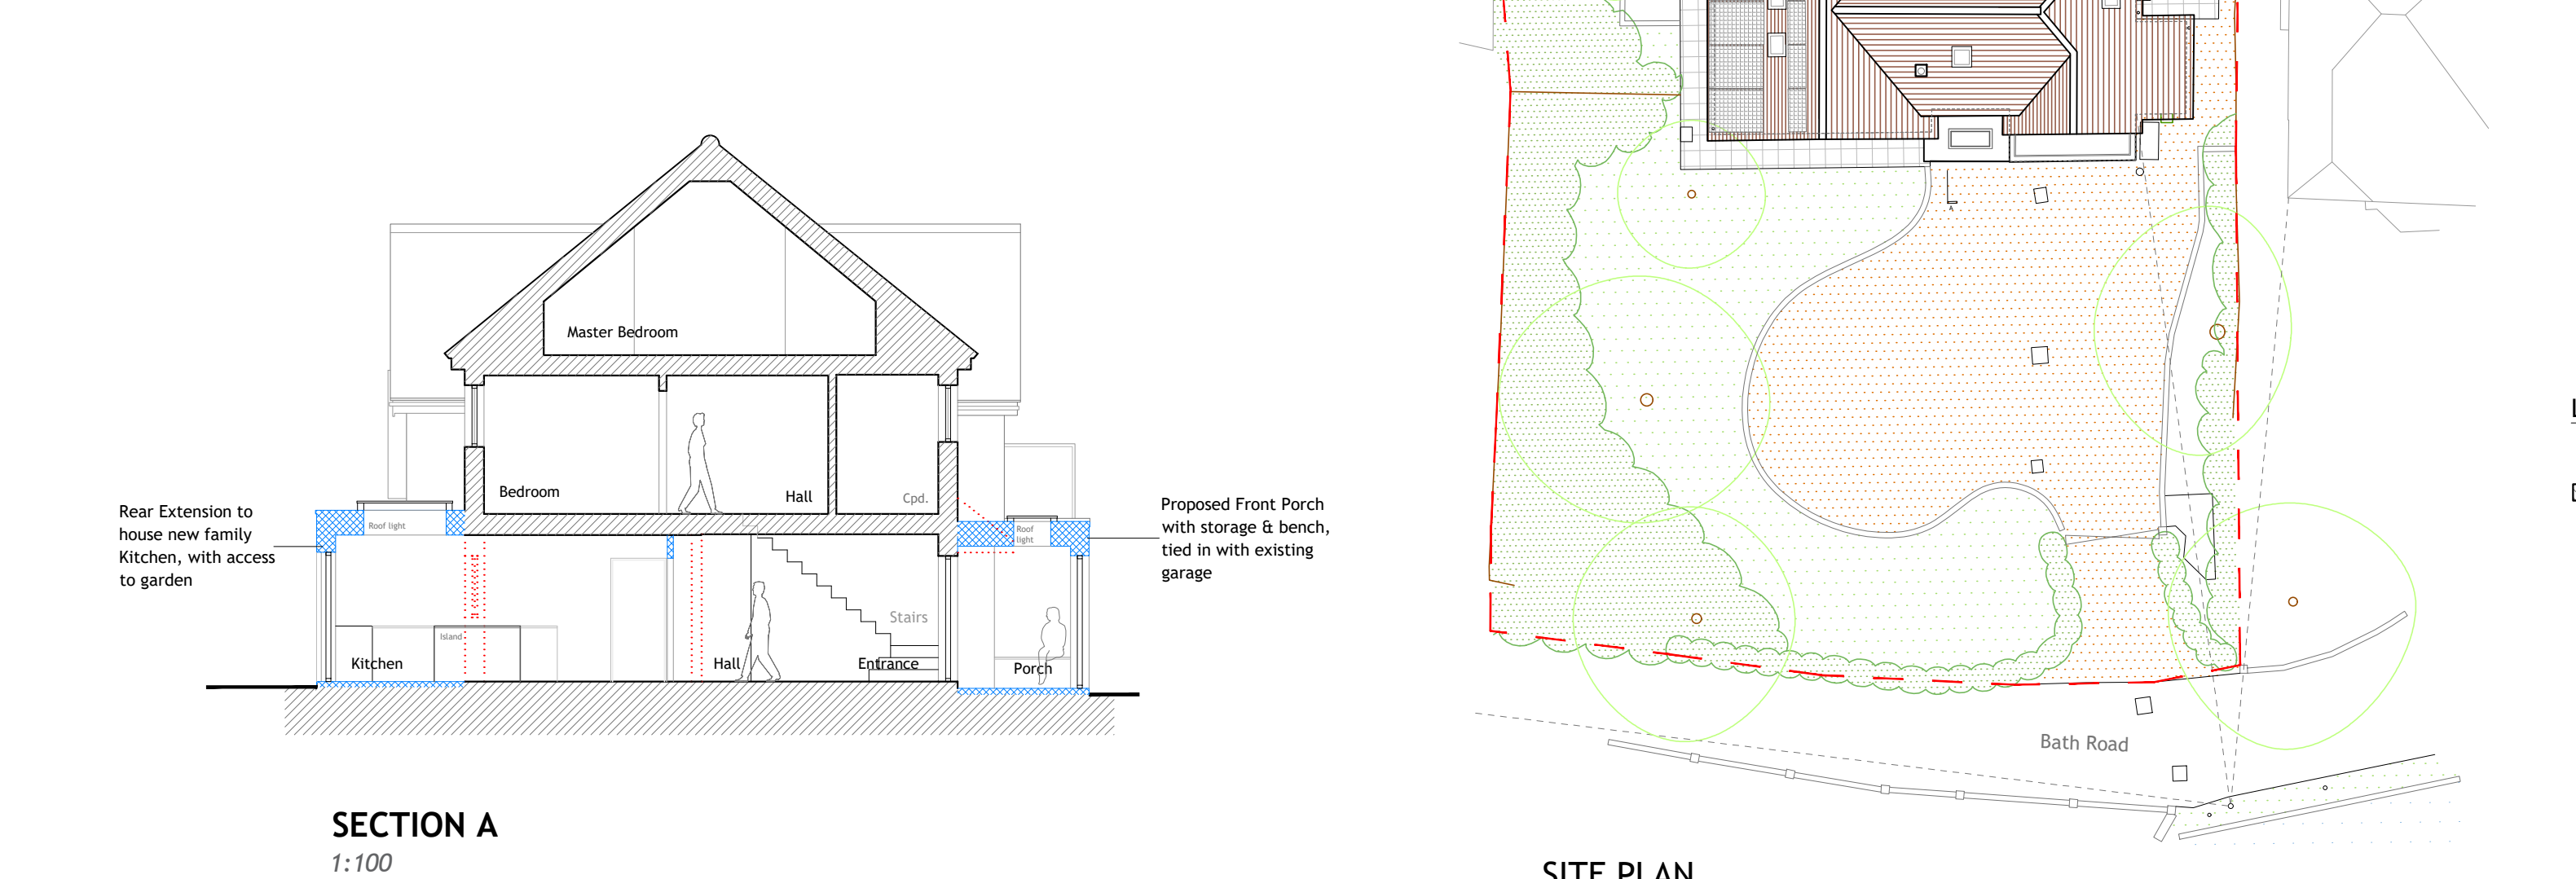
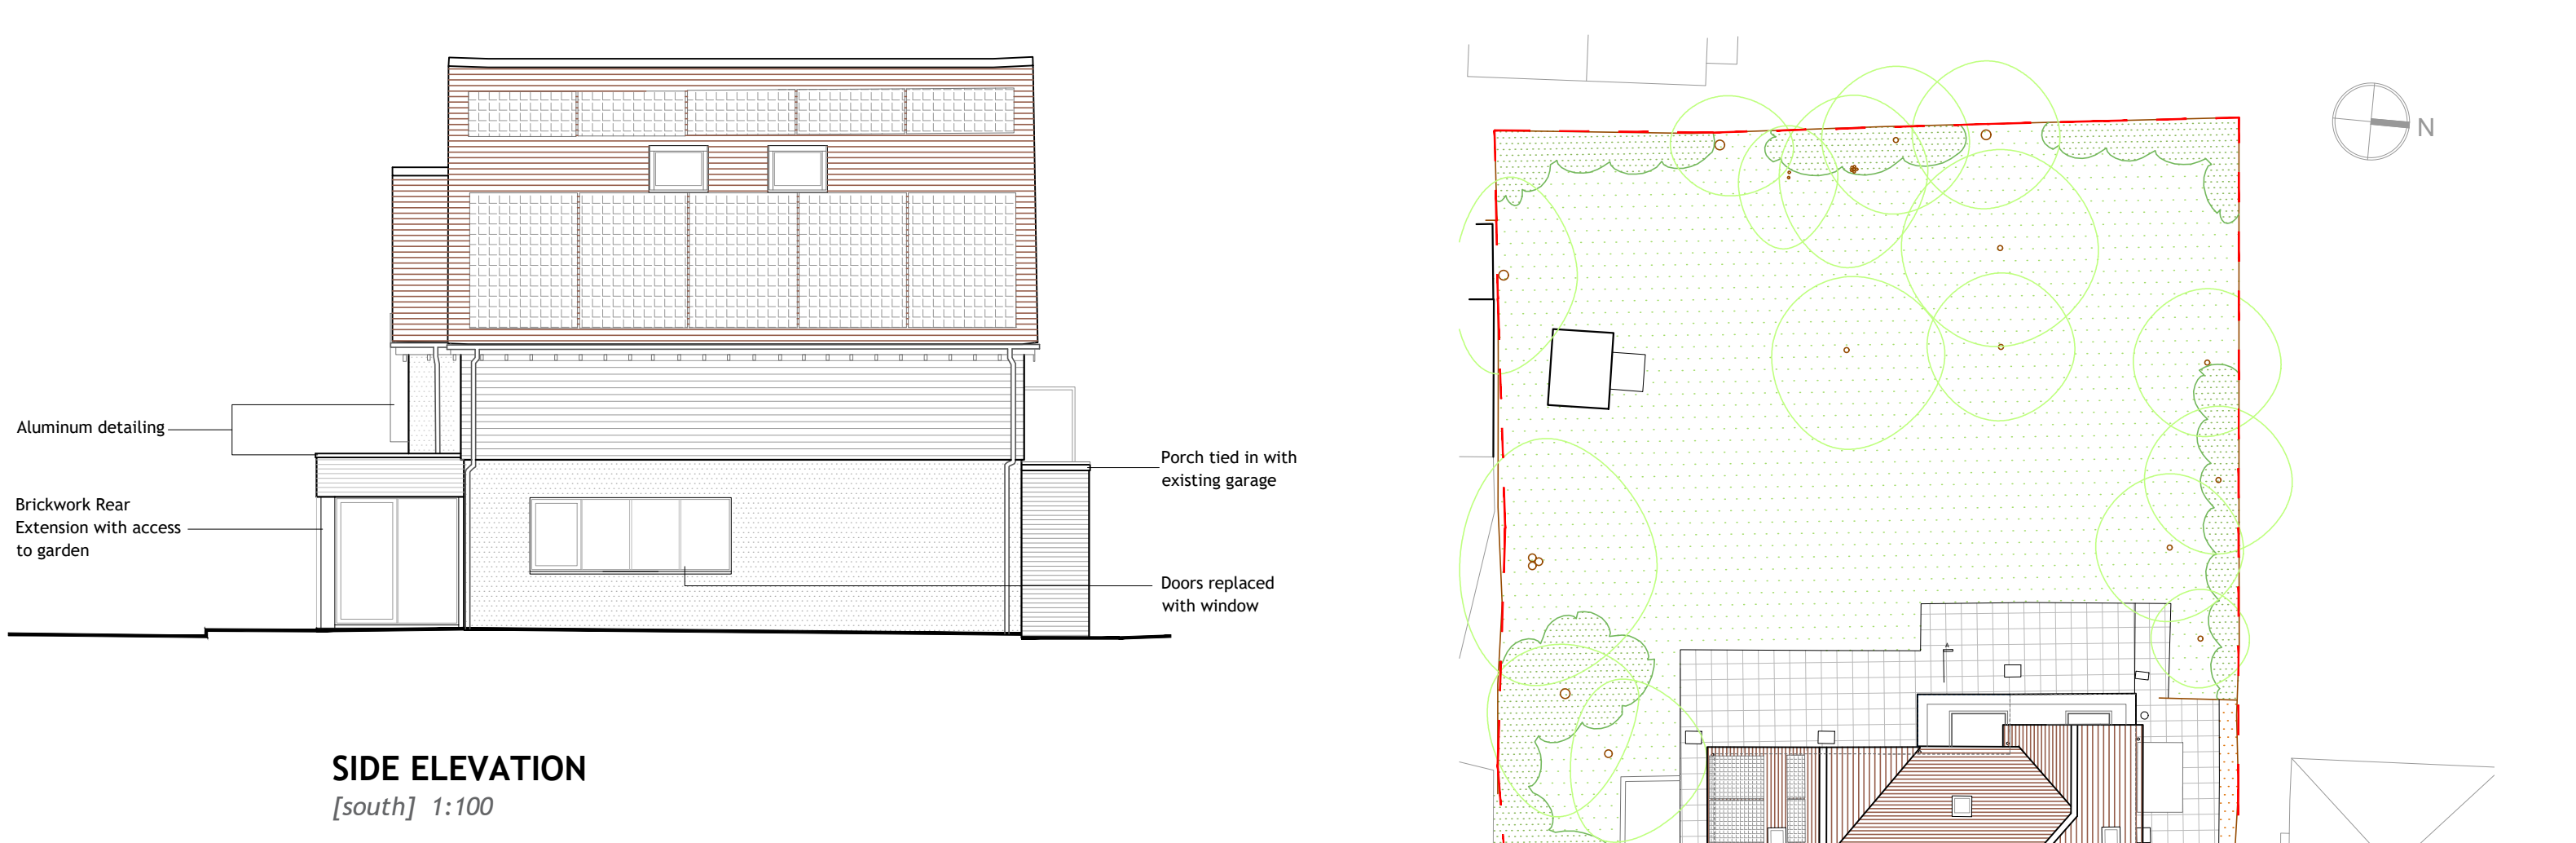
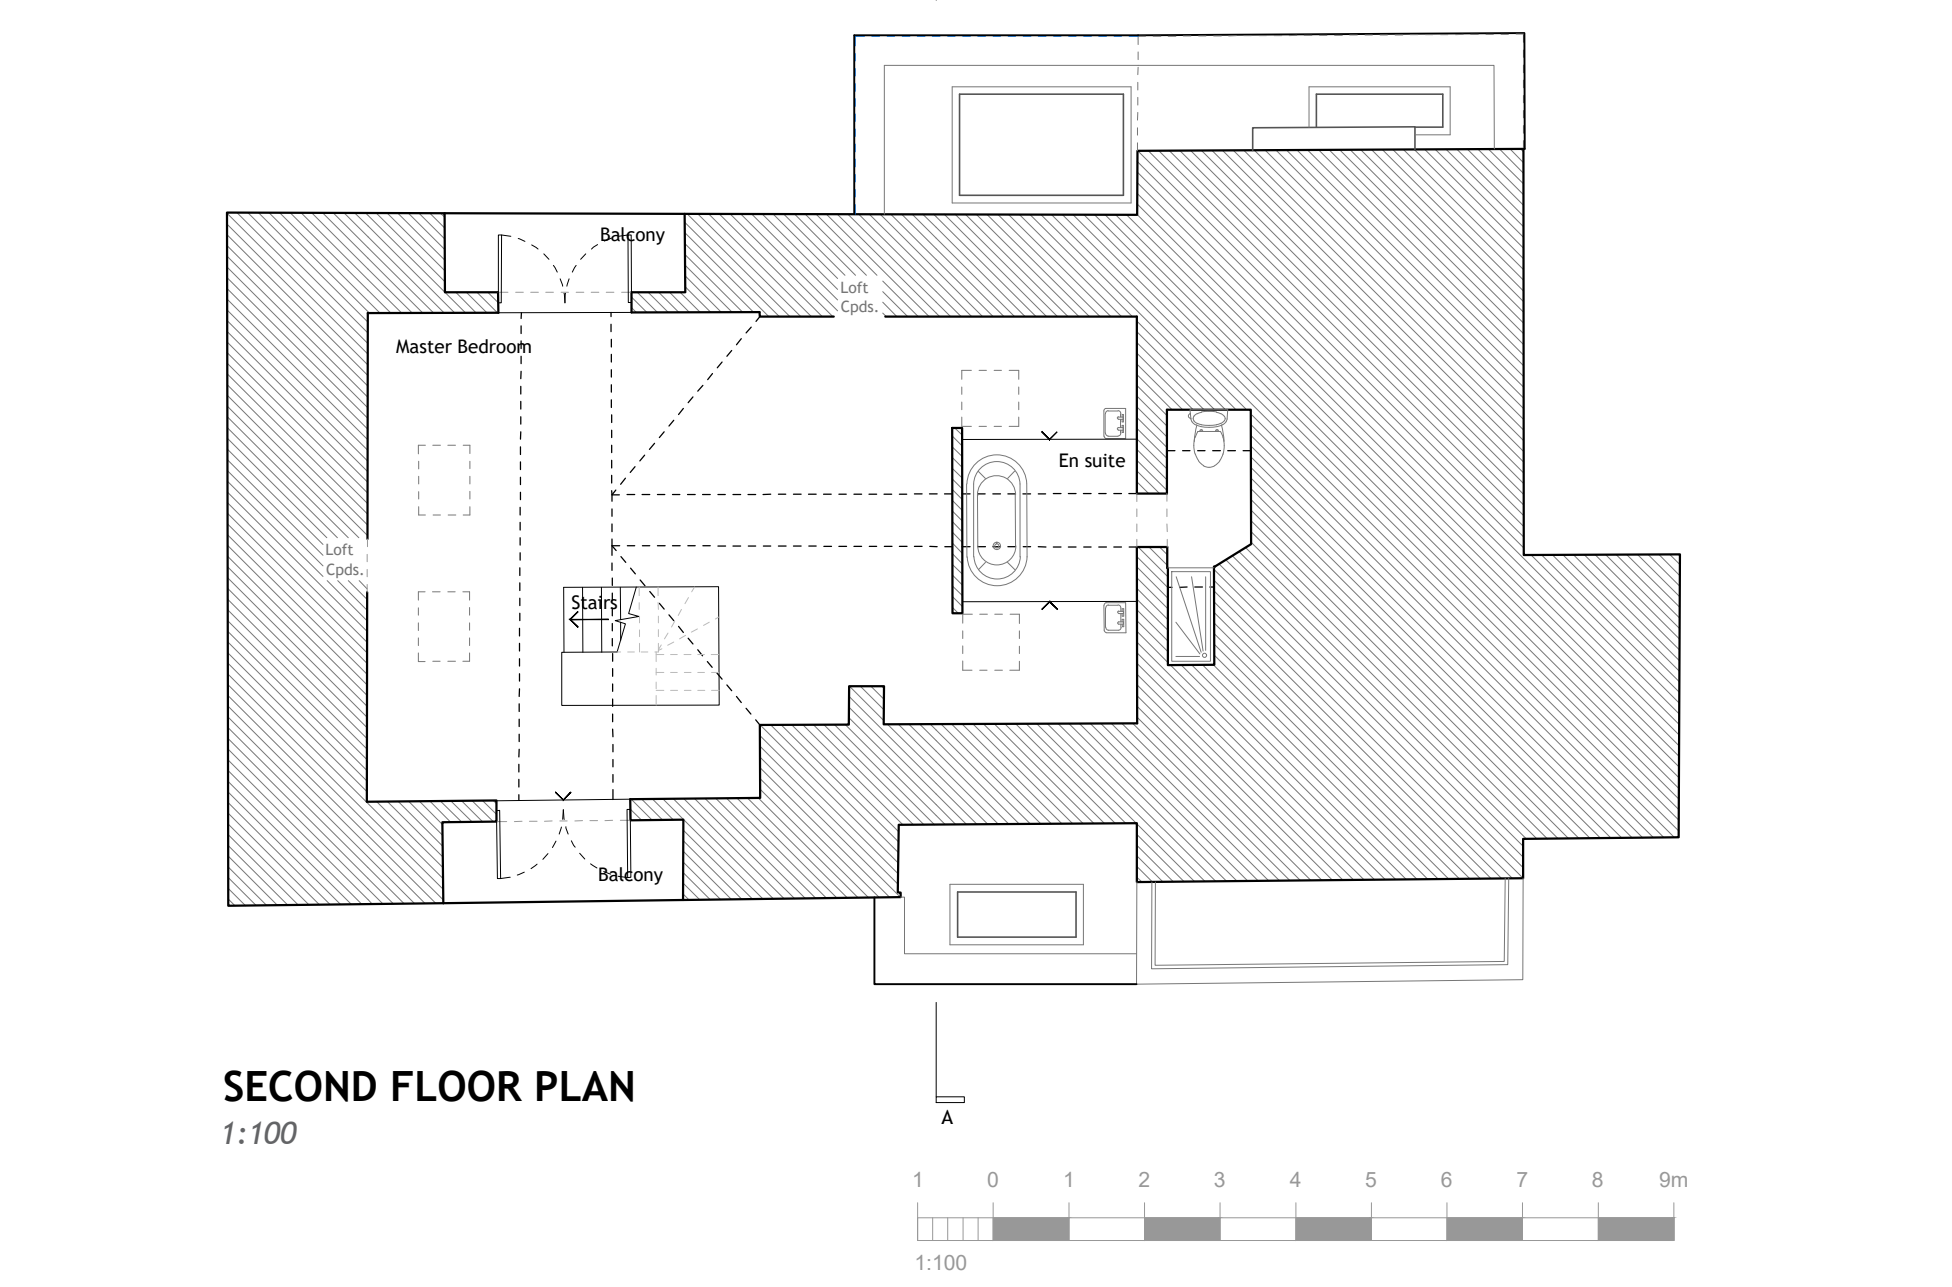
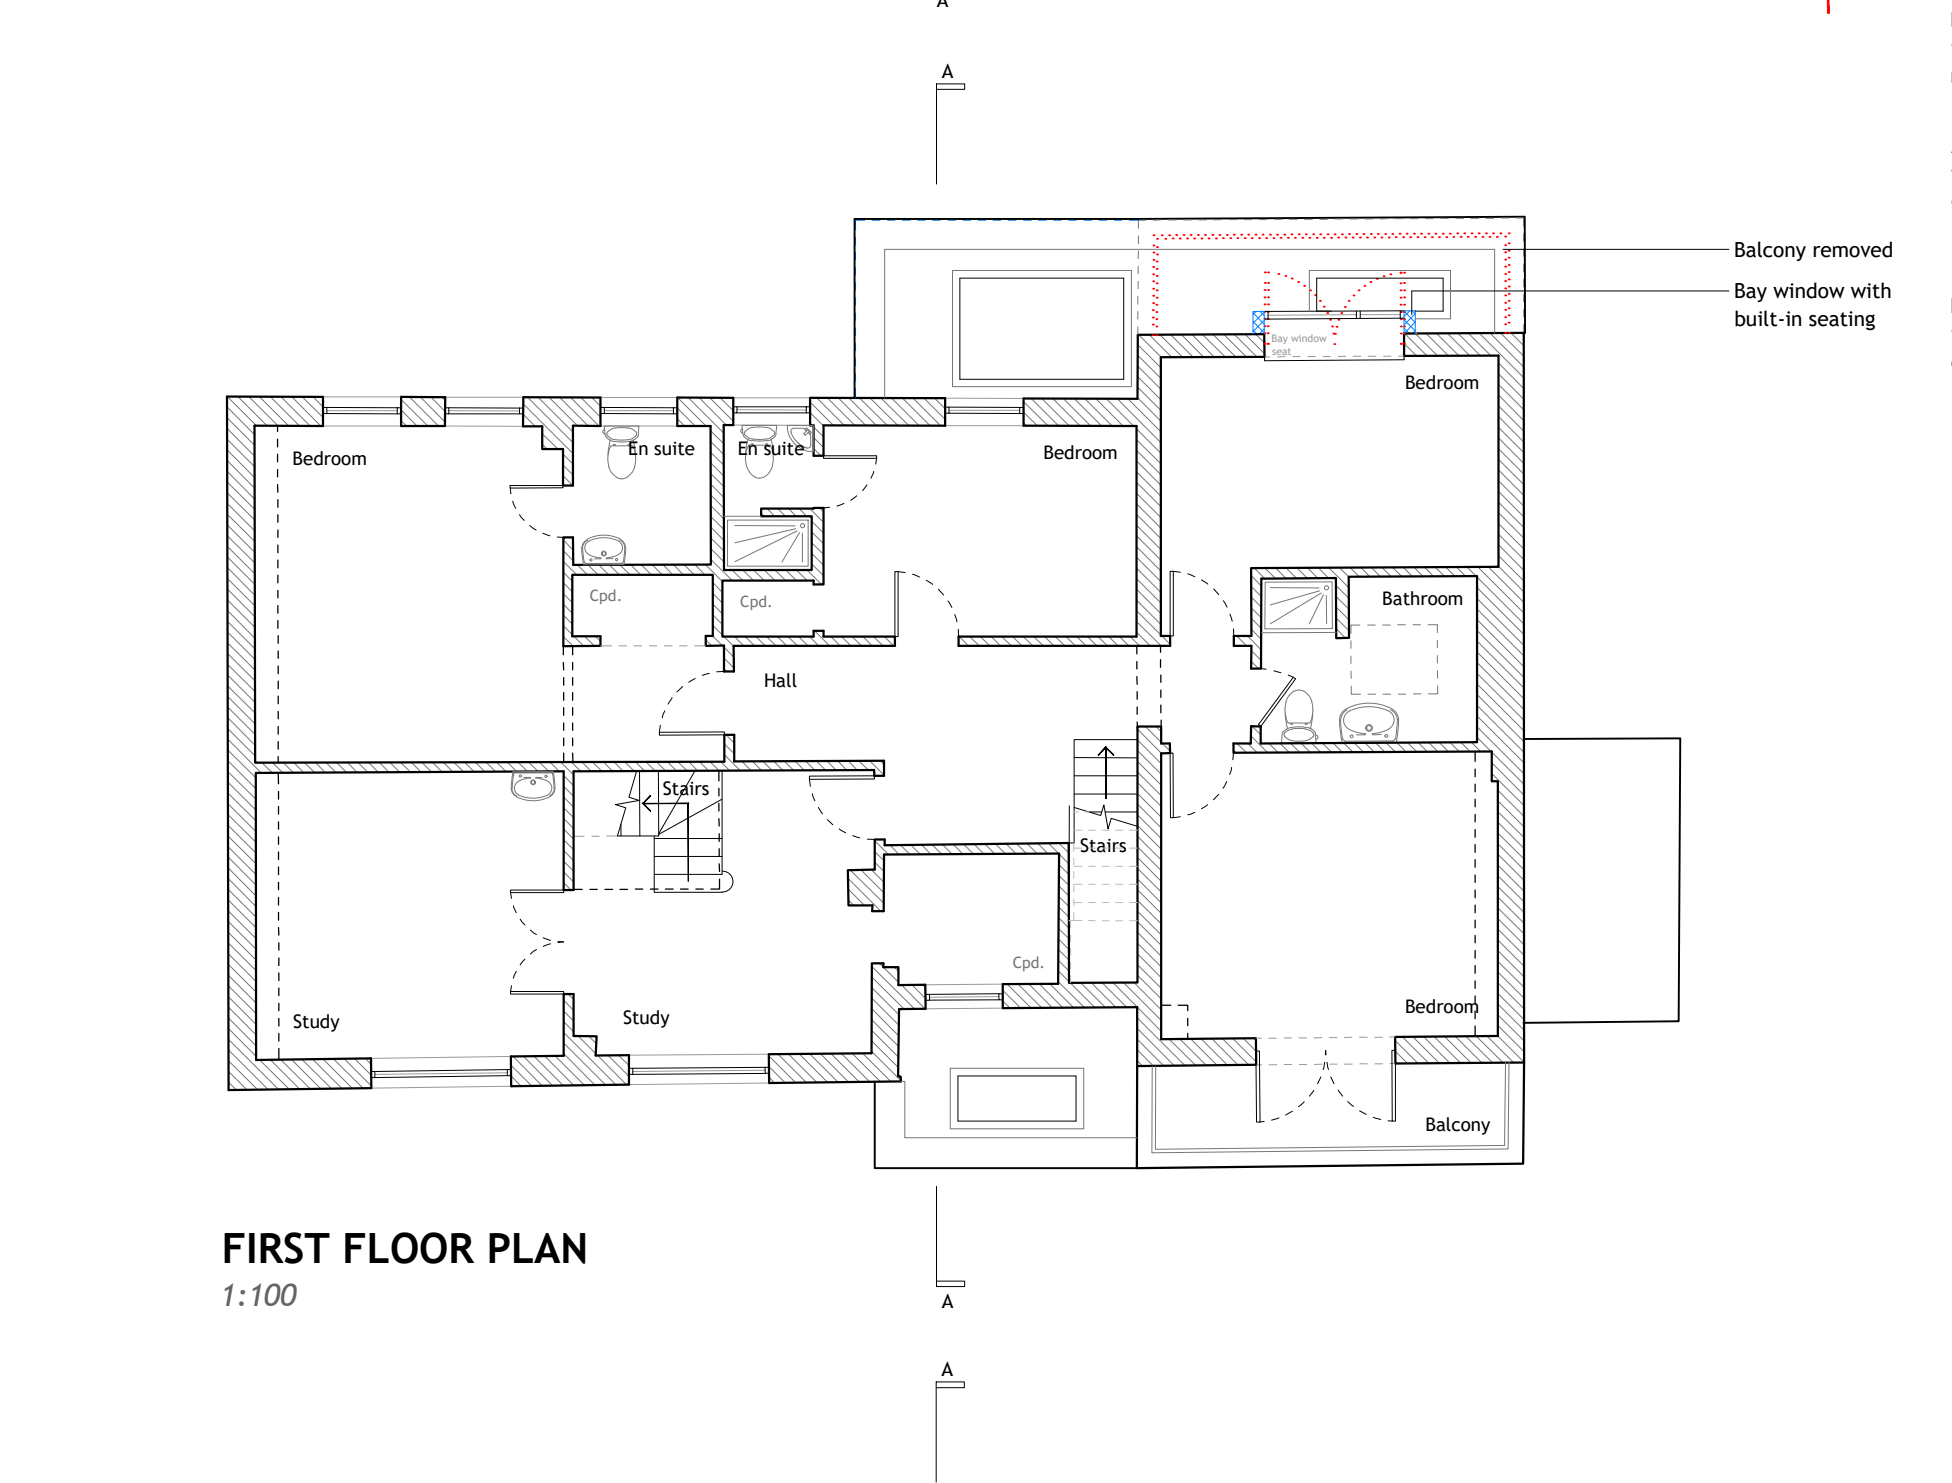


50 Bath Road, Emsworth.
PROPOSED

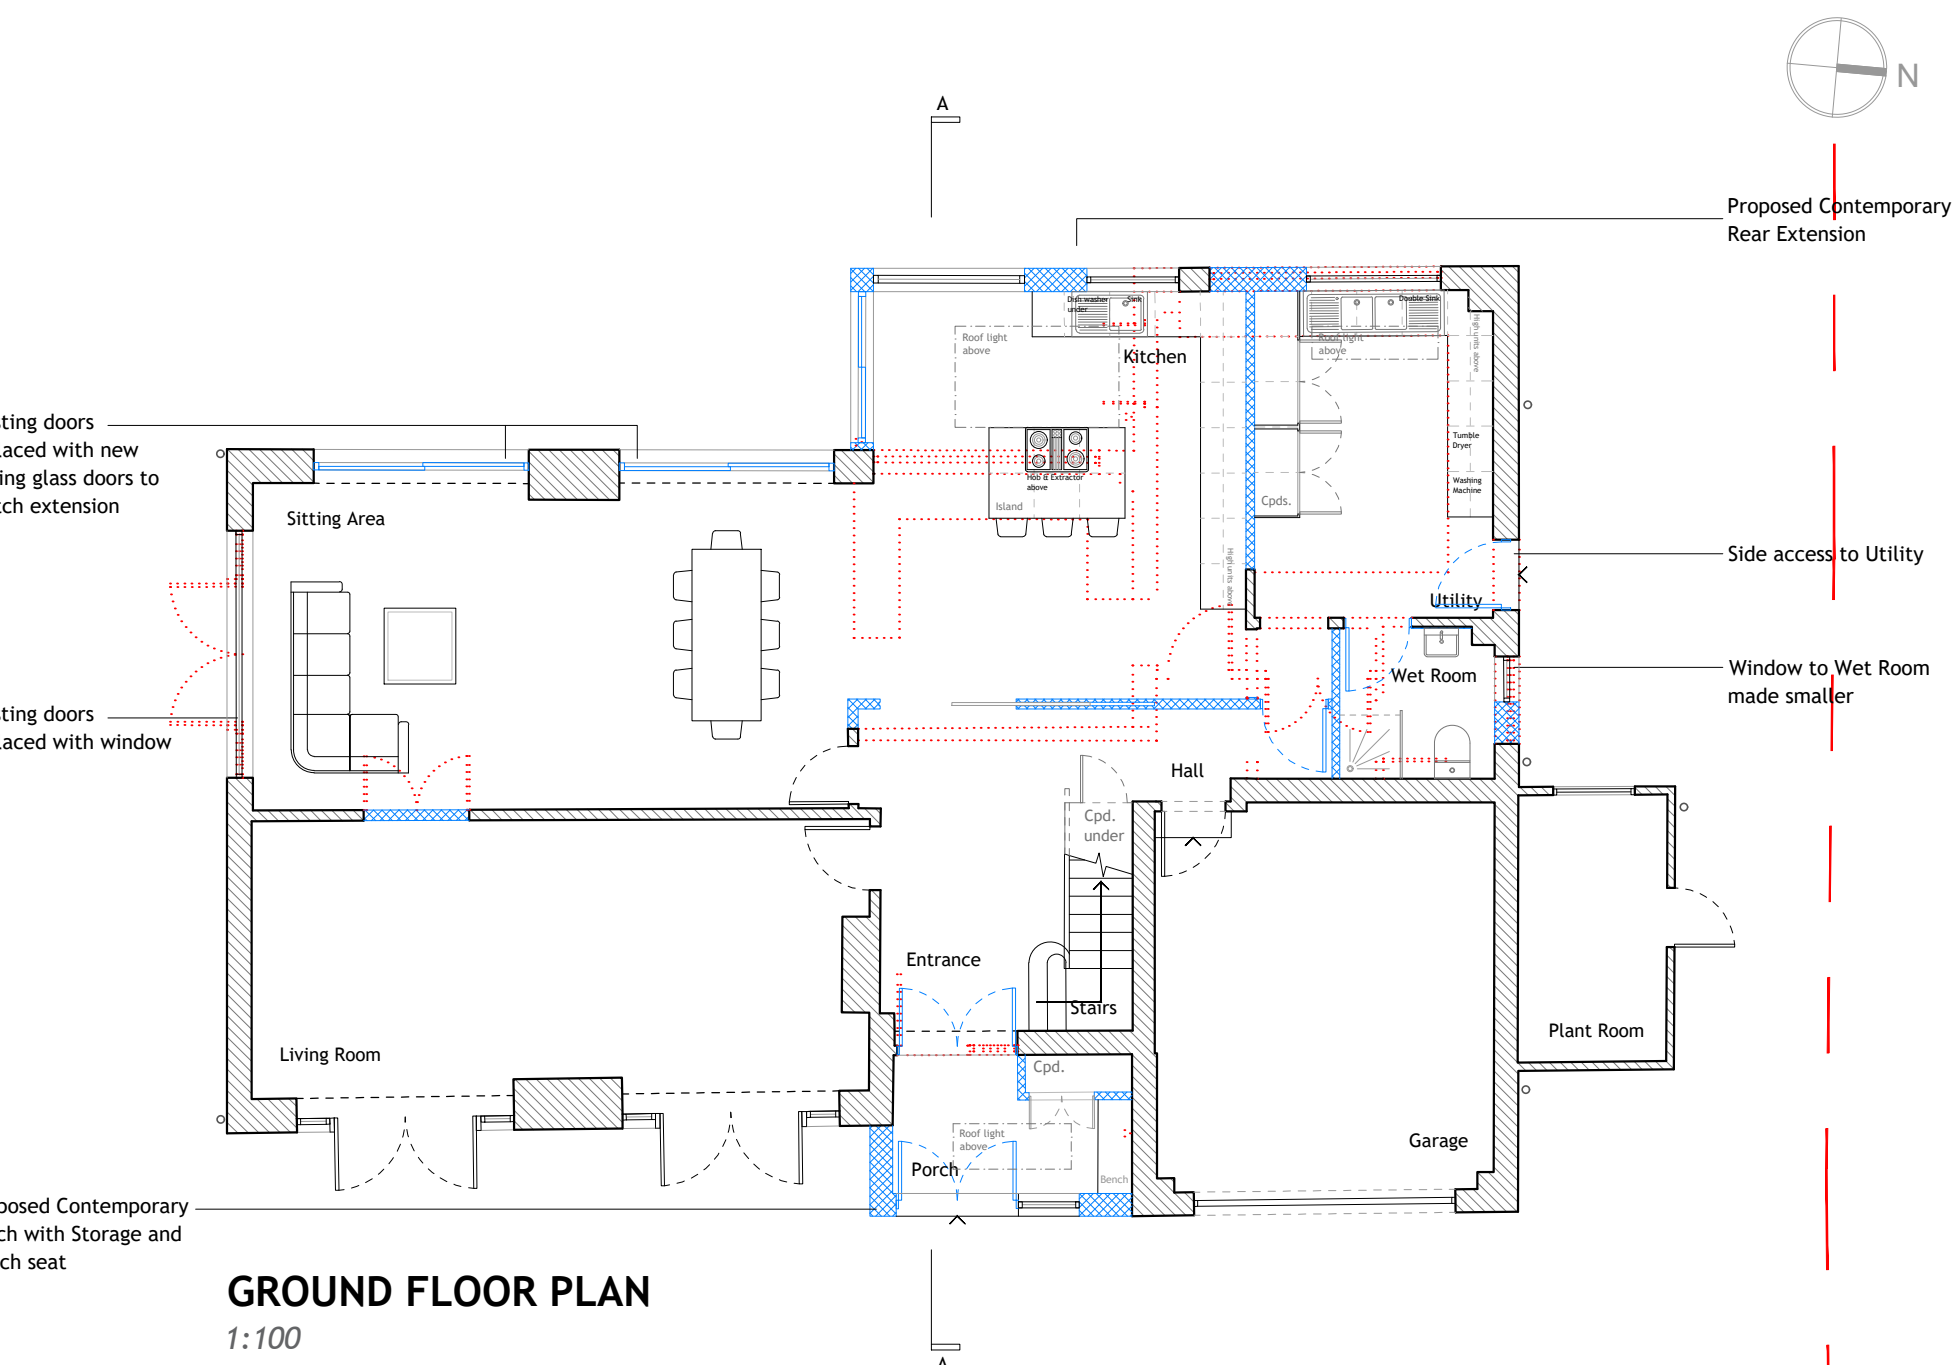

LEGEND:

- Existing
- Demolish
- Proposed

PROJECT
50 Bath Road
Emsworth
Hampshire
PO10 7ER

DRAWING
Proposed Plans, Sections & Elevations

SCALE
as noted @ A1

DATE July 2022 **DRAWN** EK

DRAWING NUMBER 22019-02 **REVISION** B

hd architects
www.hdarchitects.co.uk mail@hdarchitects.co.uk

Helyer Davies Architects Ltd
1 The Old Flour Mill,
Emsworth, PO10 7BT
01243 370 715