



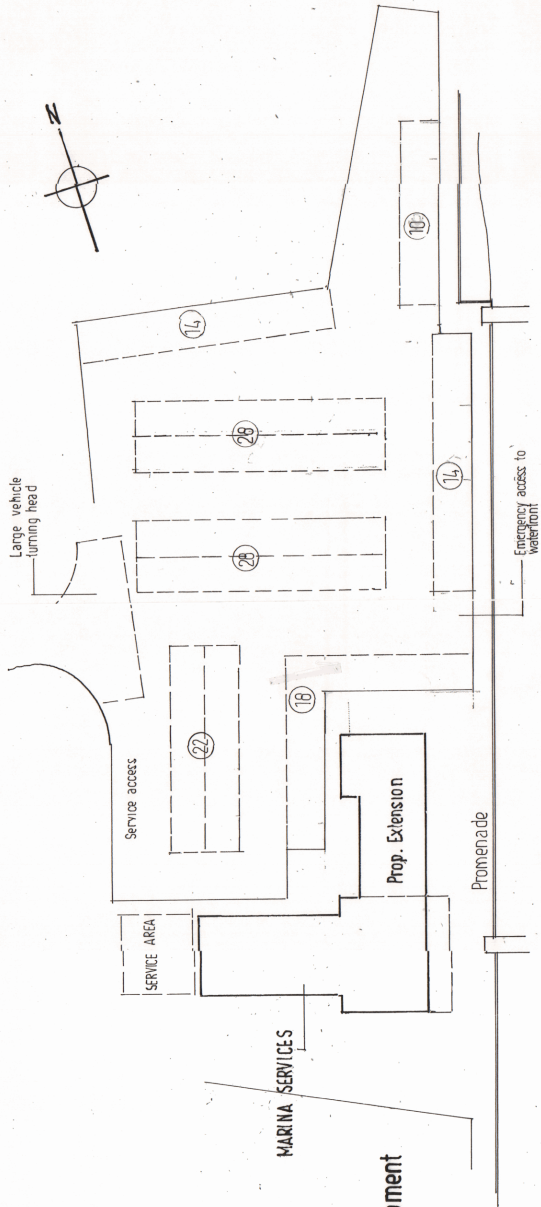

**WATERFRONT CAR PARK**  
Layout accommodating proposed Development  
1: 500

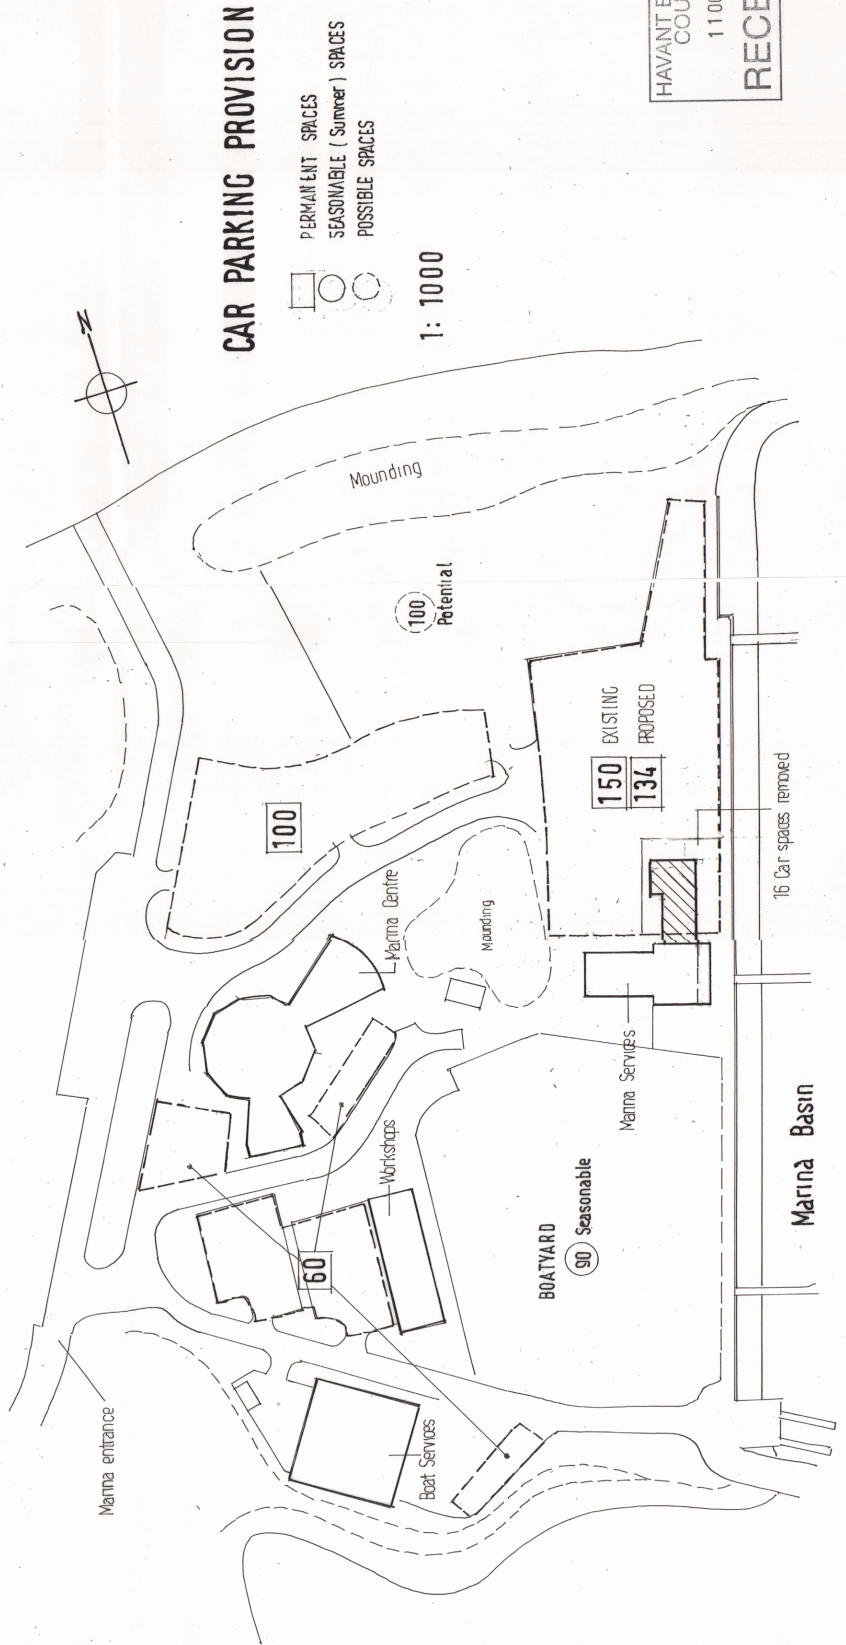

**CAR PARKING PROVISION**

PERMANENT SPACES  
SEASONABLE (Summer) SPACES  
POSSIBLE SPACES

1: 1000

HAVANT BOROUGH COUNCIL  
11 OCT 2013  
**RECEIVED**

This drawing is the copyright of the Architect and should not be copied or reproduced without the written consent of the Architect. Use written dimensions only and do not scale.



**MARINA DEVELOPMENTS**

project  
**PROPOSED EXTENSION  
MARINA SERVICES BDC  
Northney Marina**

title  
**SITE CAR PARKING**

**CANFORD CLIFFS ARCHITECTS**  
28 Haven Road Canford Cliffs  
Poole Dorset BH 13 7LP  
TELEPHONE 01202 708192  
FACSIMILE 01202 700976

scale 1:500 /1000 date 10-2018

| project | no | drg | no | rev |
|---------|----|-----|----|-----|
| 2892    |    |     |    | 2   |