


**PROPOSED SINGLE STOREY ADDITIONS.
10, NORE FARM AVENUE, EMSWORTH, HANTS.
FOR MR & MRS M. GRAHAM.**

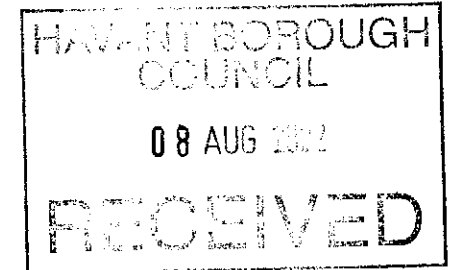


NOTE CHECK ALL MEASUREMENTS ON SITE PRIOR TO THE COMMENCEMENT OF WORK.

WALLS TO BE FULLY BONDED TO THE EXISTING CAVITIES AND DAMP-PROOF COURSES TO BE MAINTAINED CONTINUOUS CLOSE ALL REVEALS WITH INSULATED CAVITY CLOSERS.

PROVIDE SMOKE DETECTOR TO HALLWAY MAINS OPERATED WITH BATTERY BACKUP.

FIT NEW RADIATORS WITH TRV VALVES
100MM BLOCKWORK HARD UP TO FELT

ELECTRICAL INSTALLATION BY APPROVED CERTIFICATED ELECTRICIAN TO COMPLY WITH APPROVED DOCUMENT P.
CERTIFICATE TO BE ISSUED ON COMPLETION OF WORK.
BY COMPETENT APPROVED CERTIFICATED ELECTRICIAN
USE ENERGY EFFICIENT LIGHT BULBS AND FITTINGS.

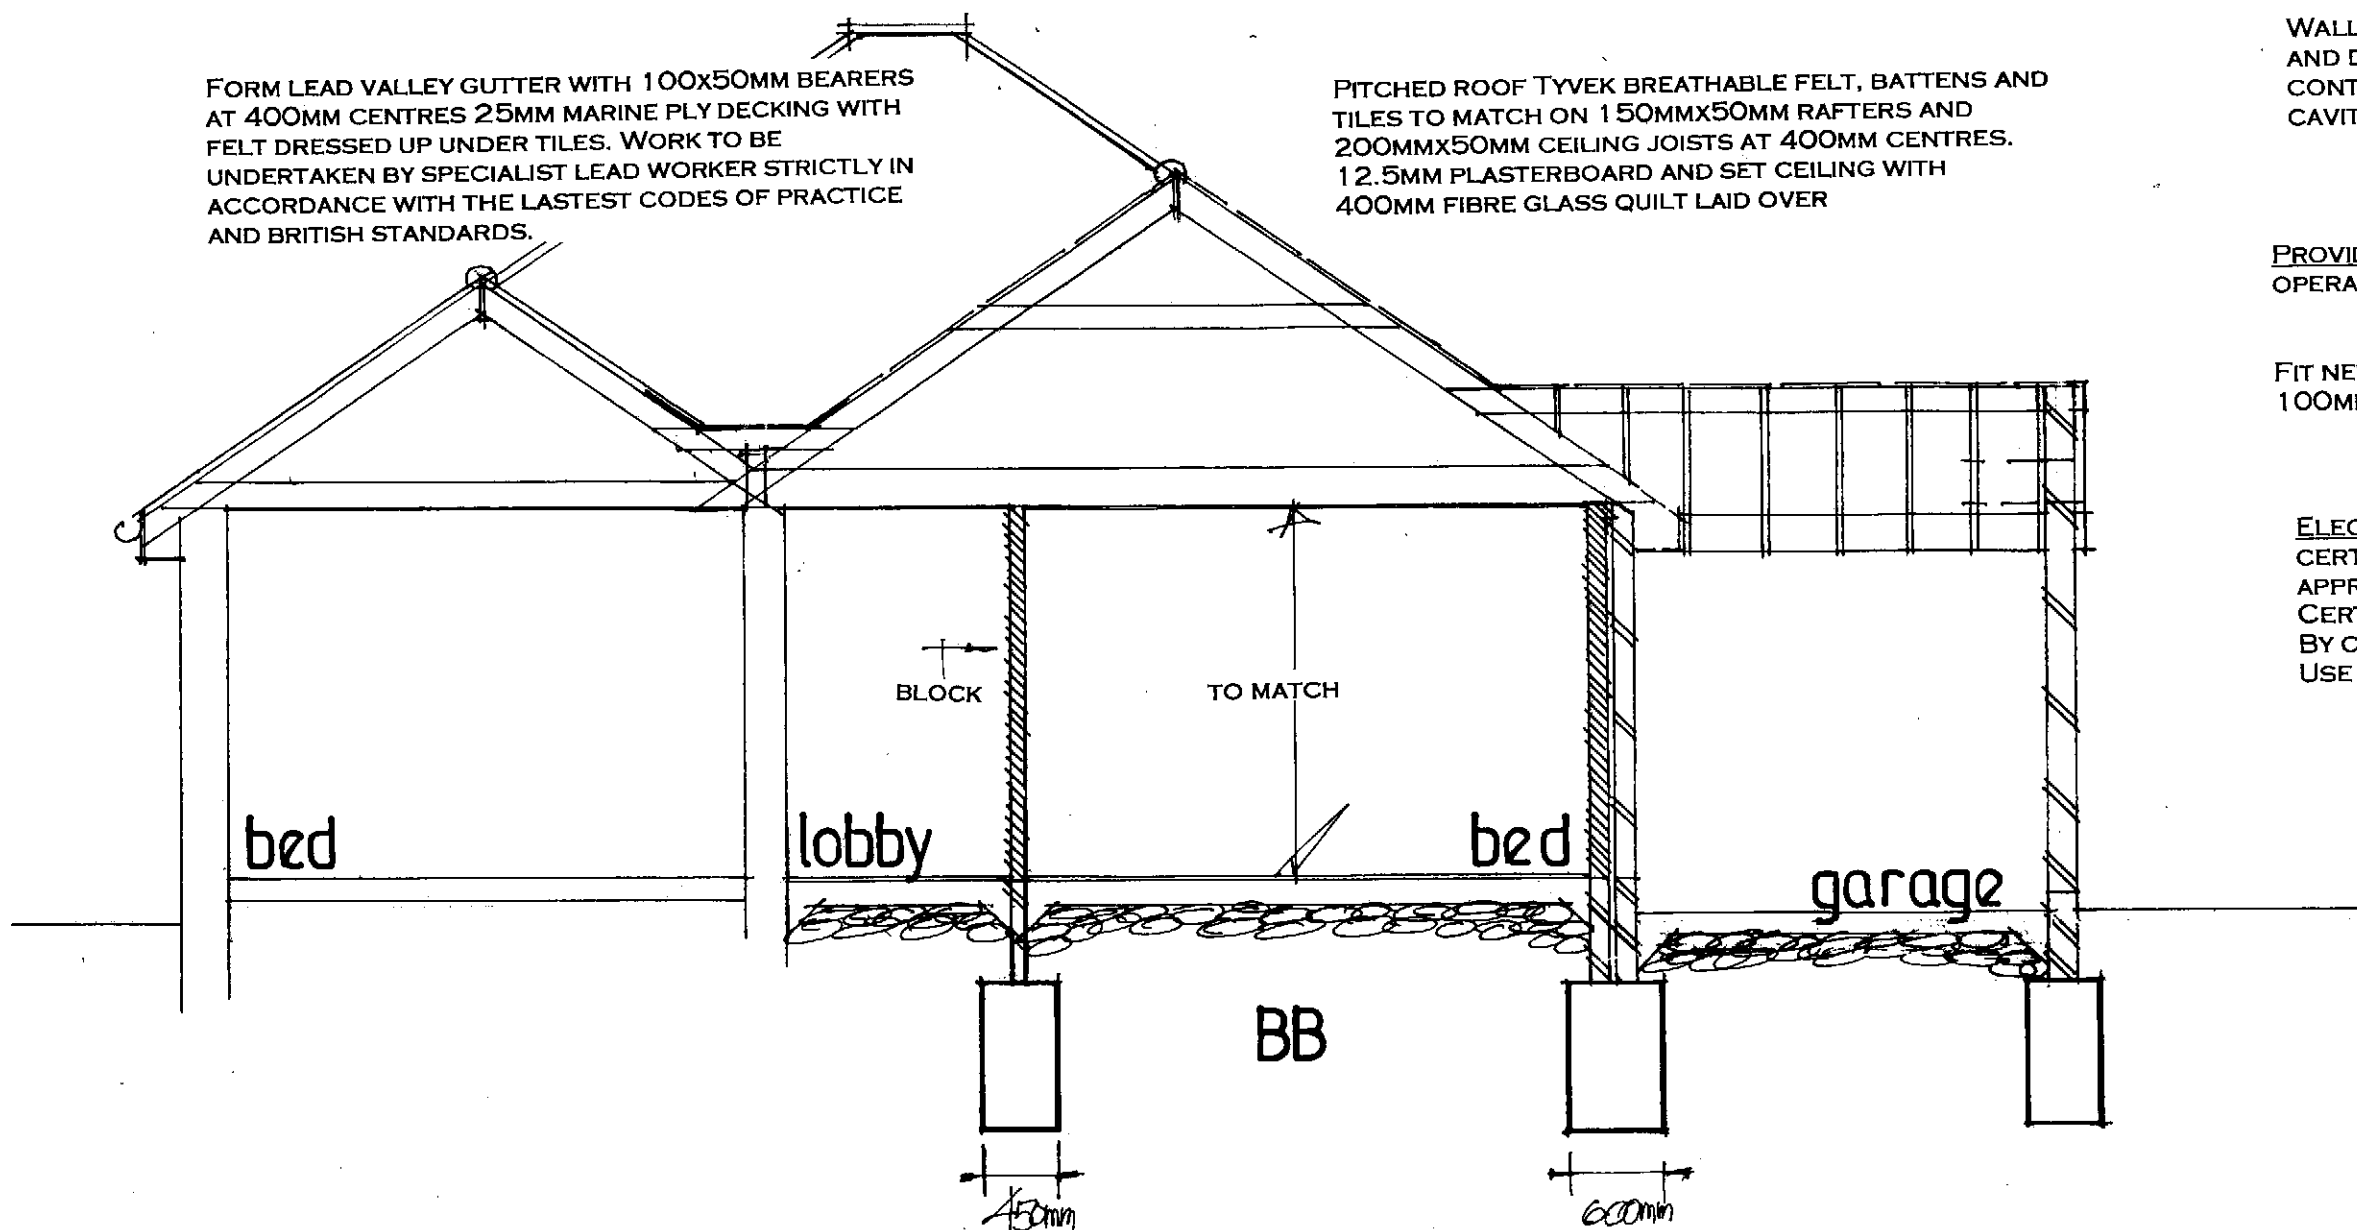

date aug 22
scale 1:50

SECTION DRAWING BB

PETER J. WALKER
ISLAND DESIGN
182 SEAFRONT, HAYLING ISLAND, HANTS
PO11 9AN
TEL: 02392467571