

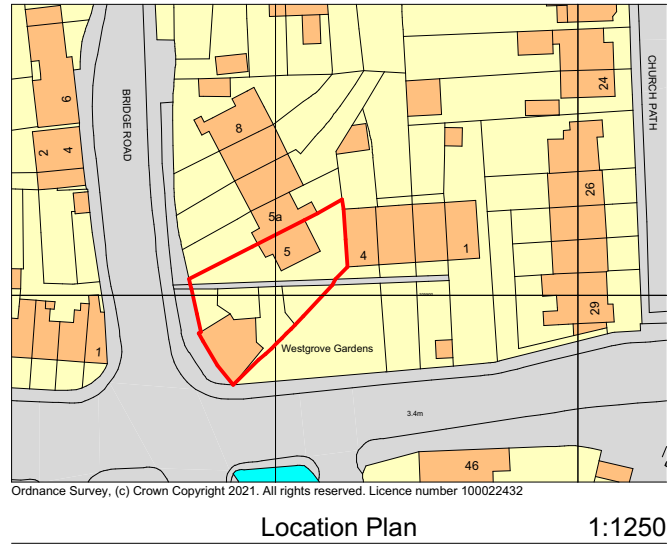
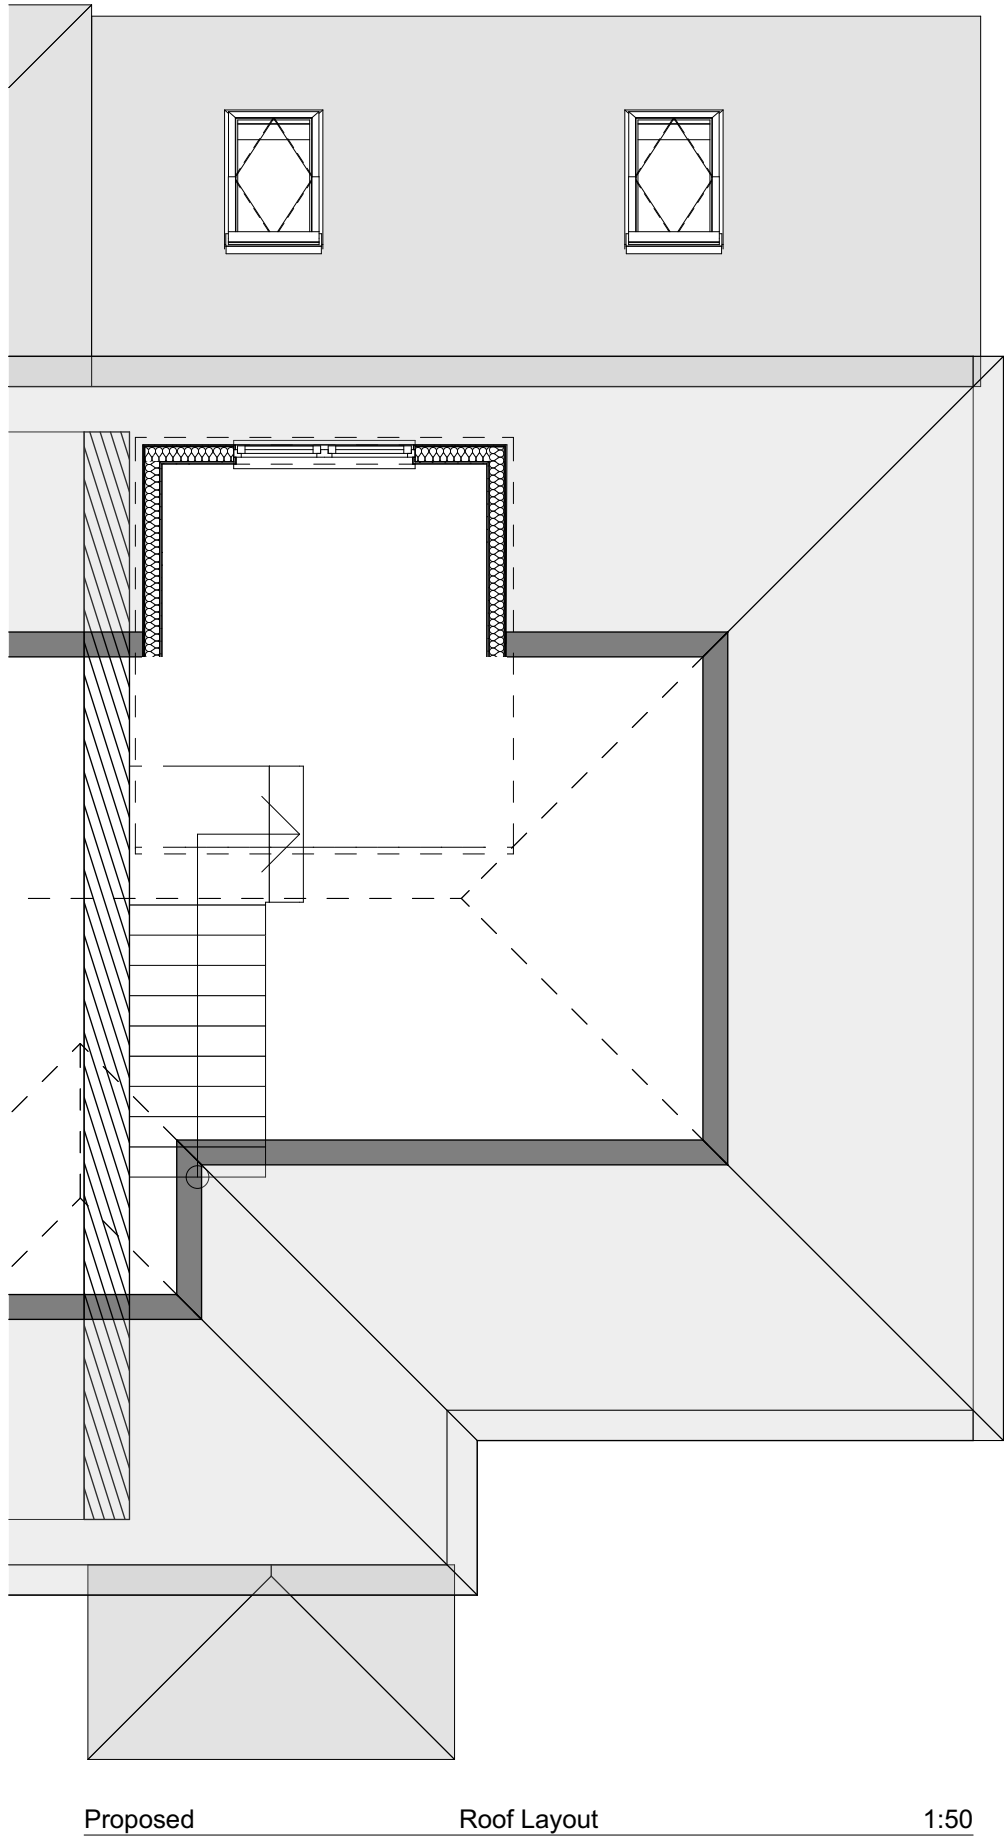
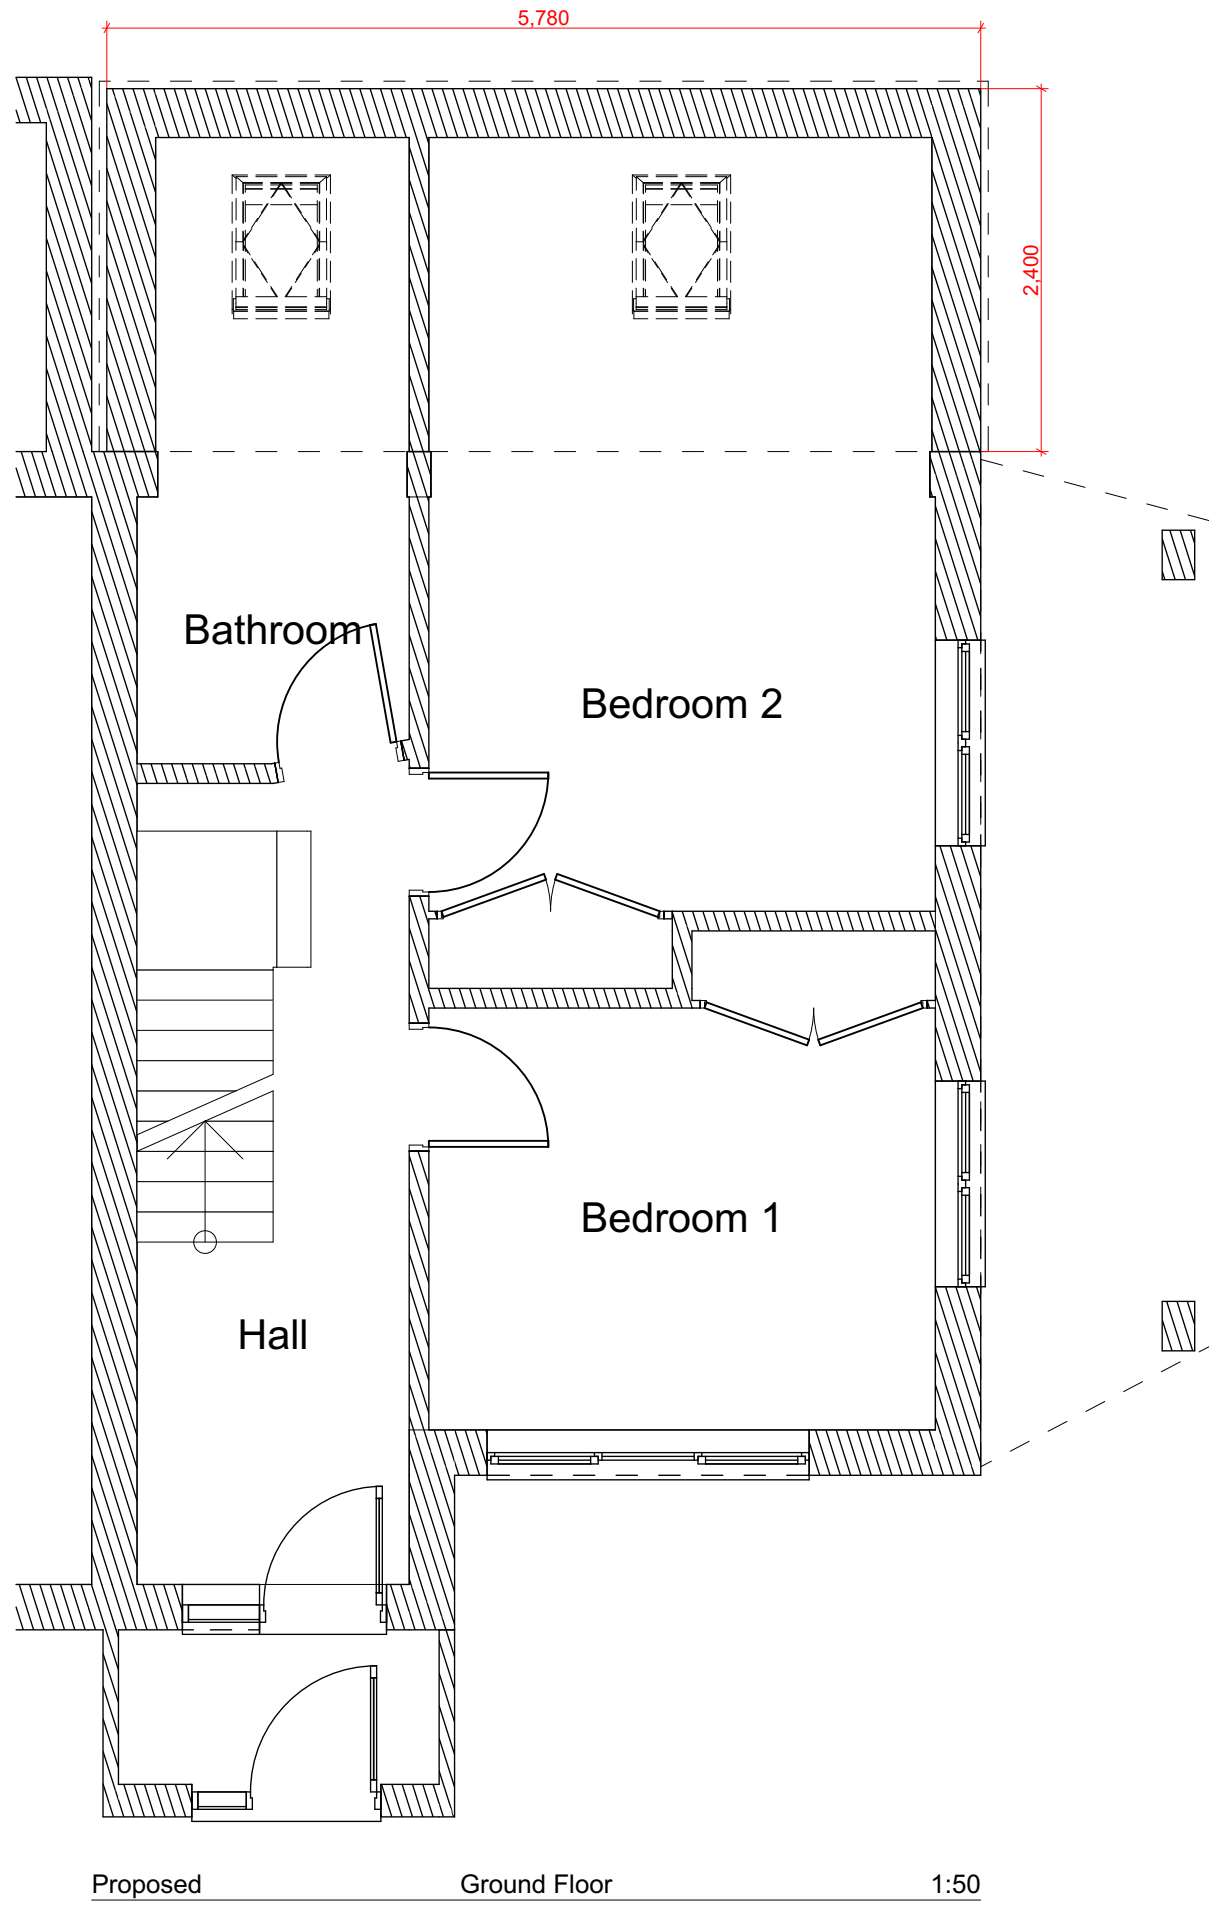


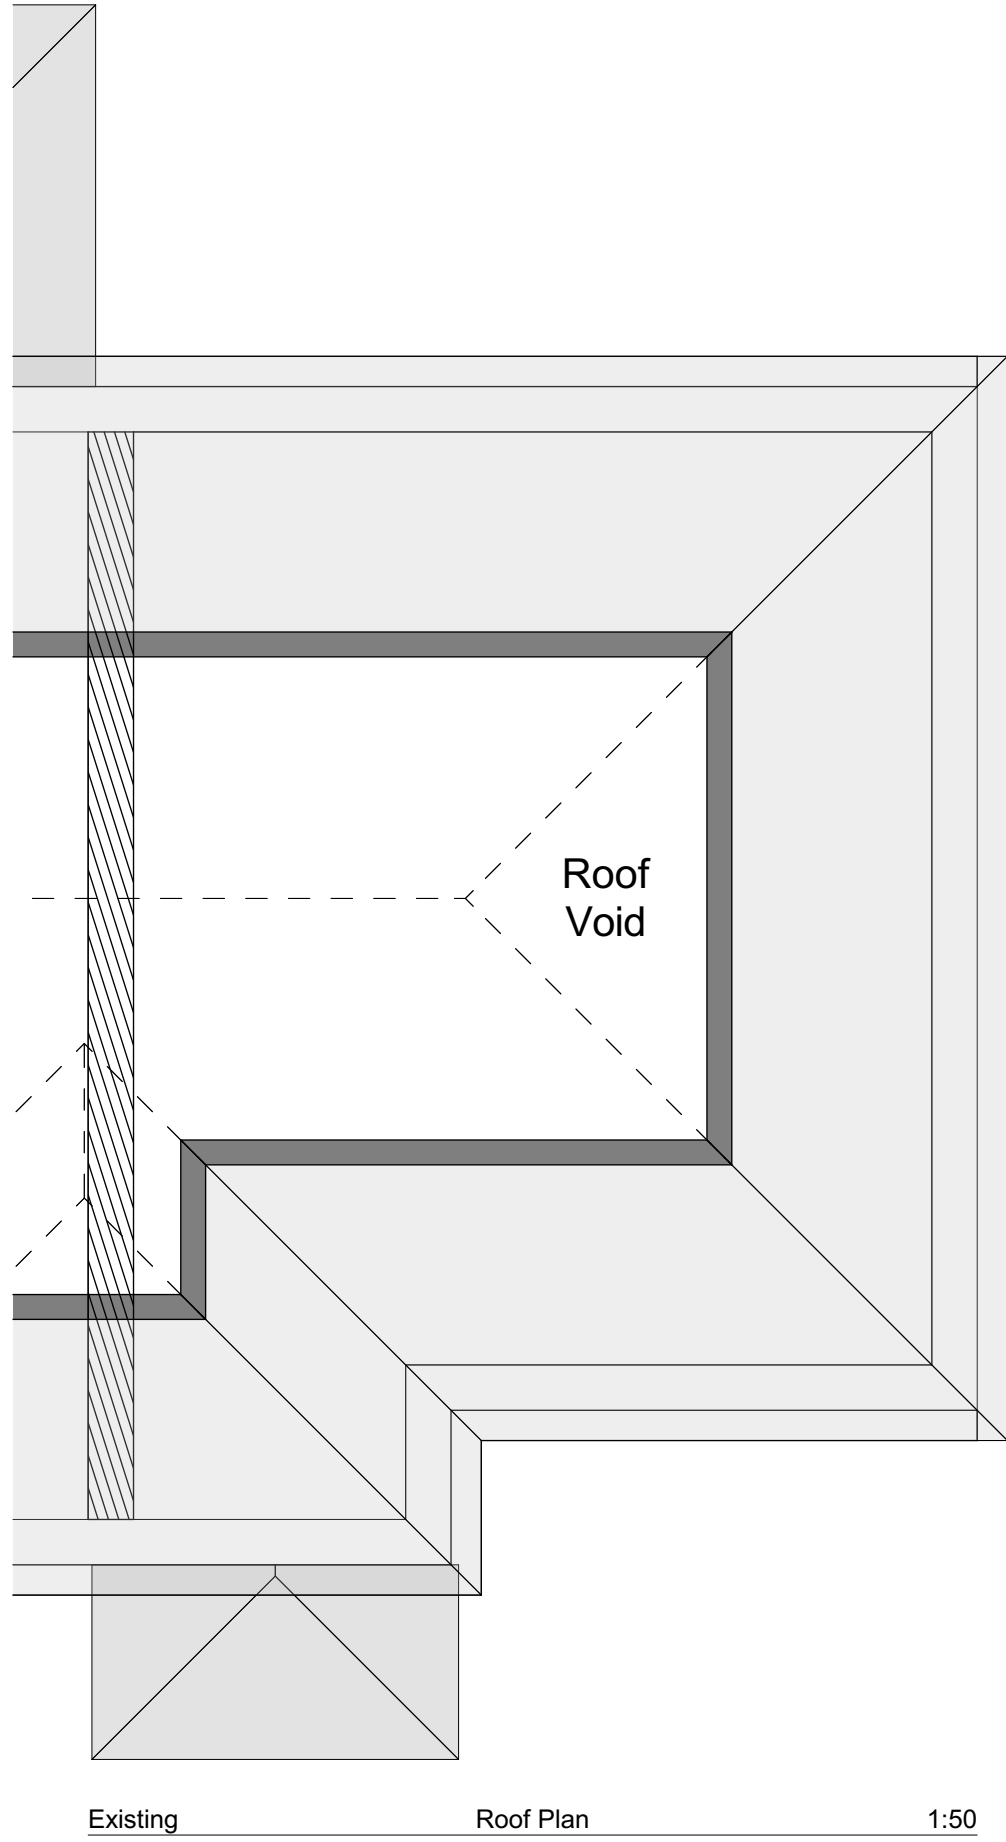

Dimensions of
permitted development
class A extension must
not exceed 3m depth
and 4m in height
measured externally

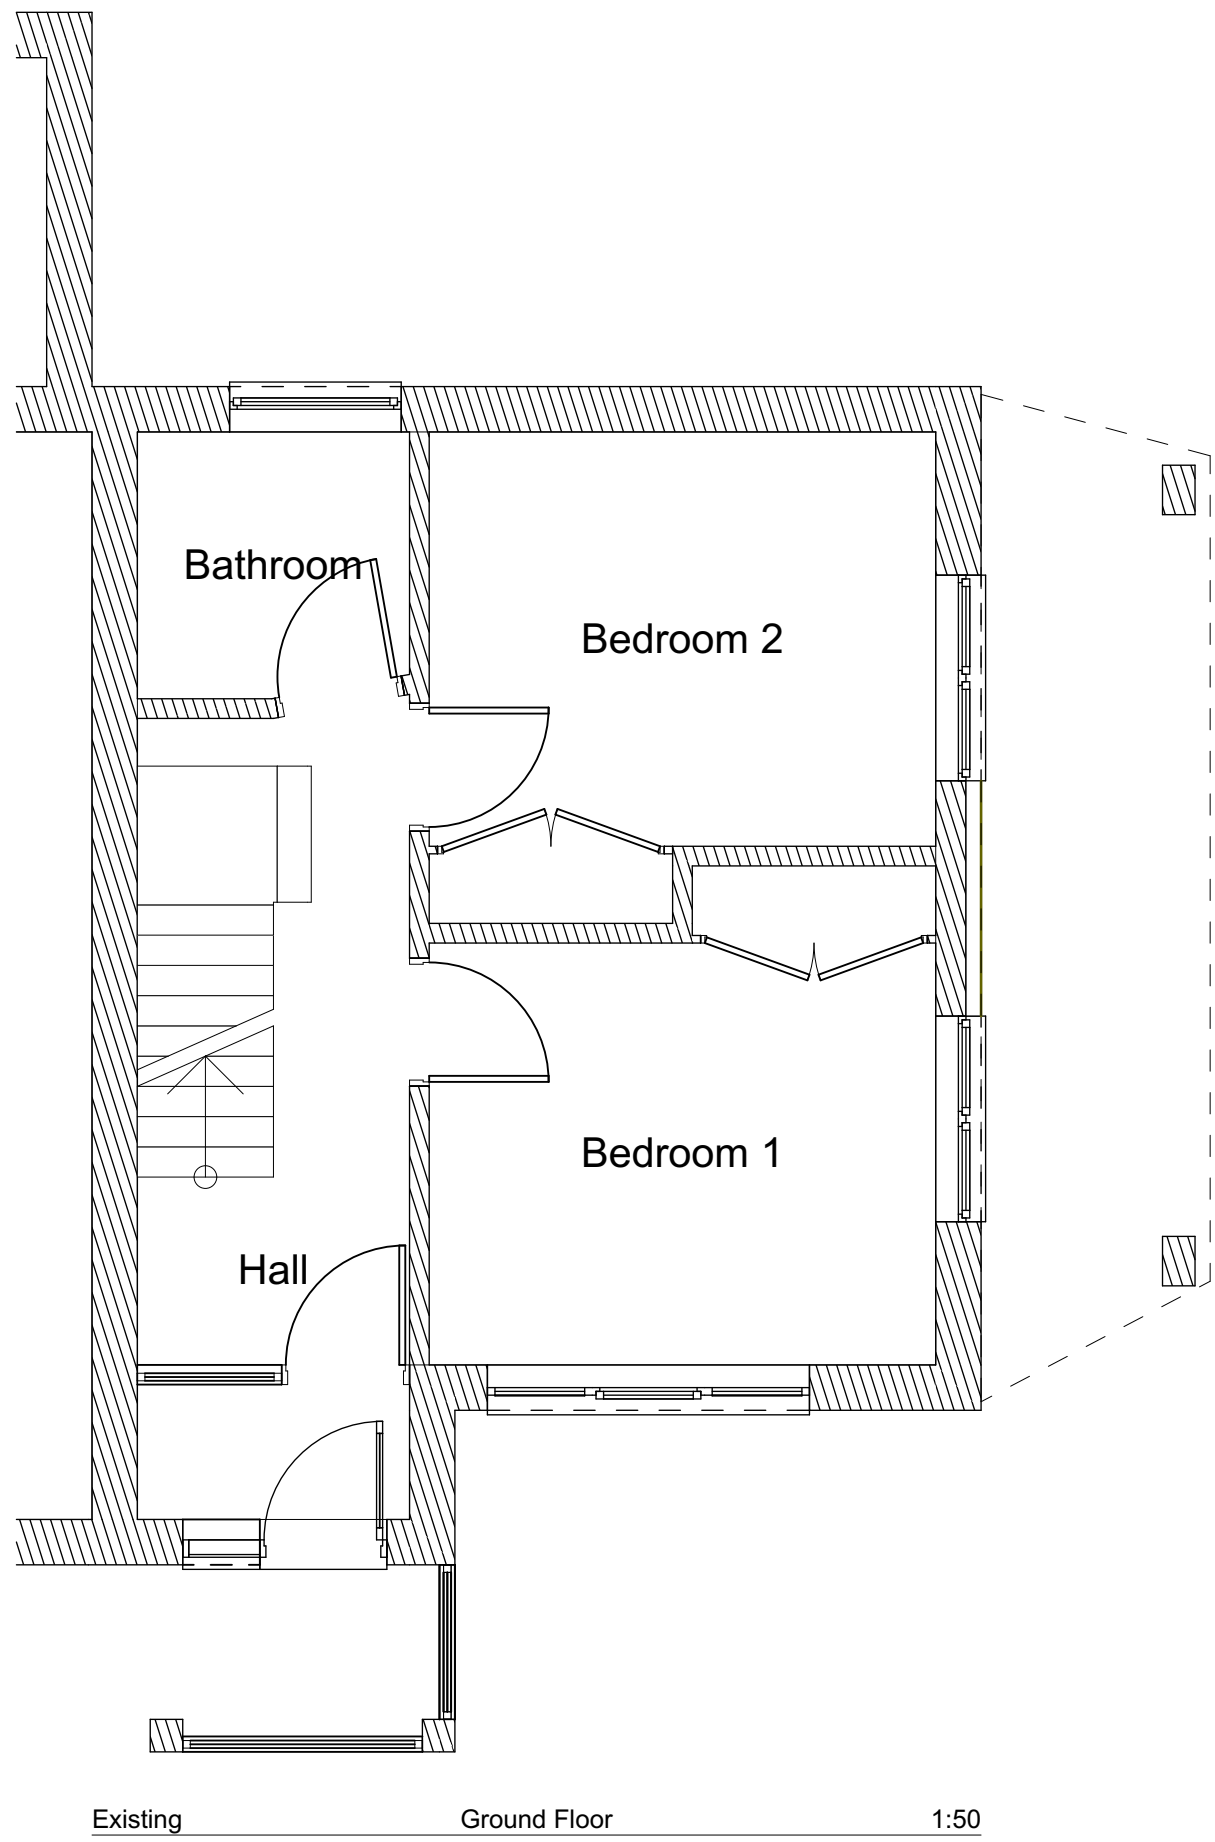

Permitted
development
class B dormer
must not
exceed the
highest part of
the existing roof

EXISTING

Permitted development
works of; class A extension
and class B dormer

PROPOSED