



27, Nevinson Way, Waterlooville, Hampshire, PO7 5FW




Plan shows area bounded by: 467229.81, 108309.9 467362.6, 108478.56 (at a scale of 1:), OSGridRef: SU6729 839. The representation of a road, track or path is no evidence of a right of way. The representation of features as lines is no evidence of a property boundary.

Produced on 1st Jul 2022 from the Ordnance Survey National Geographic Database and incorporating surveyed revision available at this date. Reproduction in whole or part is prohibited without the prior permission of Ordnance Survey. © Crown copyright 2022. Supplied by <https://mapserve.co.uk> digital mapping a licensed Ordnance Survey partner (100053143). Unique plan reference: #00744838-575568

Ordnance Survey and the OS Symbol are registered trademarks of Ordnance Survey, the national mapping agency of Great Britain. Map Serve logo, pdf design and the mapserve.co.uk website are Copyright © Pass Inc Ltd 2022

Location Plan
1:1250 @ A3

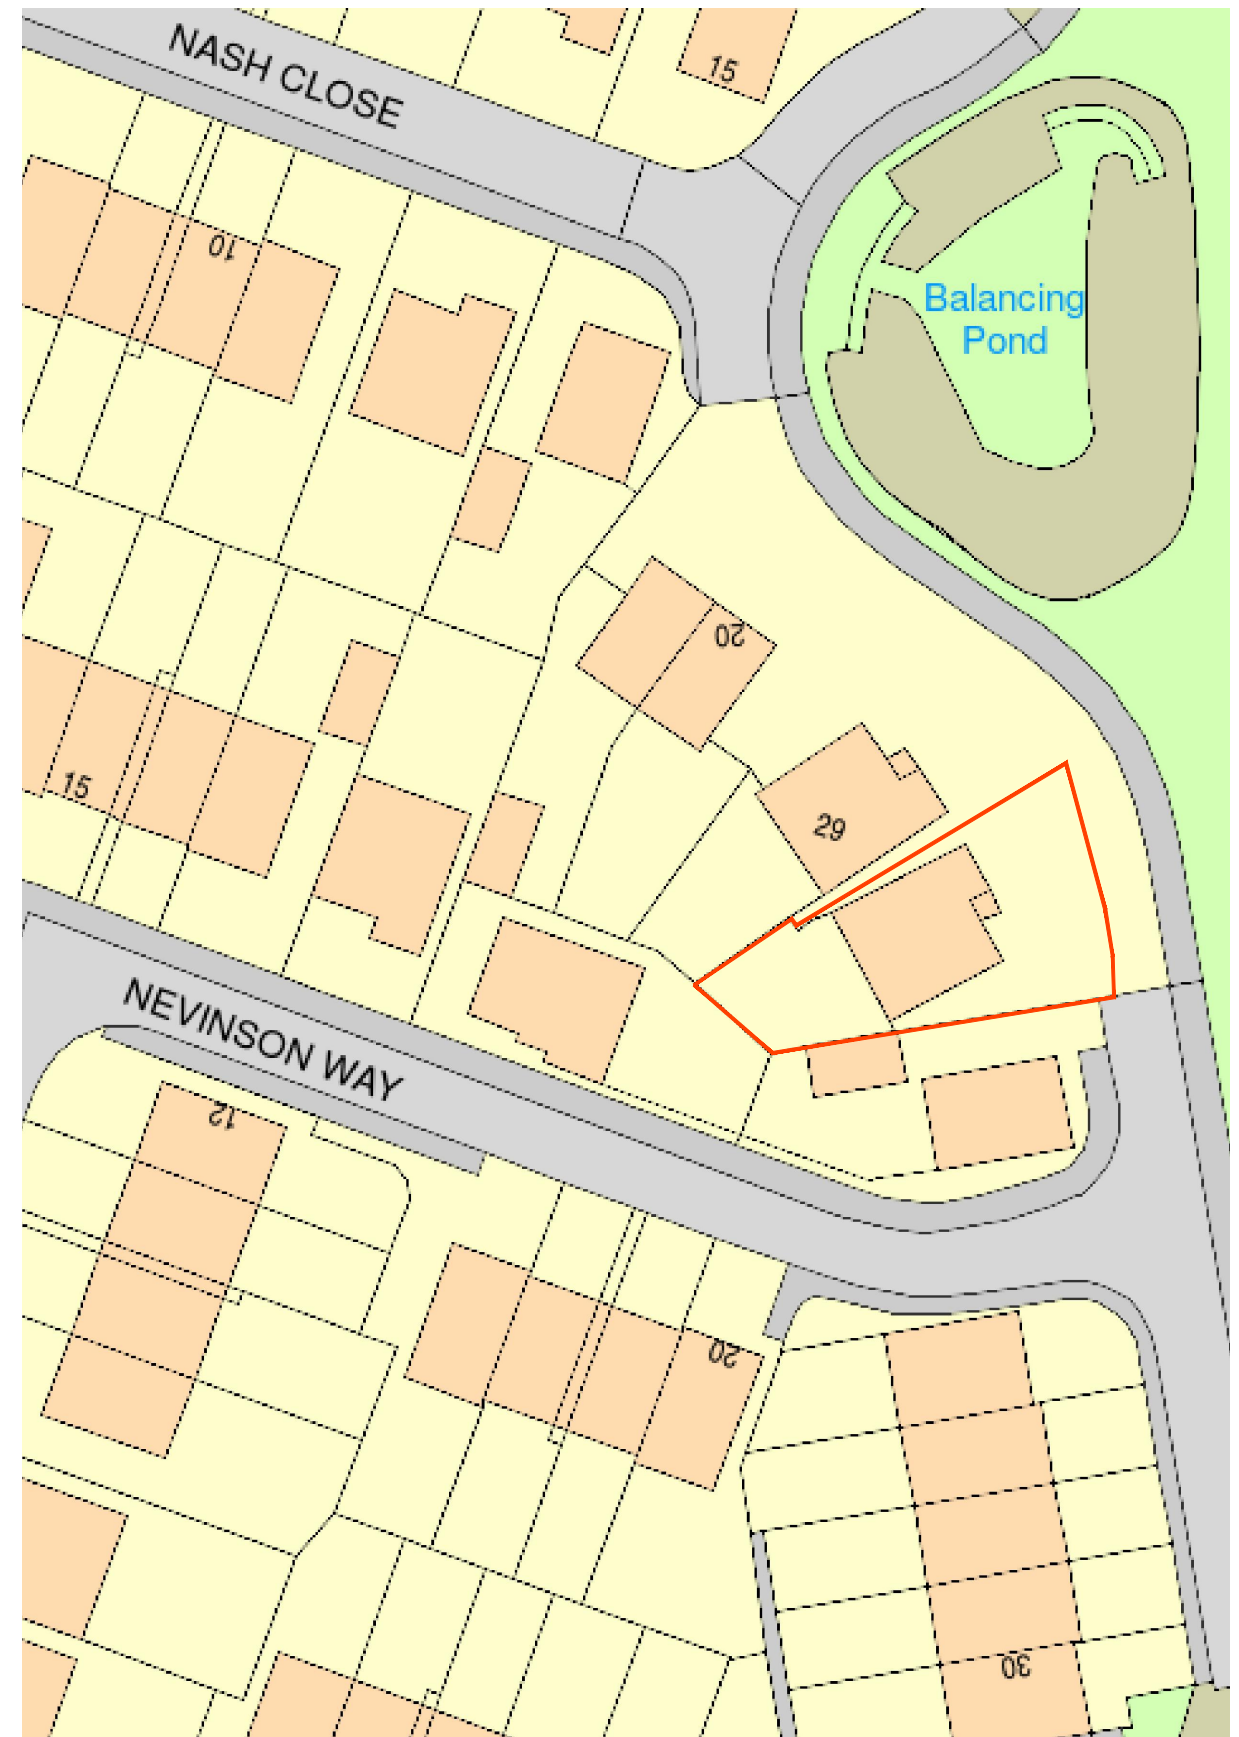

Block Plan
1:500 @ A3

notes:

revisions:

revisions:

Dearing
27 Nevinson Way
Waterlooville
drawing information

Site Location / Block Plan

status	:	Information
date	:	June 22
scale	:	1:1250 @ A3
drawn	:	SL
checked	:	AA



PWP Architects Ltd 61 South Street, Havant, Hampshire PO9 1BZ
t: 02392 462494 f: 02392 481152
e: design@pwp-architects.com
w: www.pwp-architects.com

job: 5888 dwg: 1000 rev: /



NOTE: The contractor is responsible for checking all site dimensions and levels. These should be checked prior to the ordering of any components and before the commencement of the works. All discrepancies should be brought to the attention of the Contract Administrator