



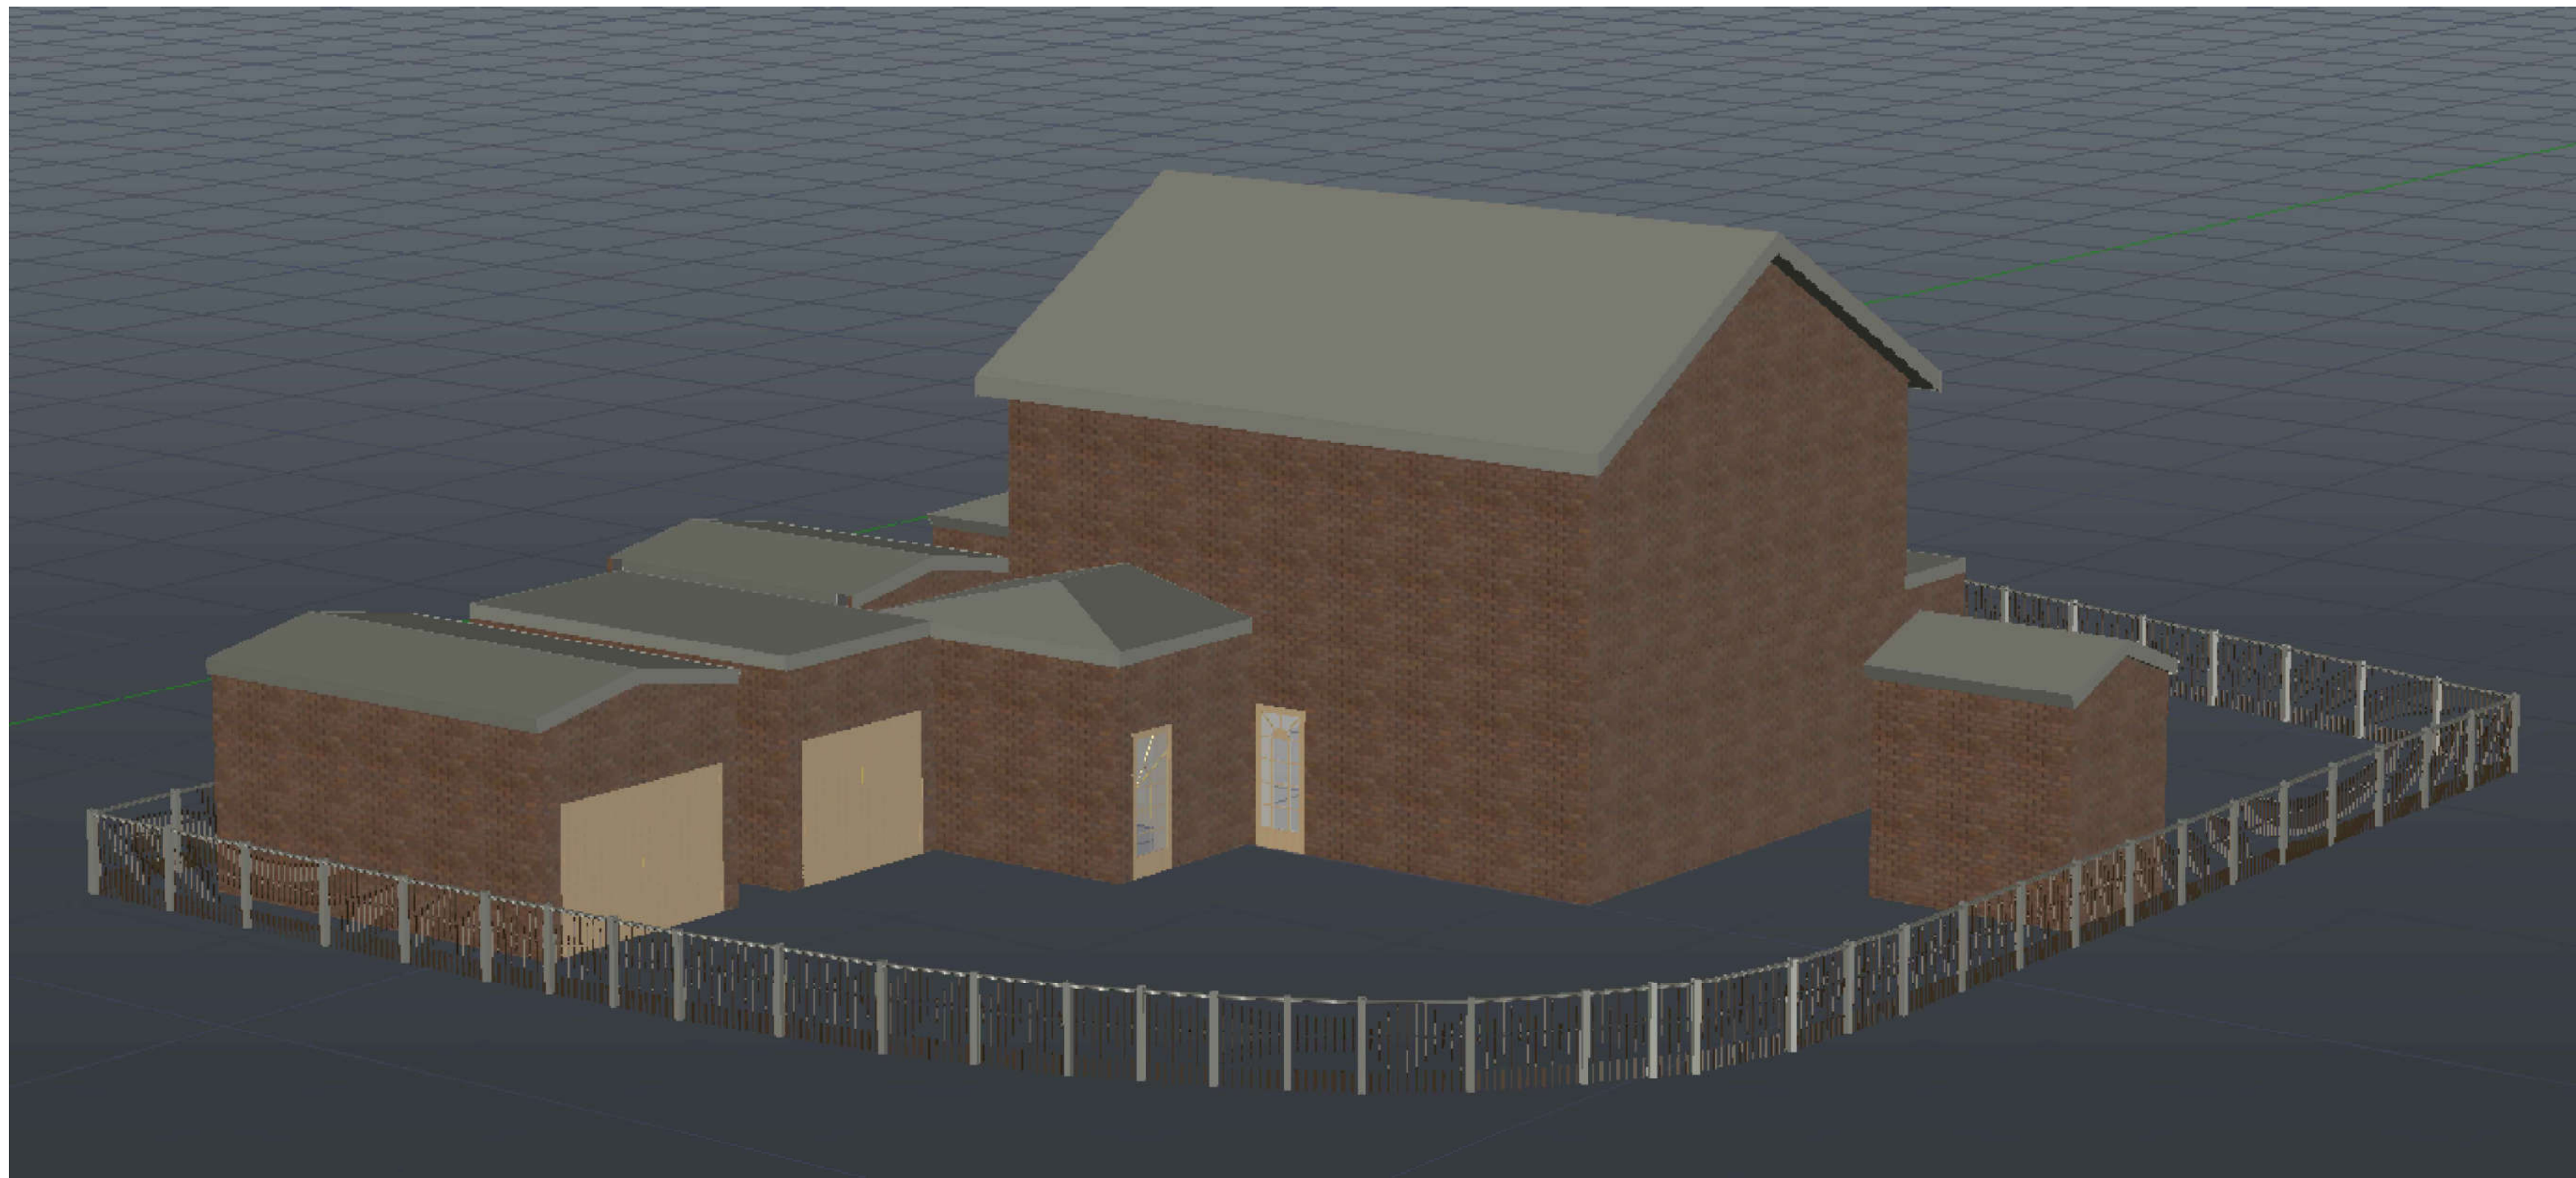

Viewed from the North West

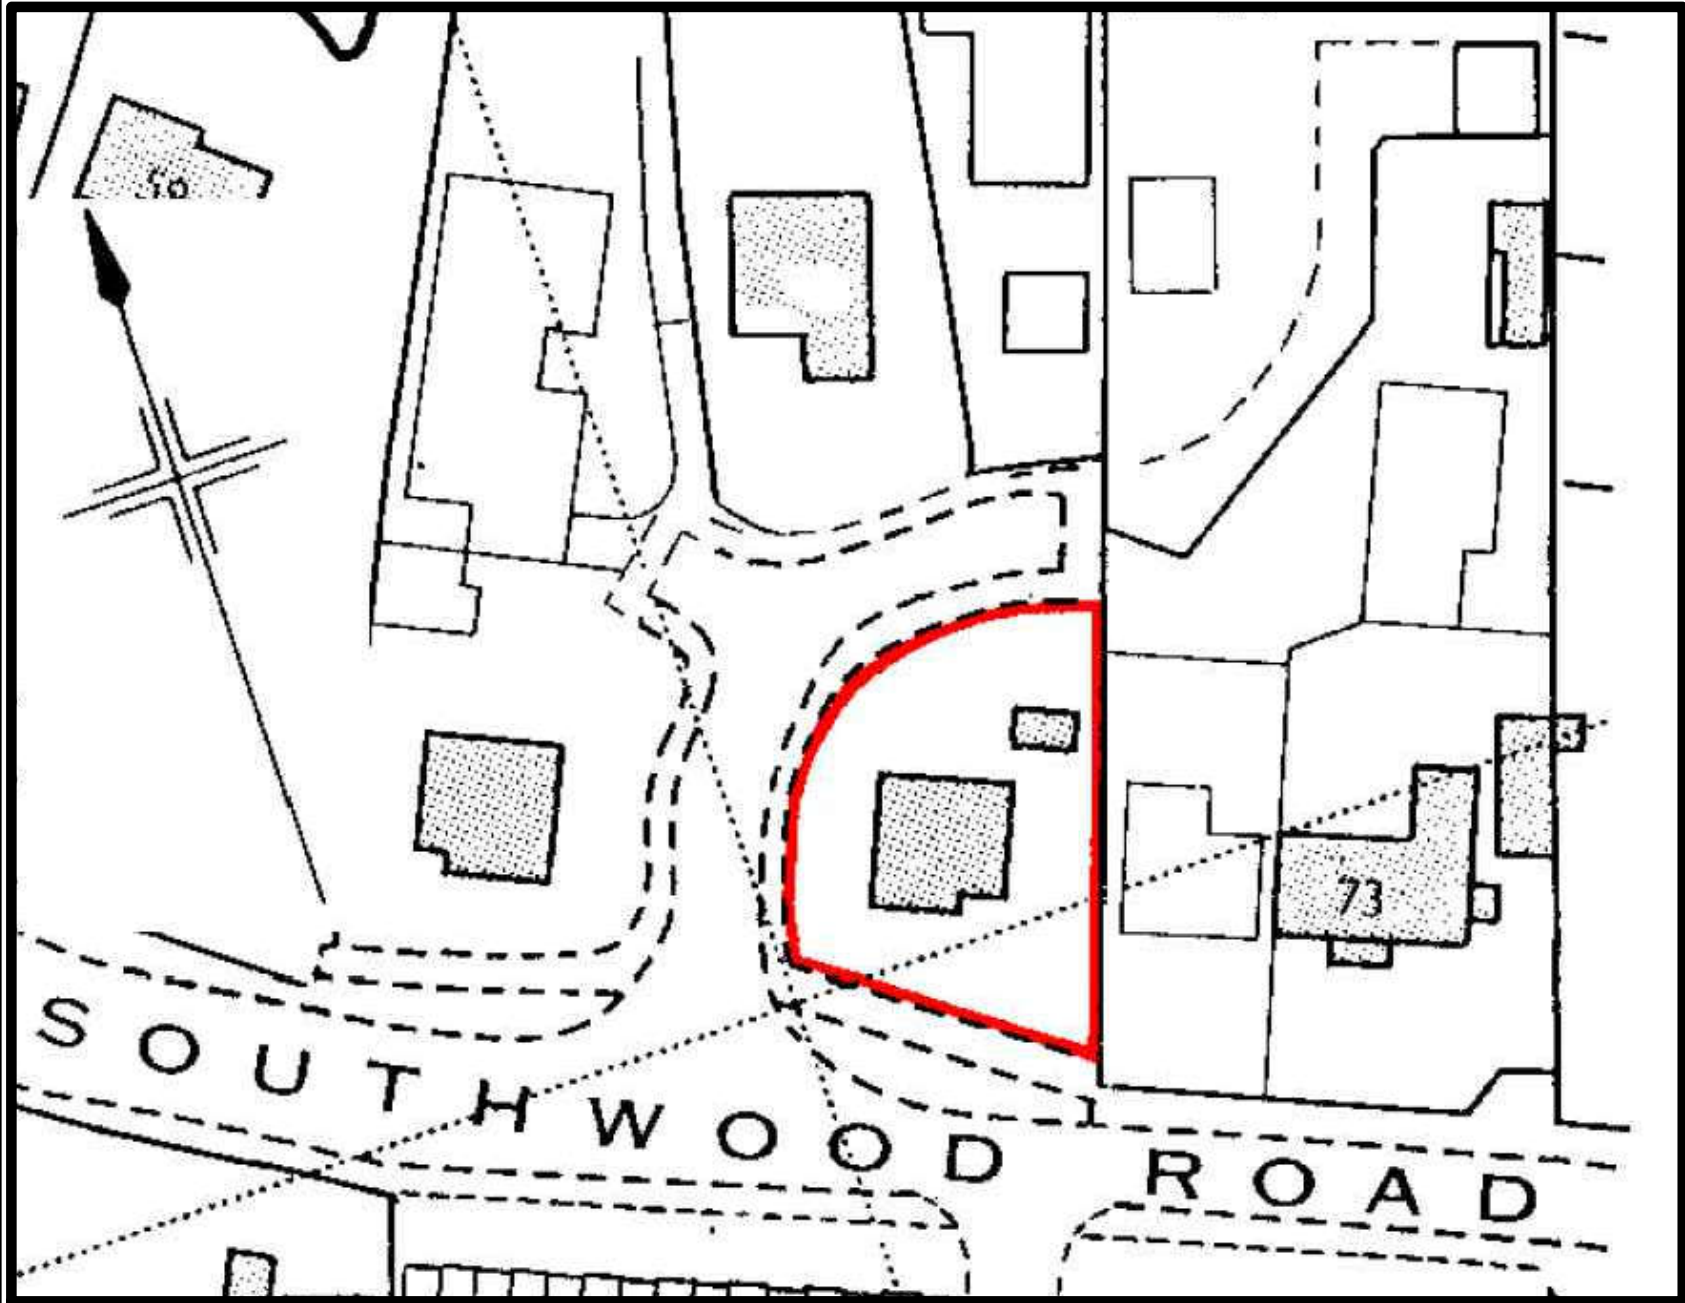

All external materials will be of similar appearance to the existing house

71 SOUTHWOOD ROAD
EXTENSION

OWNER

MARK	DATE	DESCRIPTION

PROJECT NO:	001
CAD DWG FILE:	001-1 ISOMETRIC VIEW.DWG
DRAWN BY:	DJW
CHK'D BY:	----
COPYRIGHT:	

SHEET TITLE
ISOMETRIC VIEW