


PHYSICAL SCALE IN METERS @ 1:100

NOTES:
This drawing has been produced solely for PLANNING/DESIGN.
Do not Scale from this Drawing except for planning purposes.
Any drainage runs shown are presumed and to be checked on site before commencement of works.
This drawing is the copyright of MF Designs Ltd.

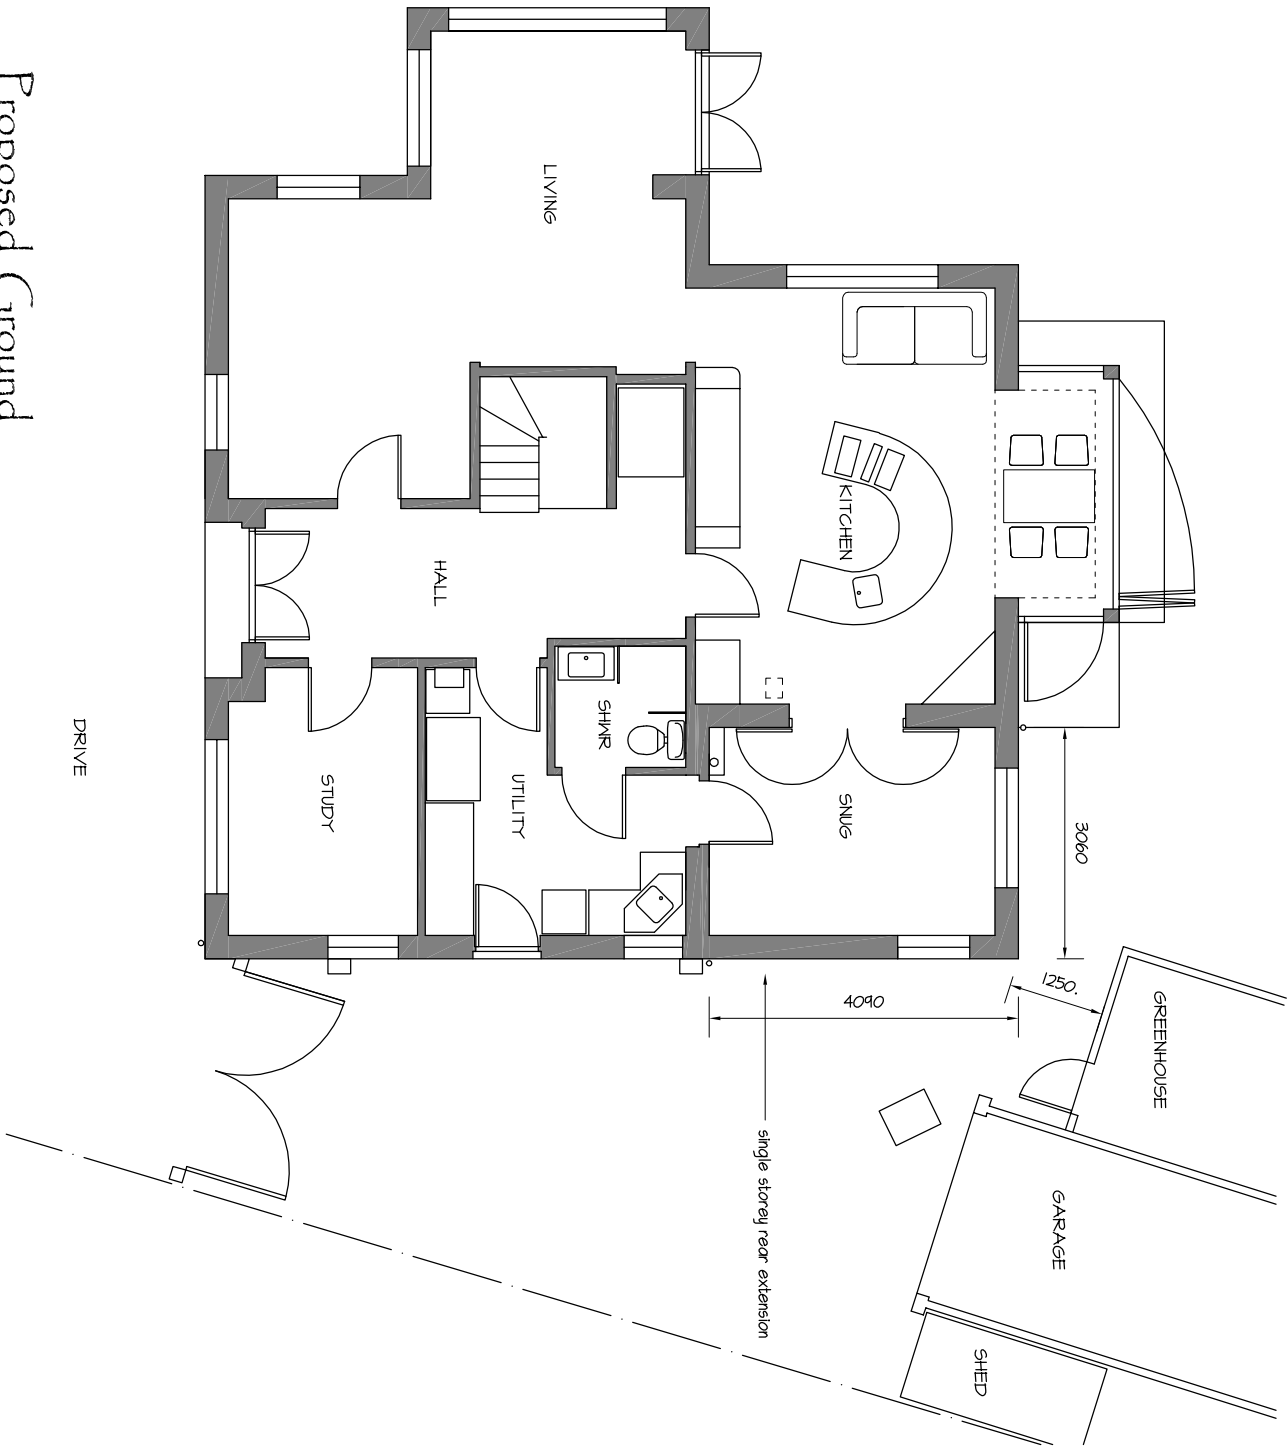

mf designs ltd

Chartered Architects



36 Grove Road • Havant • Hampshire • PO9 1AR
Director: Martin Farrer RIBA • Co Registration No.4507379

t/f 02382 470967
e admhf@mfdesigns.org.uk

Date: March 2022

Scale: 1:100

Job No: 3290
Dwg No: P_01

SINGLE STOREY EXTENSION - Eskaybee, 7 Lime Grove, Hayling Island. PO11 0HS