



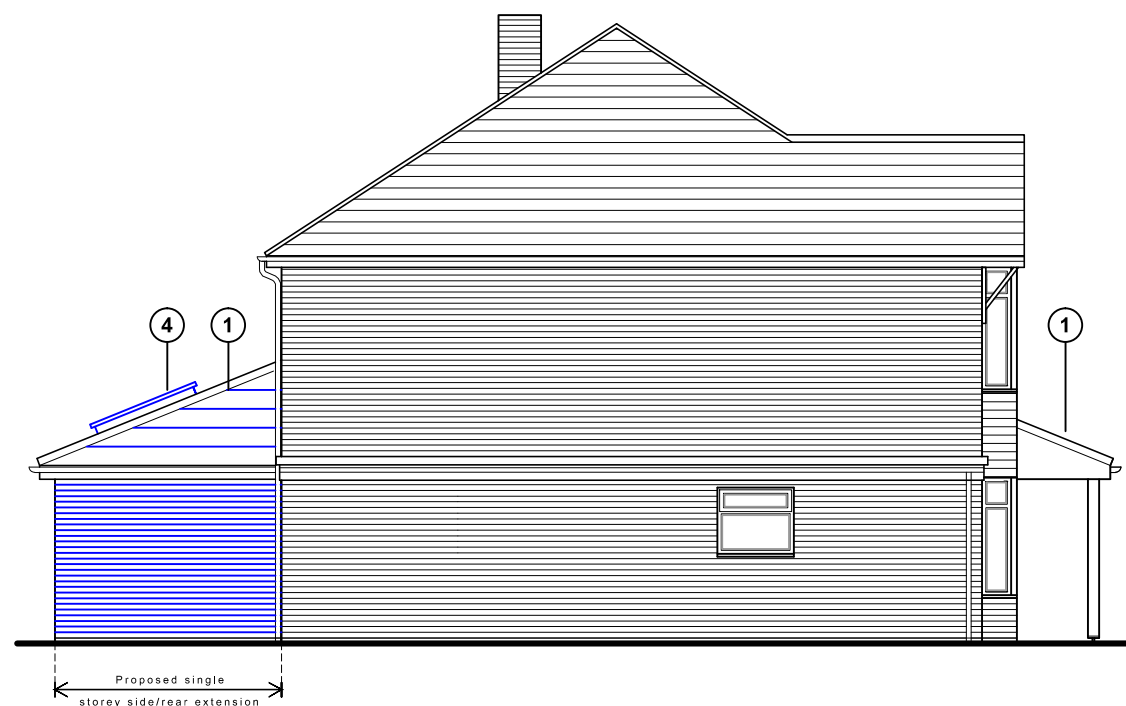


North (side) elevation

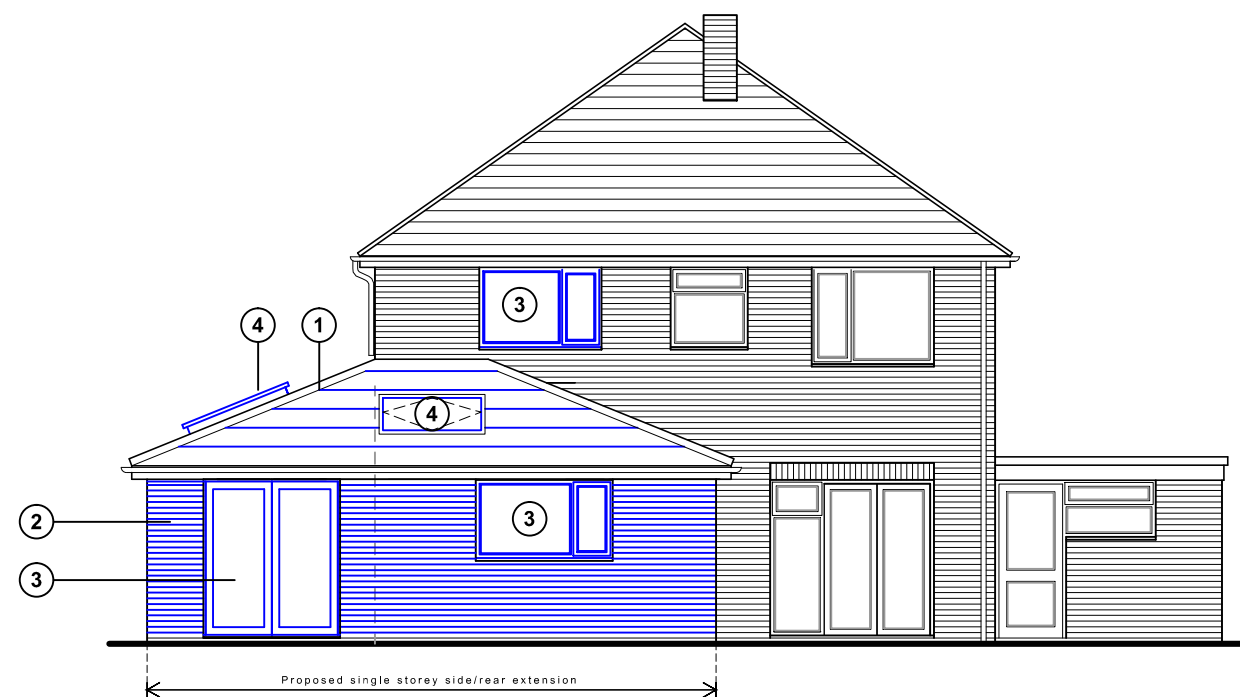

East (rear) elevation

Proposed schedule of materials:

- ① Concrete roof to match main house
- ② Bricks to match existing
- ③ UpVC doors & windows to match existing
- ④ Skylight (Velux or similar)
- ⑤ Solar panels - (exact size & spec TBD)

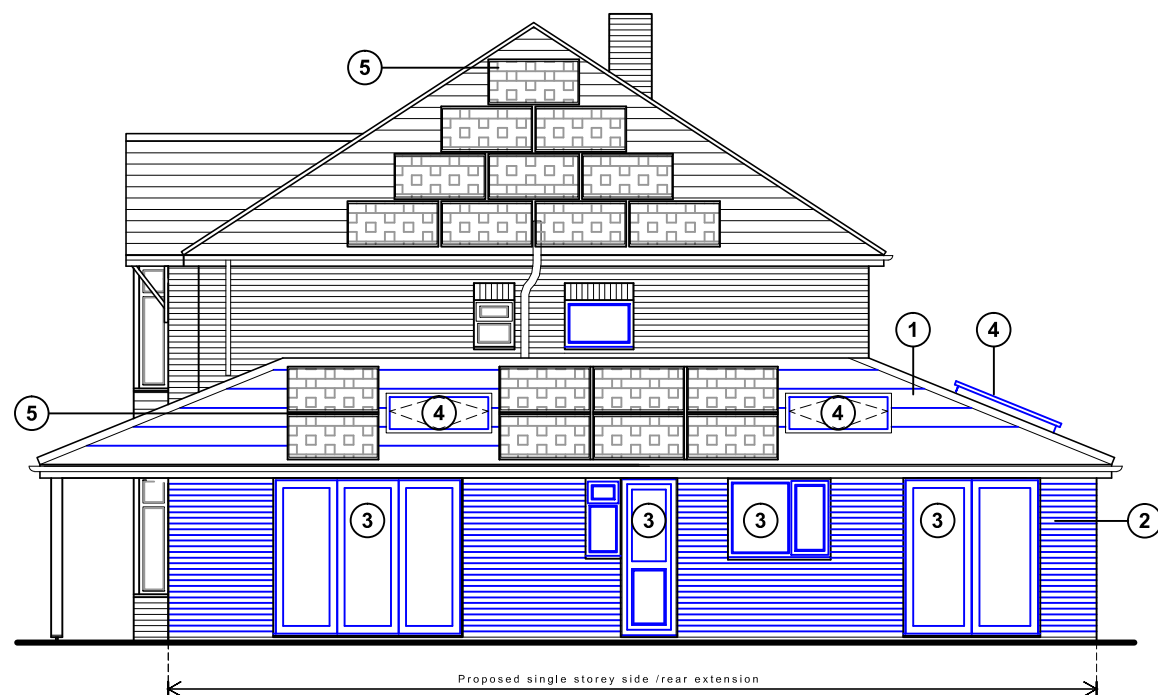


South (side) elevation



West (front) elevation

Proposed elevations scale 1:100

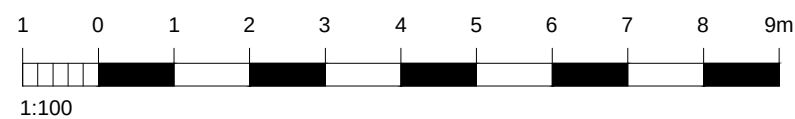

For MR & MRS LIDDLE	Title PROPOSED ELEVATIONS	Office Tel: 01243 933732
Project PROPOSED SIDE AND REAR EXTENSION + STORM PORCH AT 21 PARKSIDE, BEDHAMPTON PO9 3PJ	Date AUG 2021	Email: admin@jb-architecturedesign.com
	Drawn JB	Web: www.jb-architecturedesign.com
	Scale 1:100 @ A3	
	Job Number PL500.21	Revision D
	Drawing Number -04	

