



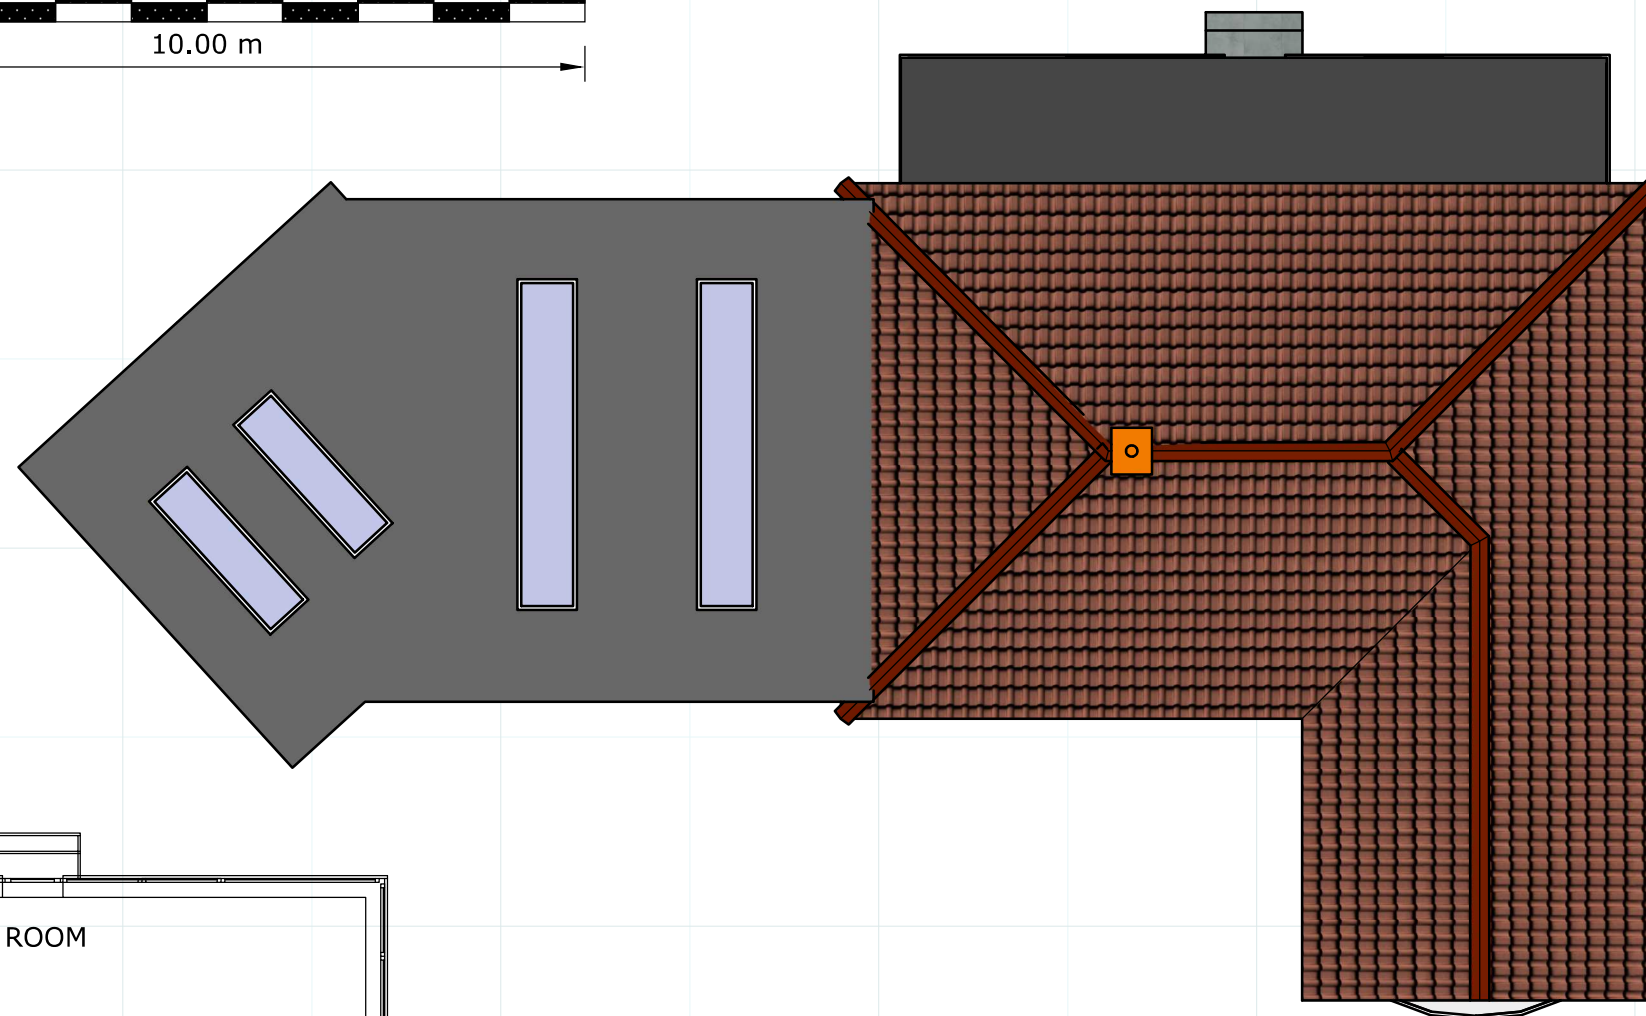

PROPOSED ROOF PLAN

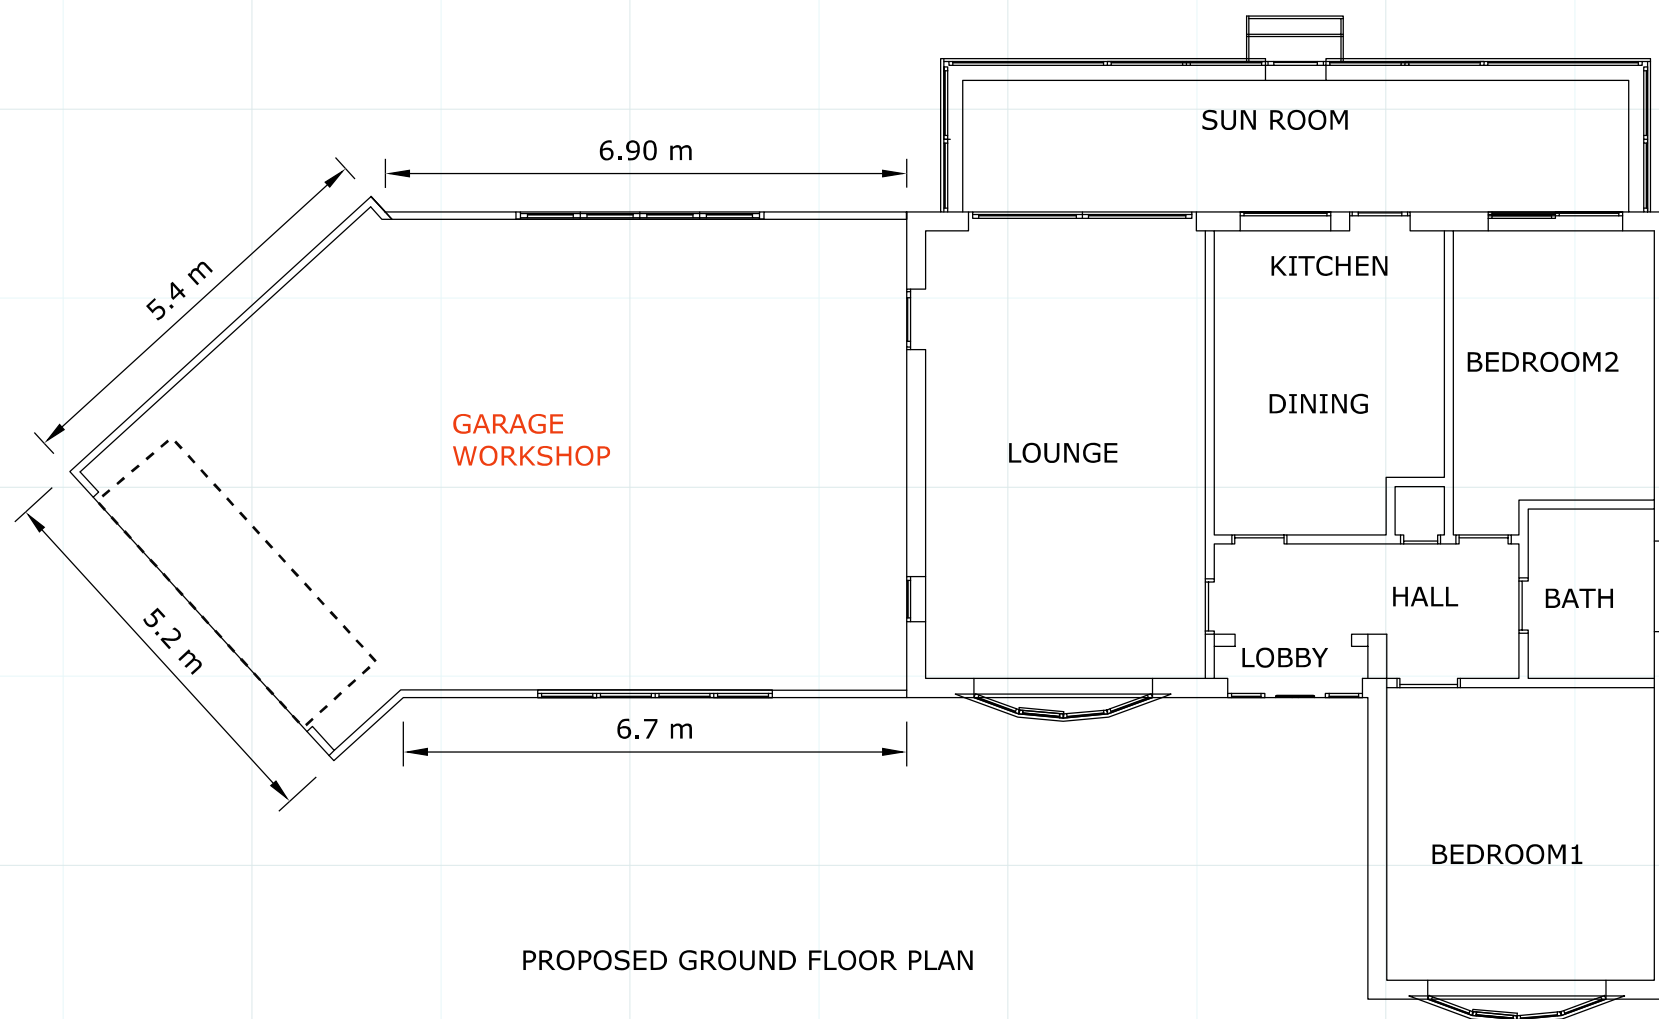

PROPOSED GROUND FLOOR PLAN