
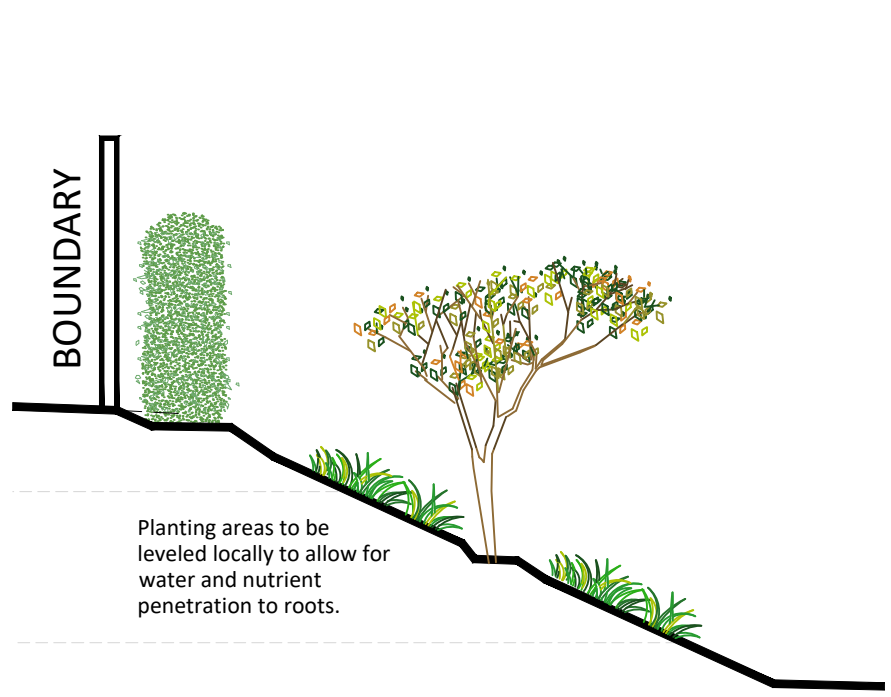



NOTES:

This drawing has been prepared for the purposes of Discharge of Planning Condition and is not to be used for any other purpose.

This drawing is the property of LUNDI ARCHITECTS and must not be reproduced, in part or whole, or deviated from, without their permission.

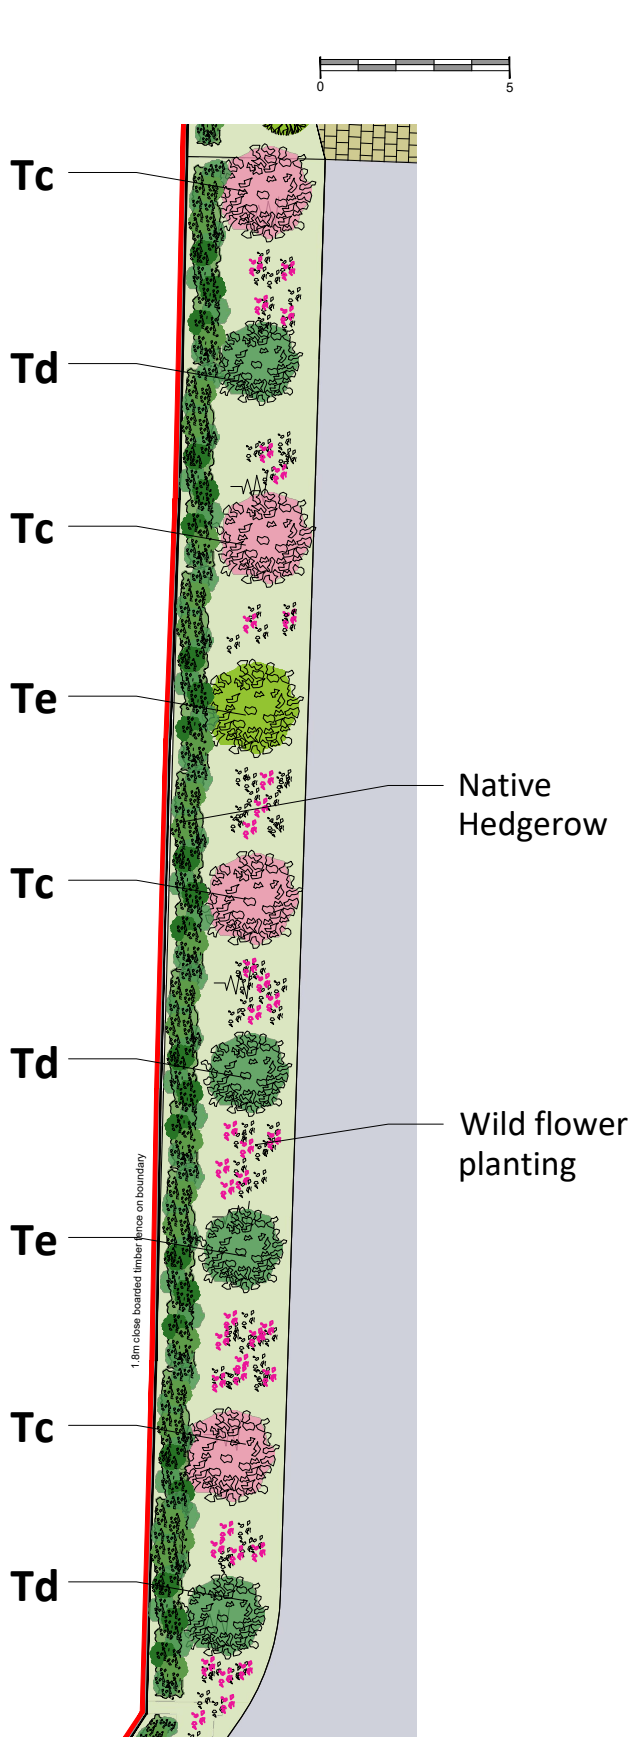

Cross section (1:50)

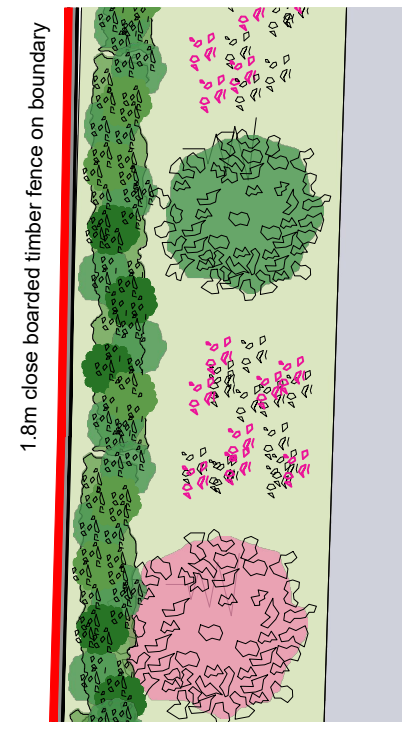

Extract (1:100)



Example of wild flower meadow



Example of Native Hedgerow

Trees on sloping bank

Trees	Code	Size	Density	No
Prunus cerasus 'Morello' (C) (Sour Cherry)	Tc	200 - 250 cm 12lt pot	ca 4.5m apart	4 no
Malus domestica (D) 'Discovery' (Apple tree)	Td	M26 semi-dwarfing bare root 200 - 250 cm	ca 4.5m apart	3 no
Malus 'Bramley 20' 'Bramley' (Apple tree)	Te	M26 semi-dwarfing bare root 200 - 250 cm	ca 4.5m apart	2 no

all to be 8-10 cm girth

Wild flower planting

Wild flower planting below Apple and Cherry trees. Requires seeding at approx 3 gms / sqm to be evenly mixed with buckwheat husks in silver sand.

Meadow mix seed: **Cosmos** (bipinntus), **Conflowers** (Centaurea cyanus) poppies (papaver rhoeas) and **Bishop's weed** (Ammi majus).

In addition: **Buttercup** (Ranunculus bulbosus), **Ox eye daisy** (Leucanthemum vulgare), **Sorrel** (Rumex acetosa) & **Knapweed** (Centaurea scabiosa)

Native Hedge at top of sloping bank

Trees	Location	Size	Density	No
Malus sylvestris (Crab Apple)	in hedge	60 - 90 cm bare root	4-5 m ²	24 no
Crataegus monogyna (Common Hawthorn)	in hedge	40 - 60 cm bare root	3-5 m ²	47 no
Prunus spinosa (Blackthorn)	in hedge	40 - 60 cm bare root	3-5 m ²	47 no
Acer campestre (Field Maple)	in hedge	40 - 60 cm bare root	3-5 m ²	23 no
Shrubs	Location	Size	Density	No
Ligustrum vulgare (Wild privet)	in hedge	30 - 60 cm bare root	3-5 m ²	24 no
Rosa canina (Dog rose)	in hedge	30 - 40 cm bare root	3-4 m ²	14 no

LANDSCAPE AREA
along sloping bank

15 BILLETT AVENUE

AMENDMENTS	DATE
B	Co ordination changes
A	Discharge of Conditions

CLIENT

LANDWISE

PROJECT

15 BILLETT AVENUE
WATERLOOVILLE
HAMPSHIRE

DRAWING TITLE

LANDSCAPE MASTERPLAN
SLOPING BANK

DATE

JANUARY 2022

SCALE

1:200 @ A3

DRAWING No. LA2202 11	REVISION B
--	-----------------------------

LUNDI ARCHITECTS

RIBA 

Lundi Architects Ltd
THE STUDIO
12A FIVE HEADS ROAD
HORNDEN
HANTS, PO8 9NW

www.lundi-architects.co.uk studio@lundi-architects.co.uk
Julia 07889 515860 Olaf 07801 279046