


149 Sunnymead Drive,
Waterlooville,
Hampshire
PO7 6BS

OS MasterMap 1250/2500/10000 scale
Tuesday, November 9, 2021, ID: MPMBL-01001385
www.planningapplicationmaps.co.uk

1:500 scale print at A4, Centre: 468068 E, 110813 N

©Crown Copyright Ordnance Survey. Licence no. 100051661

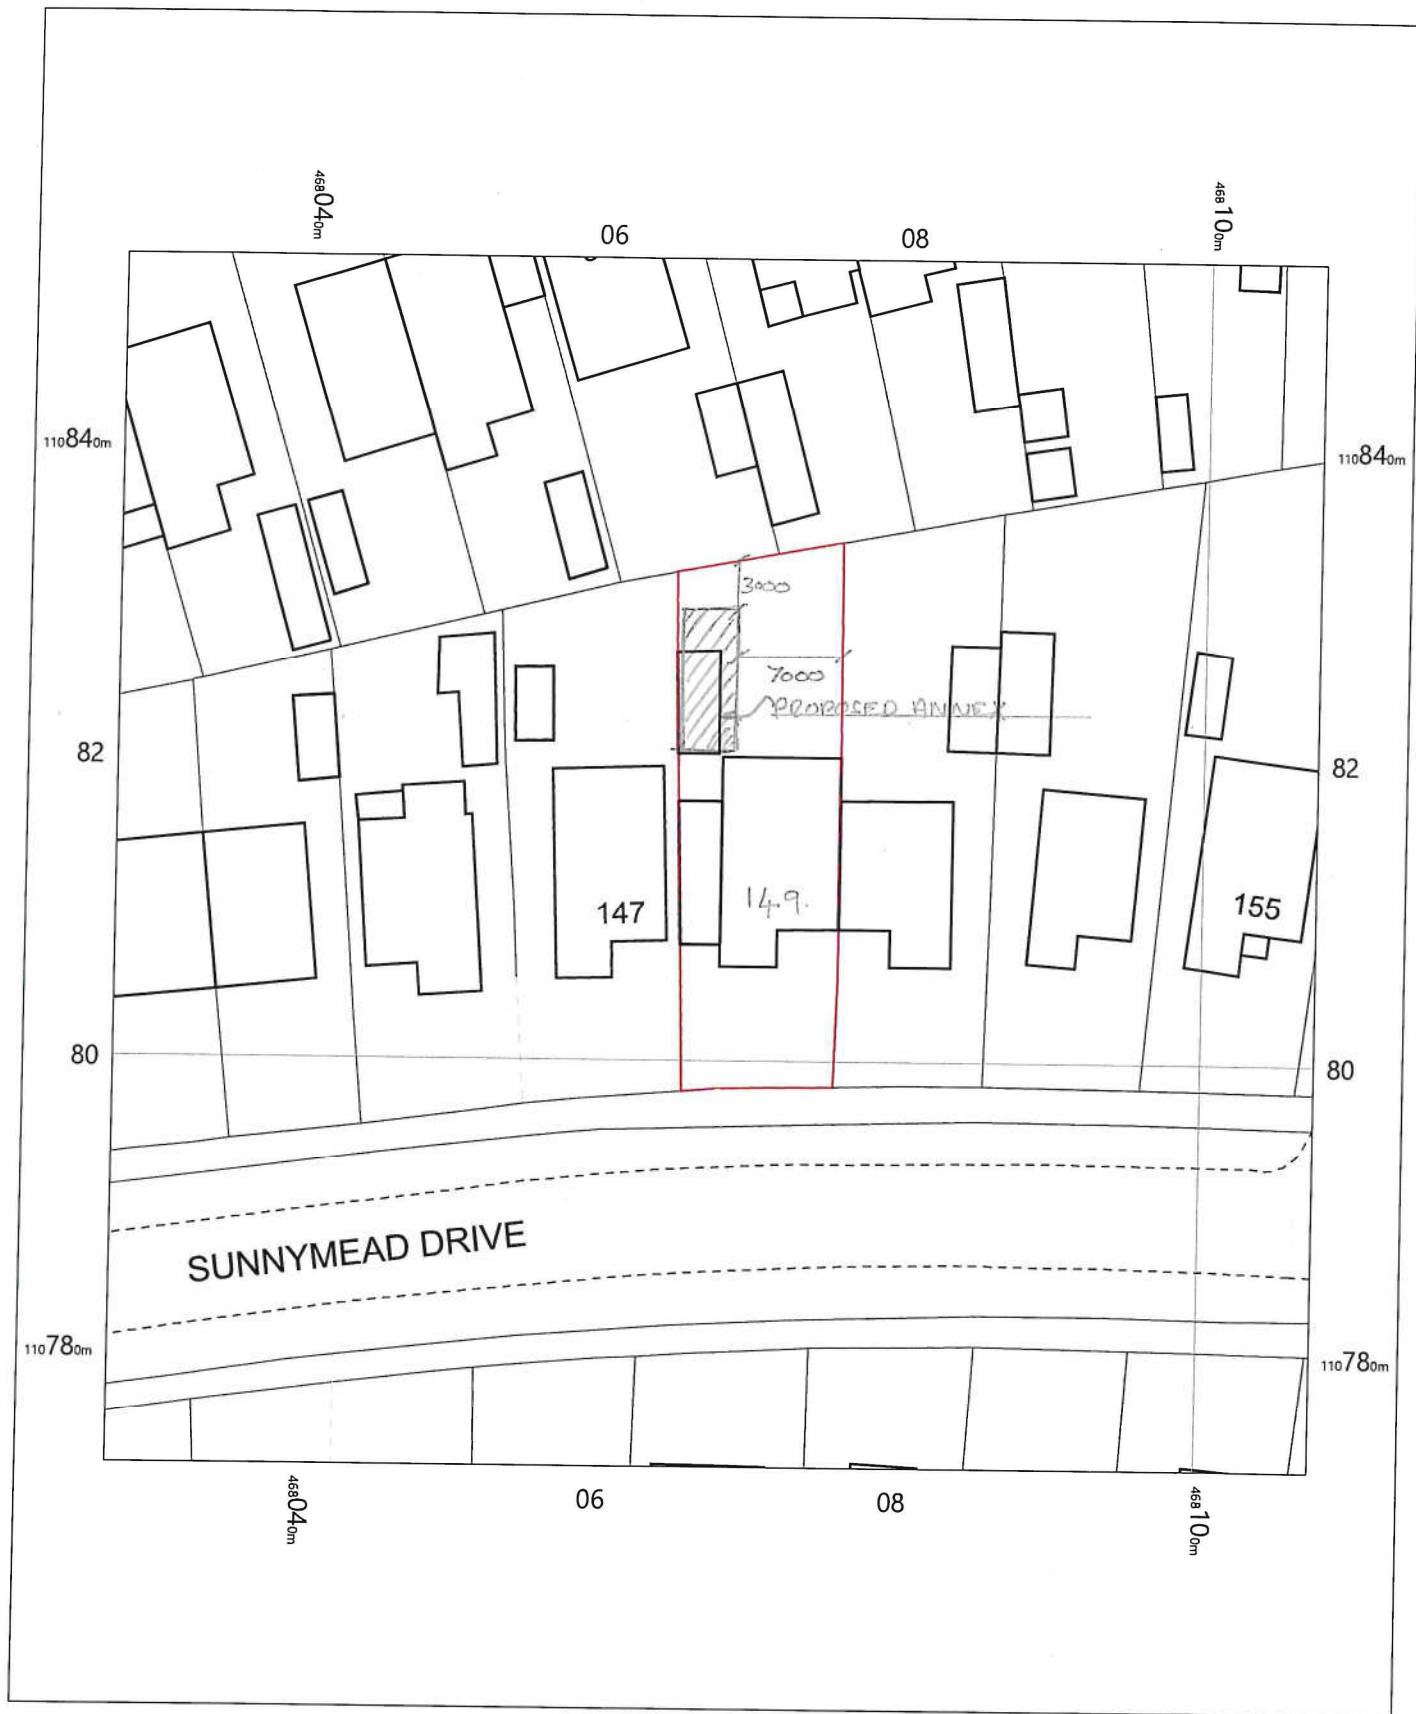