



Note:
Do not Scale from this Drawing (except for planning approval).
All dimensions are in millimetres and to be checked on site.
All Dimensions relating to subcontractors or suppliers work
must be checked and agreed between the main contractor and
the sub-contractors and suppliers.

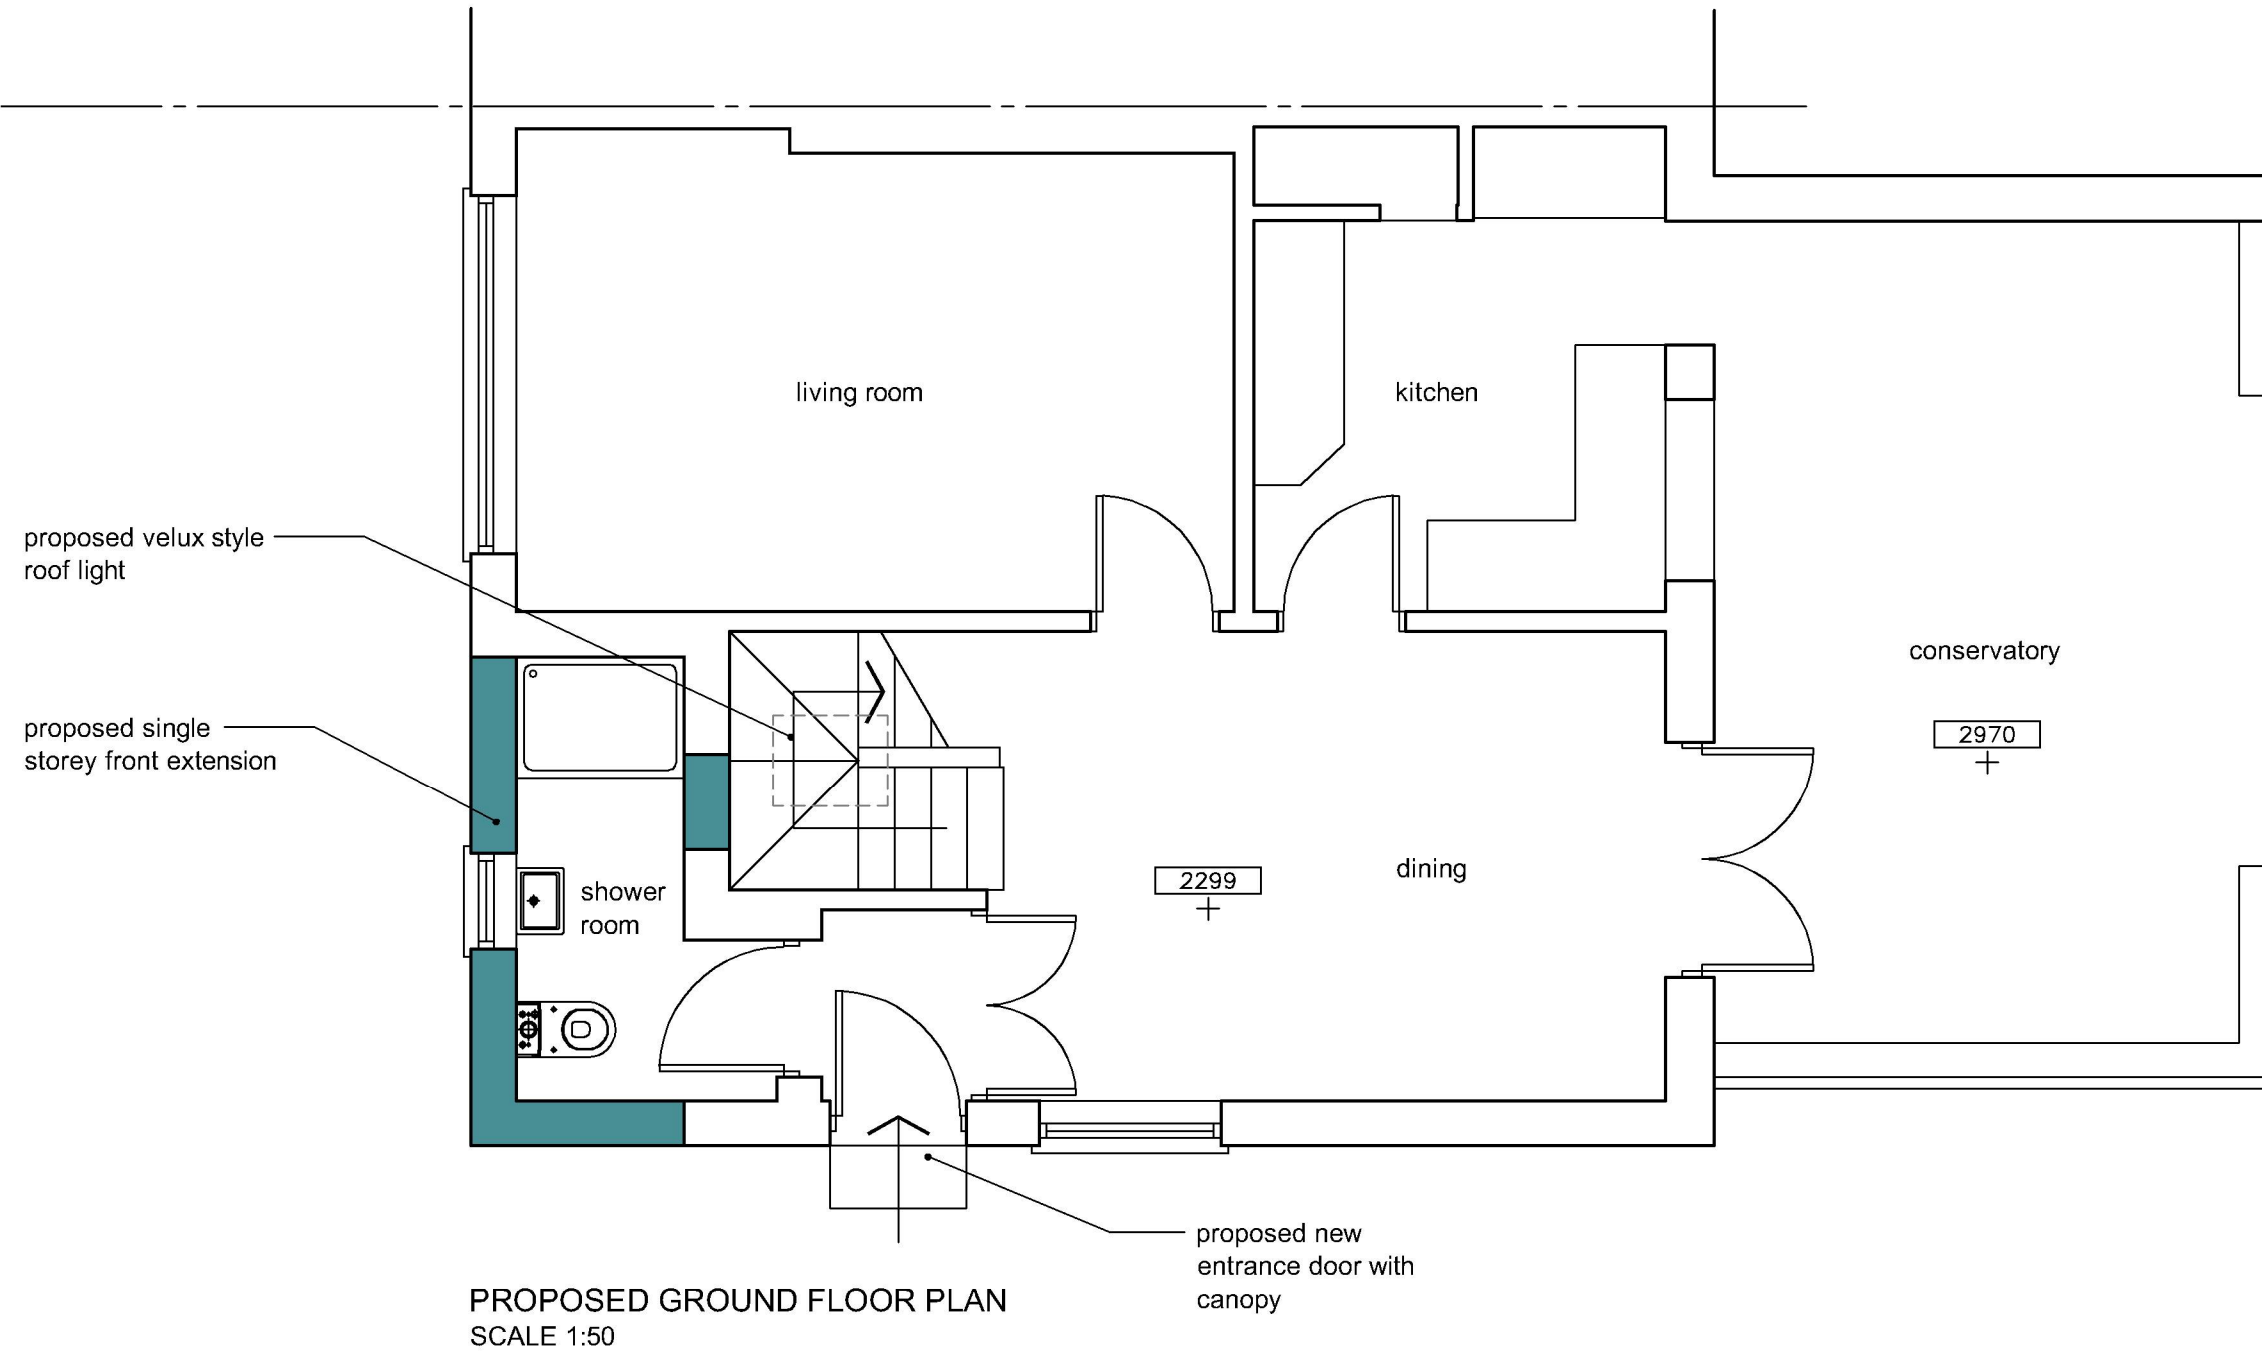

SCALE BAR 1:50

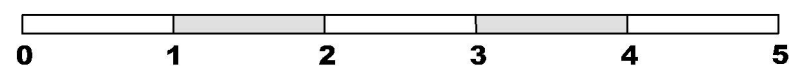

DRAWING TITLE -		DATE - July 2022		SCALE - 1:50 @ A3	
PLANNING APPLICATION -		DRN - gp	CHK - -	DRAWING REF - 22207 PL300	Rev -
CLIENT -		Ms Turner, 88 Roundway, Waterlooville, Hants.			
		grp architectural design t. 07747 011252 e. gavin.page77@gmail.com			