



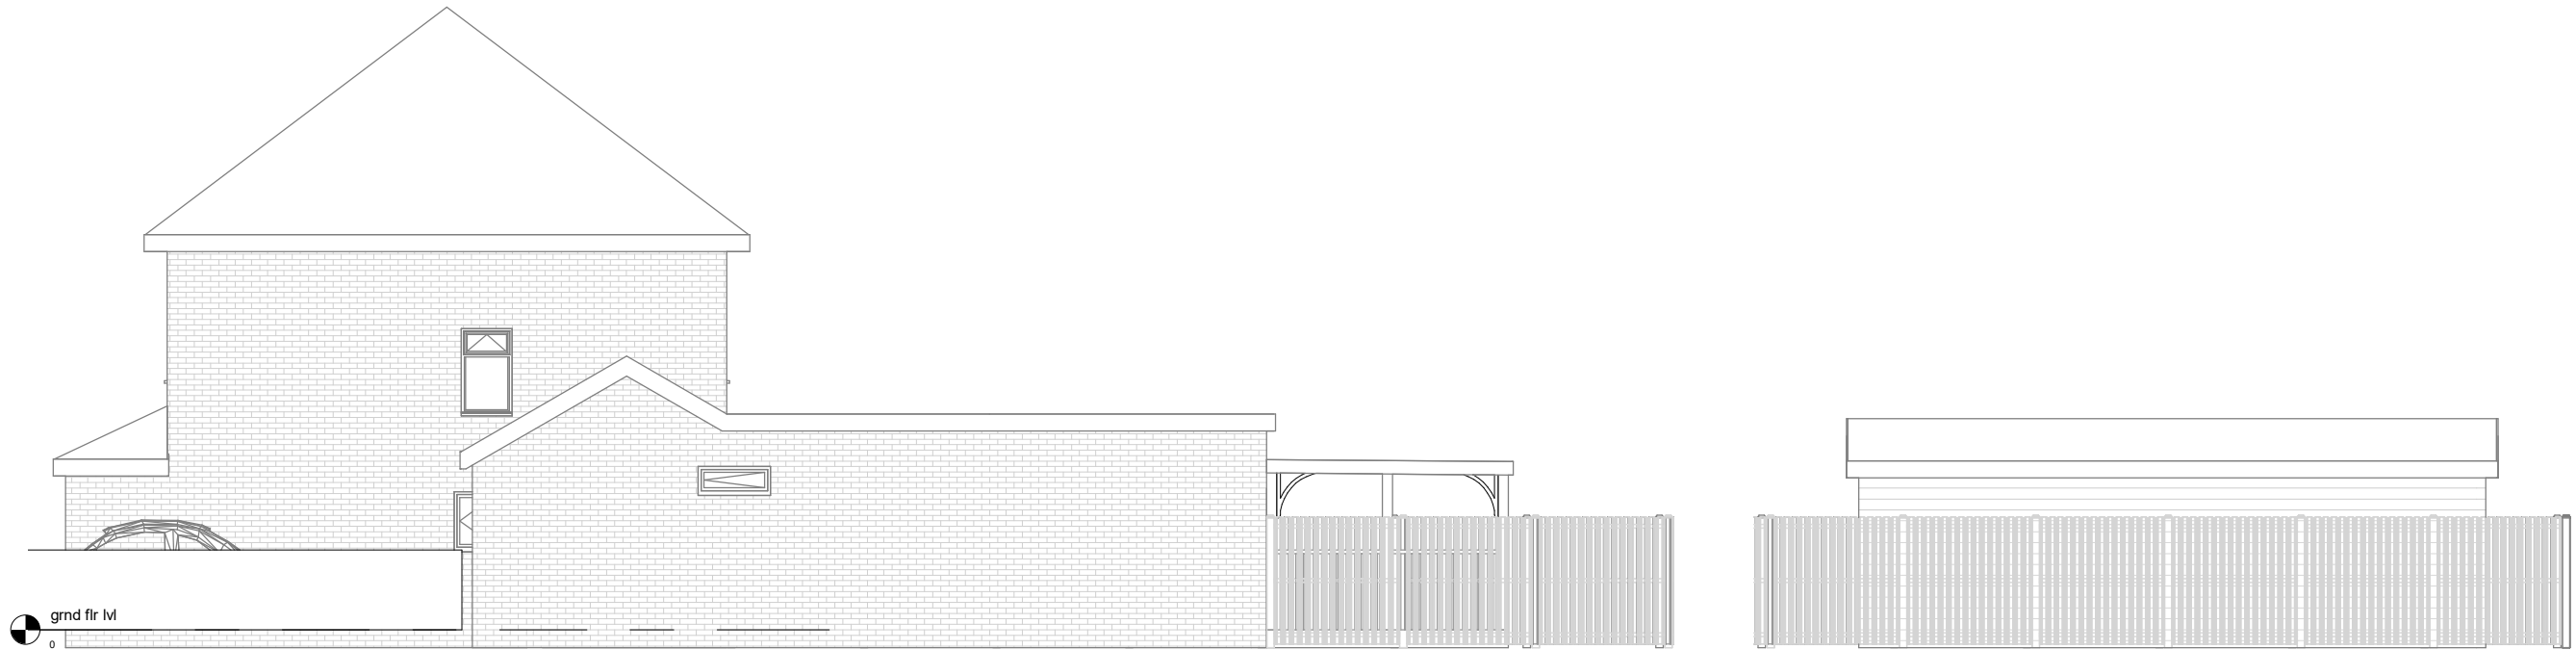

Existing Elevation-Left side

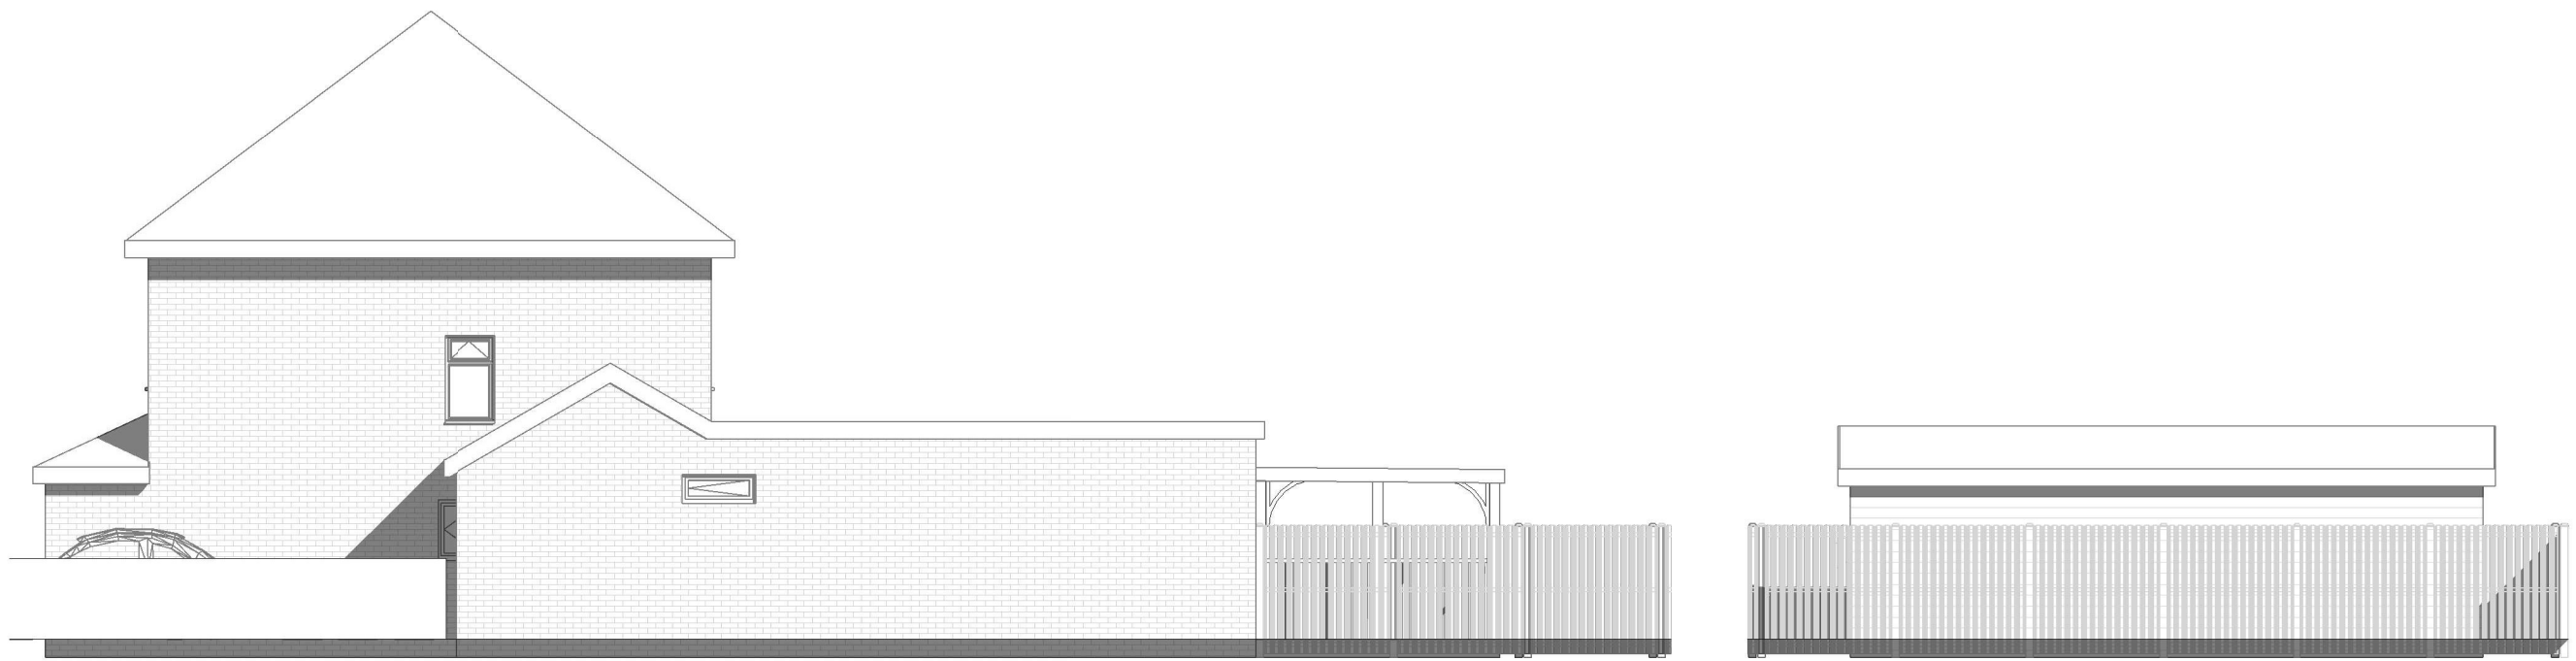

Proposed Elevation-Left side

1:500		50
1:200		20
1:100		10
1:50		5

pd

parkers
executive
design

All measurement to be checked on site prior to any commenment (C) Copyright of Parkers Design (Southern) Limited. Any reproduction of these drawings will require written authority from the copyright owner. Parkers Design Limited - The Studio @ 90, PO9 2PR www.pexd.co.uk - info@parkersdesign.com - 07776 008822	PROJECT	69 Hulbert Road PO9 3TB			CLIENT		Next Steps/Devine	
	SHEET	Elevations-Left side			Date	Issue Date	Scale (@ A3)	1 : 100
					Drawn by	SW	DRAWING NUMBER	
					Checked by	SR	P 7	
							REV	